




Wall Piece 9E

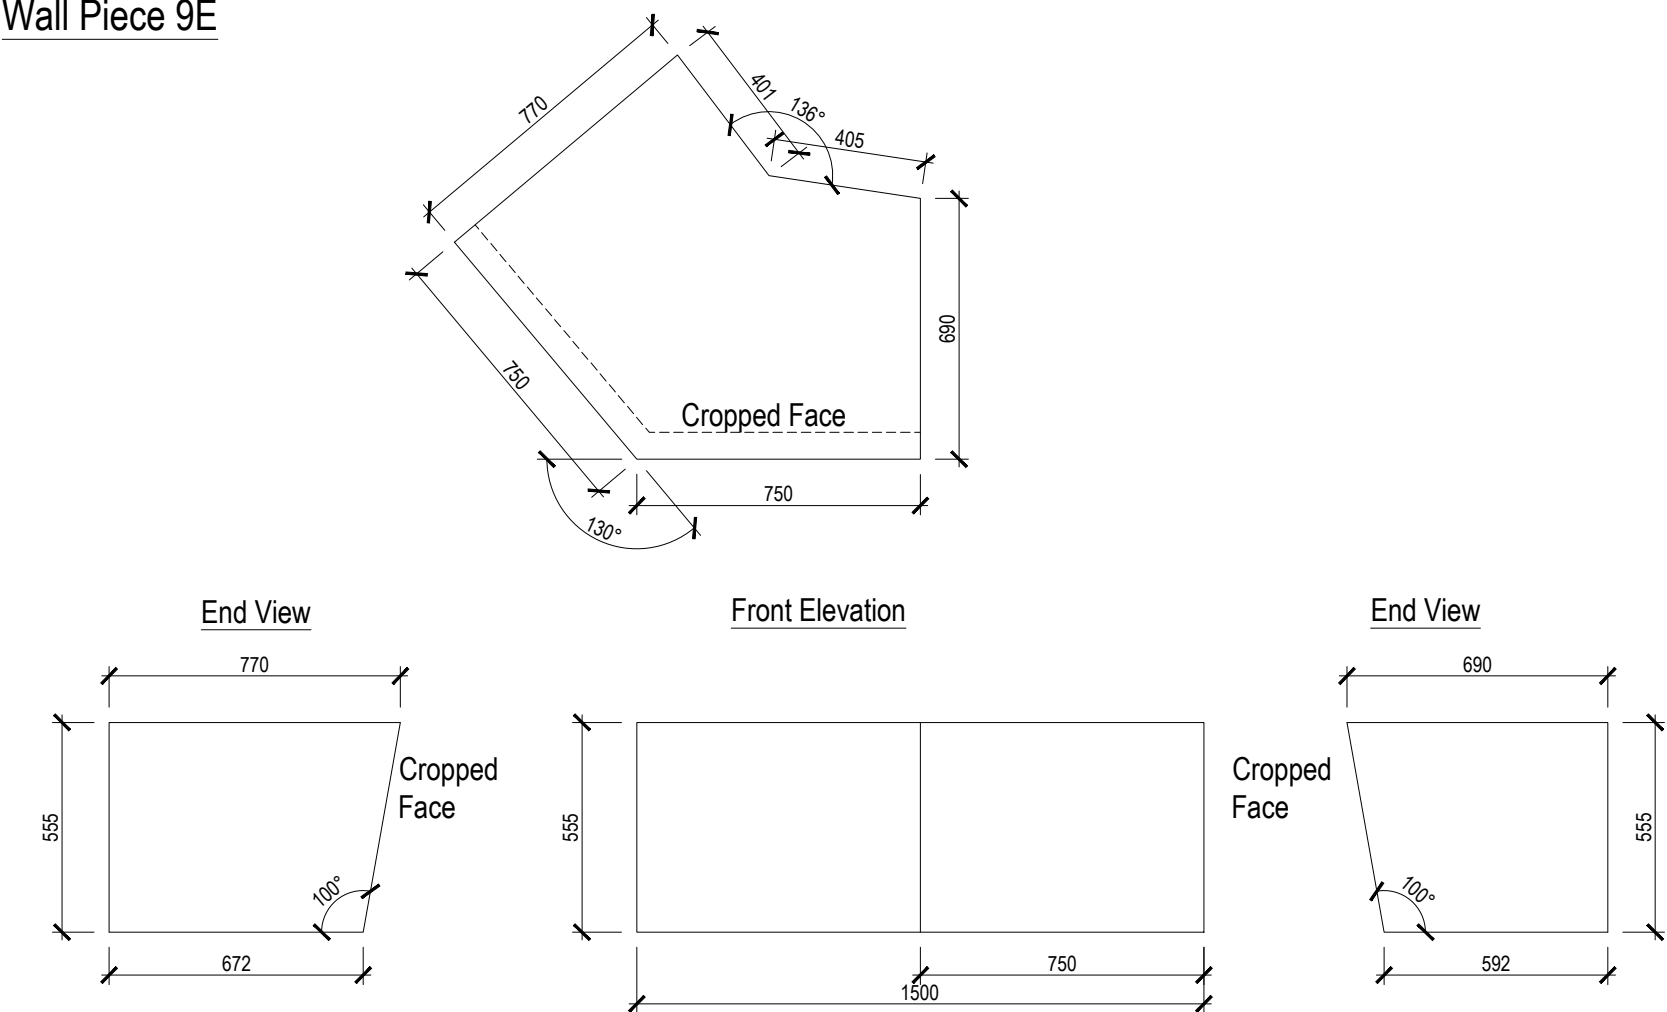


Wall Piece 9F

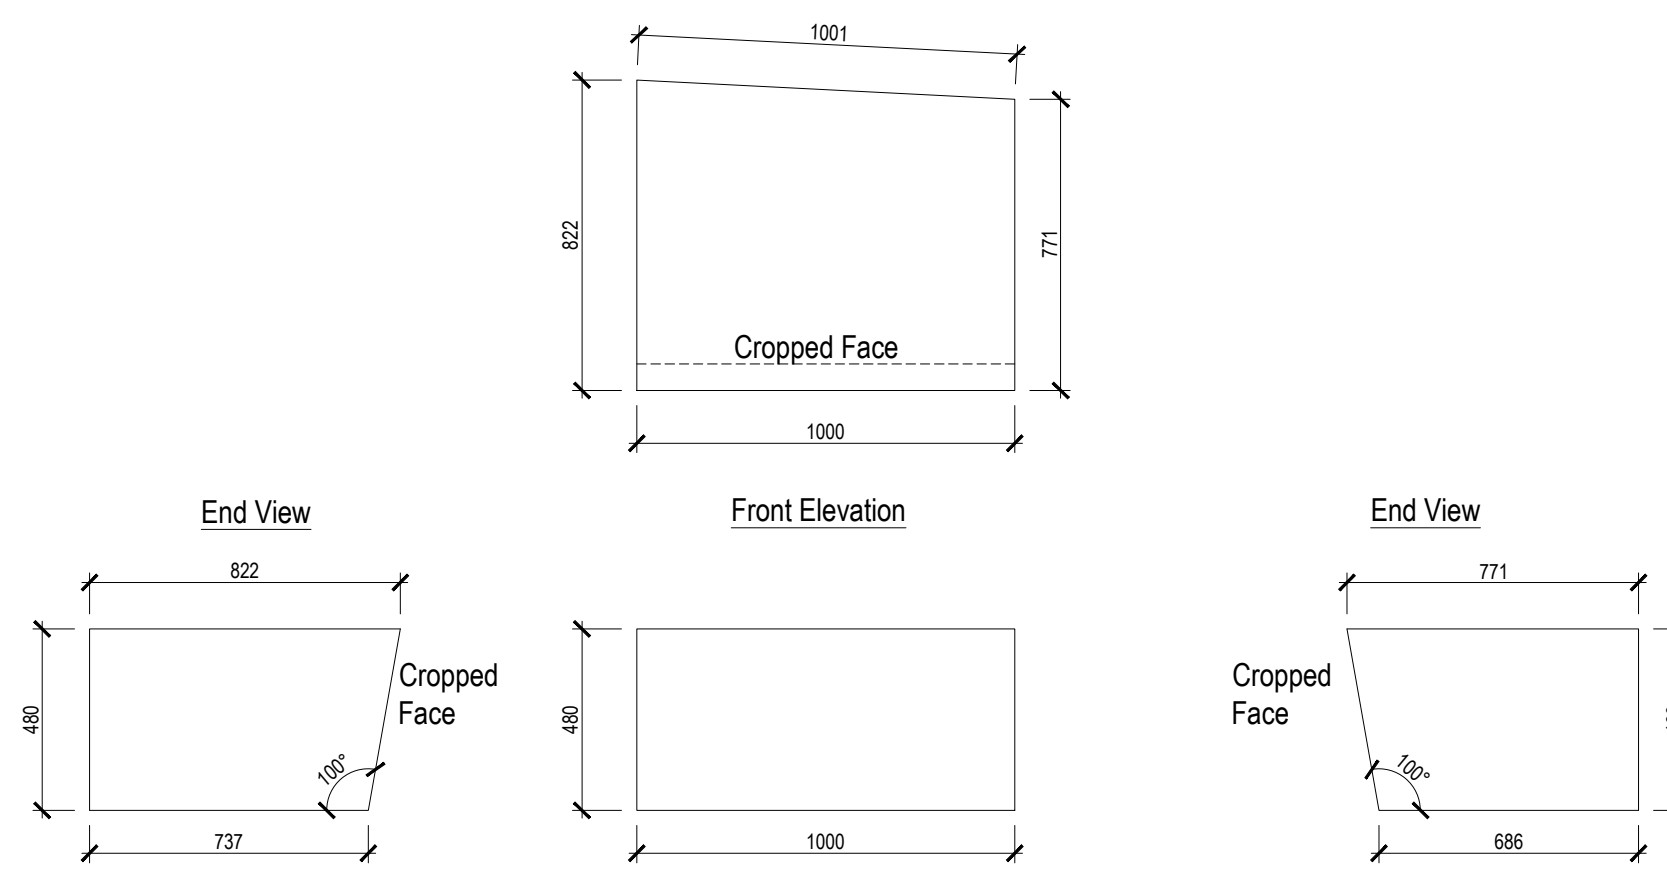


Wall Piece 9G

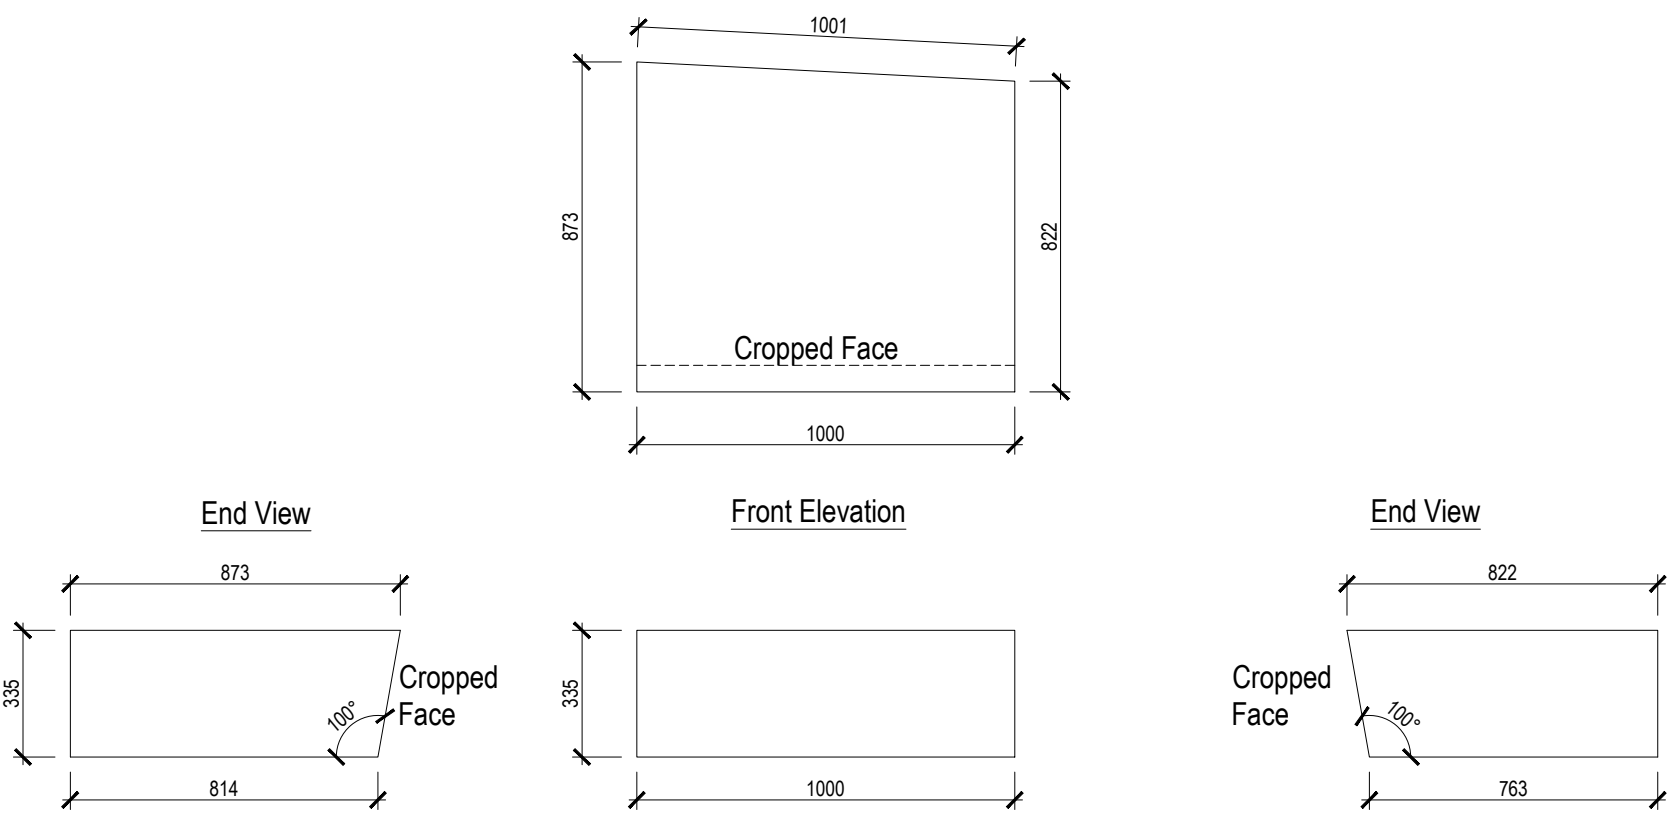


Wall Piece 9H

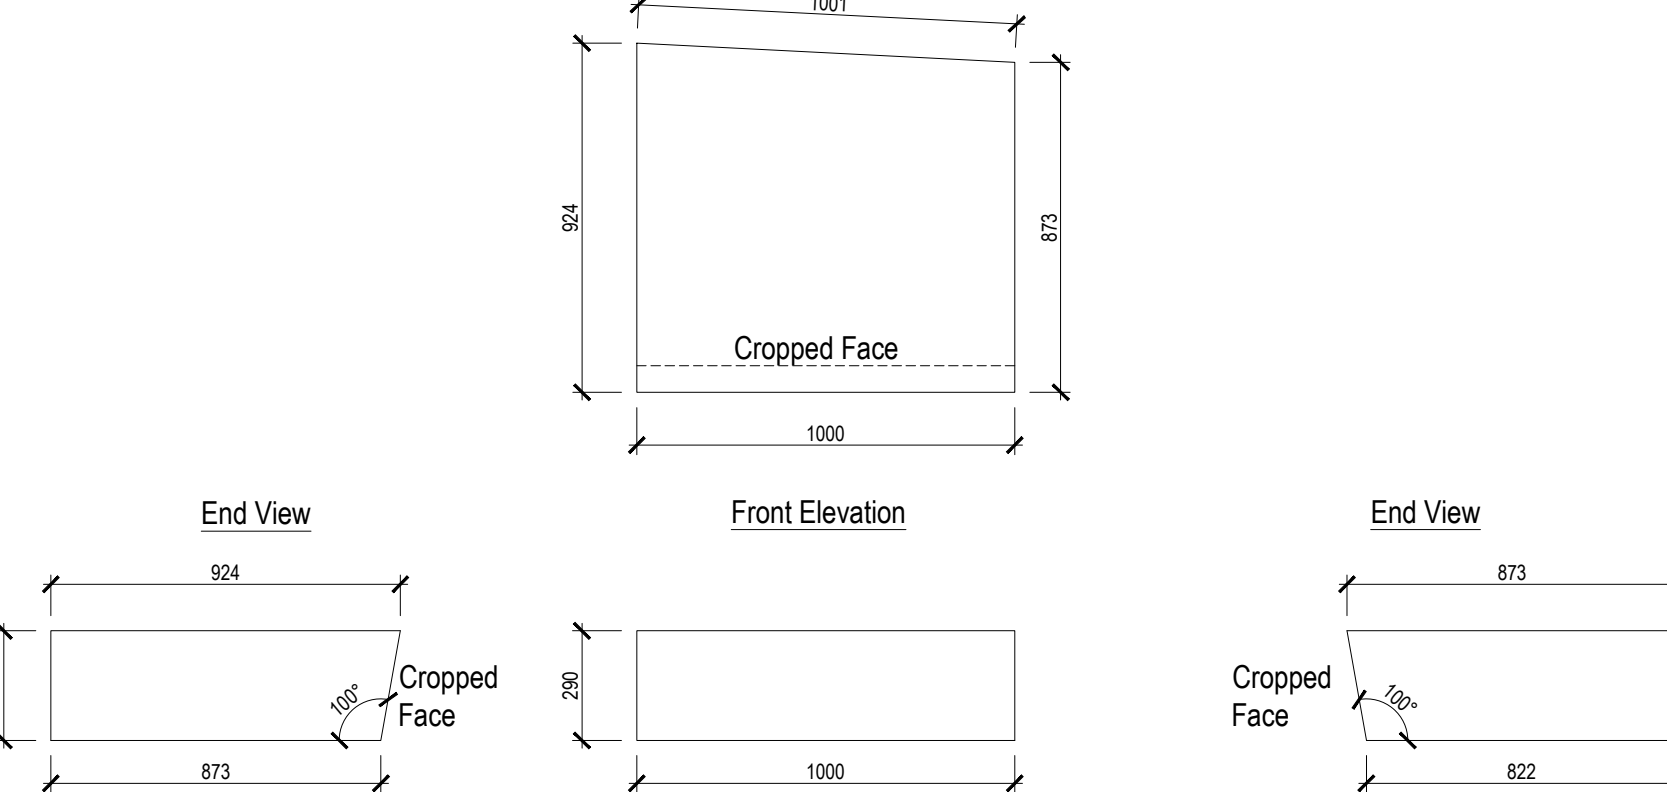


Wall Piece 9I

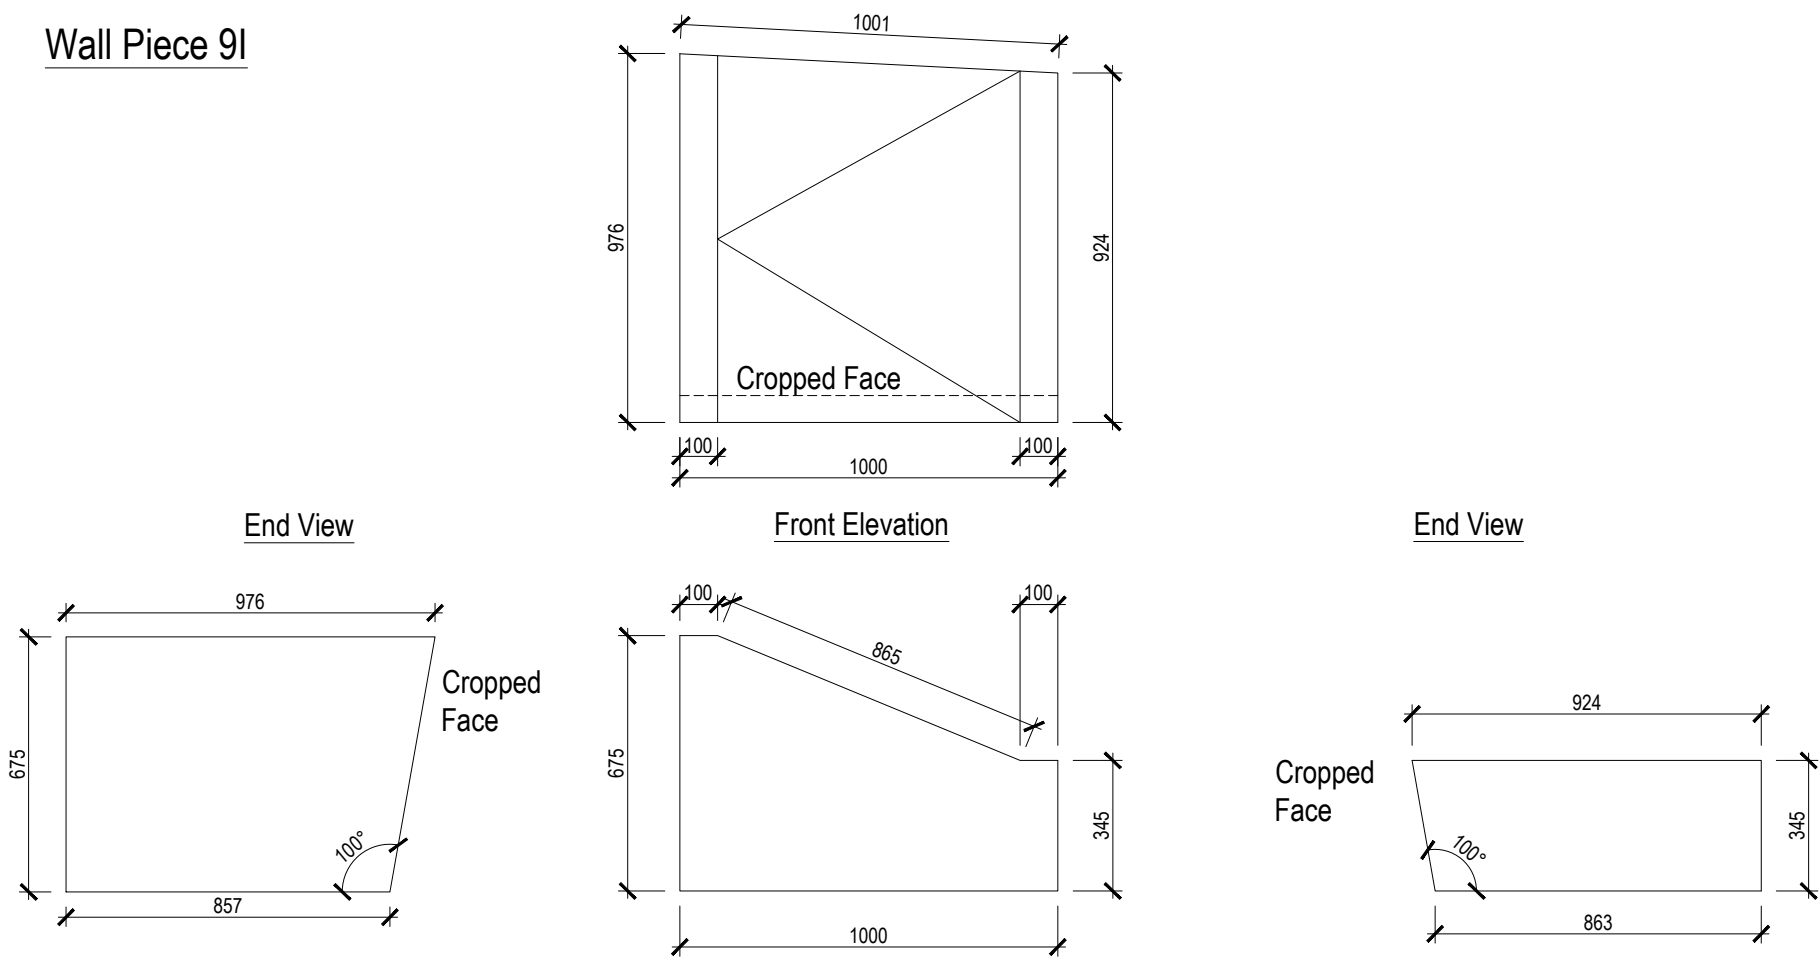


Wall Piece 9J

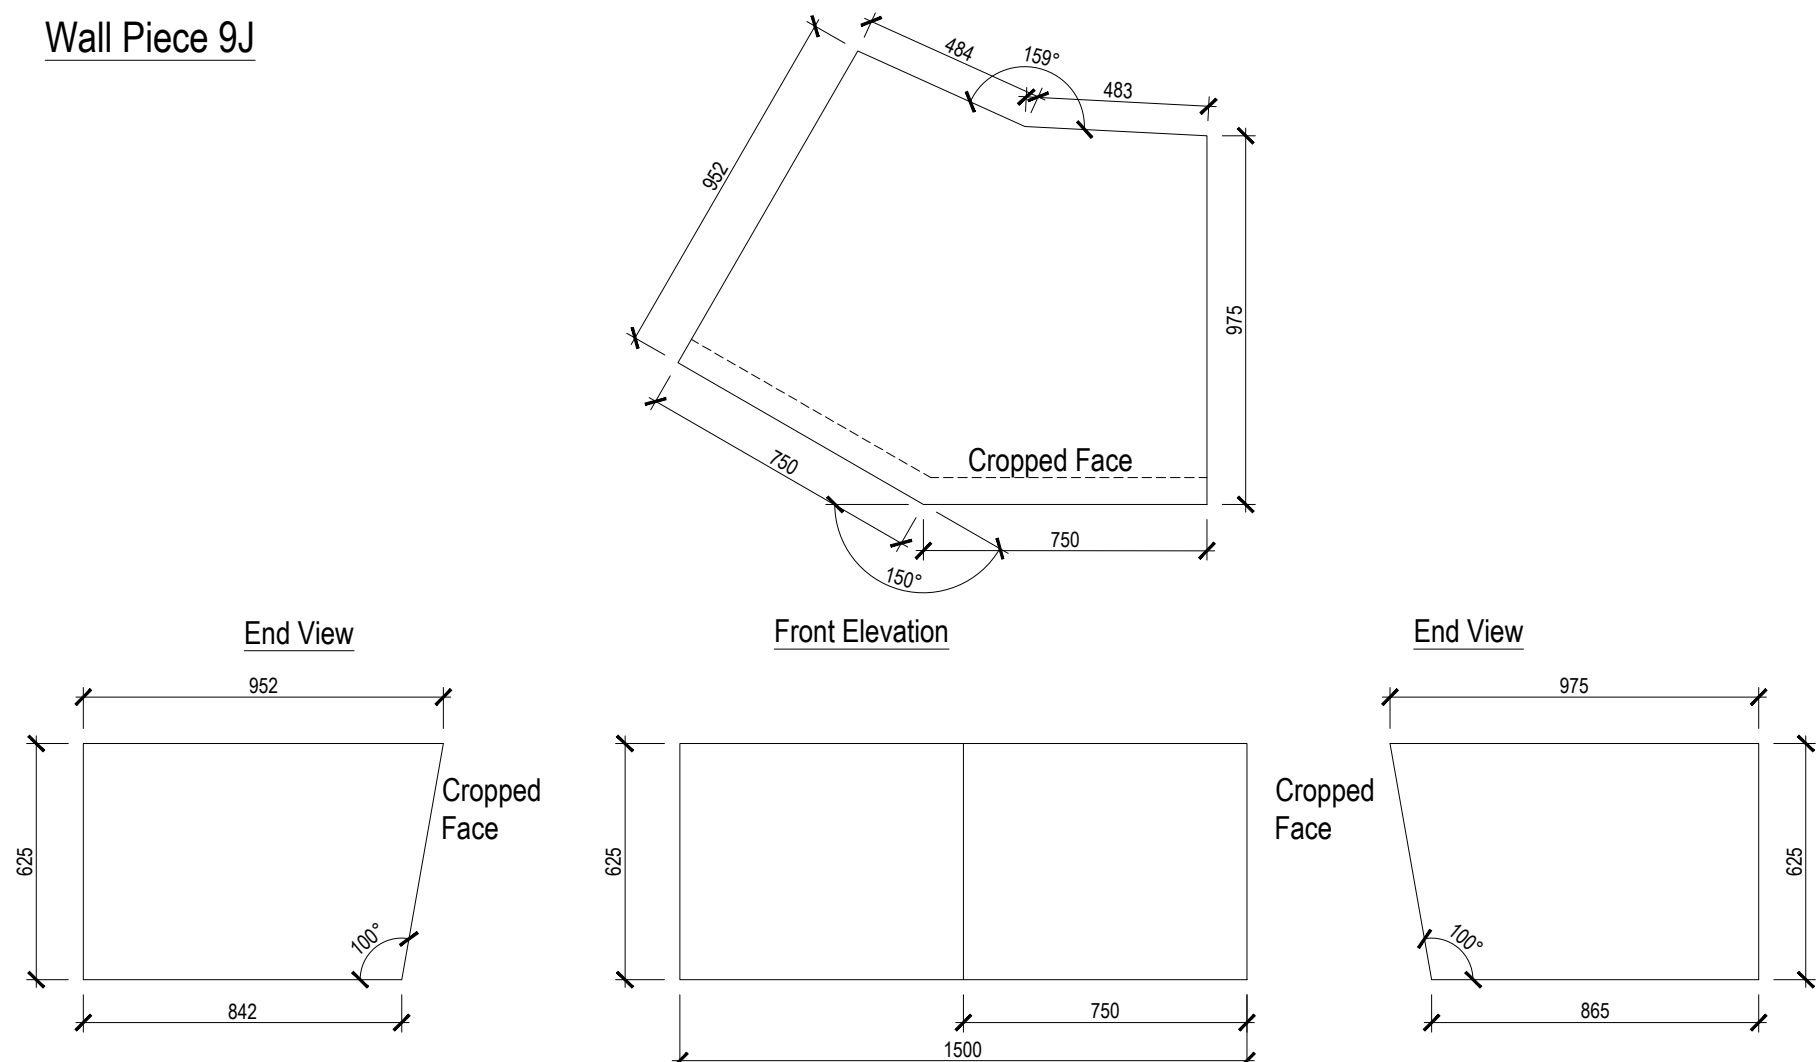


Wall Piece 9K

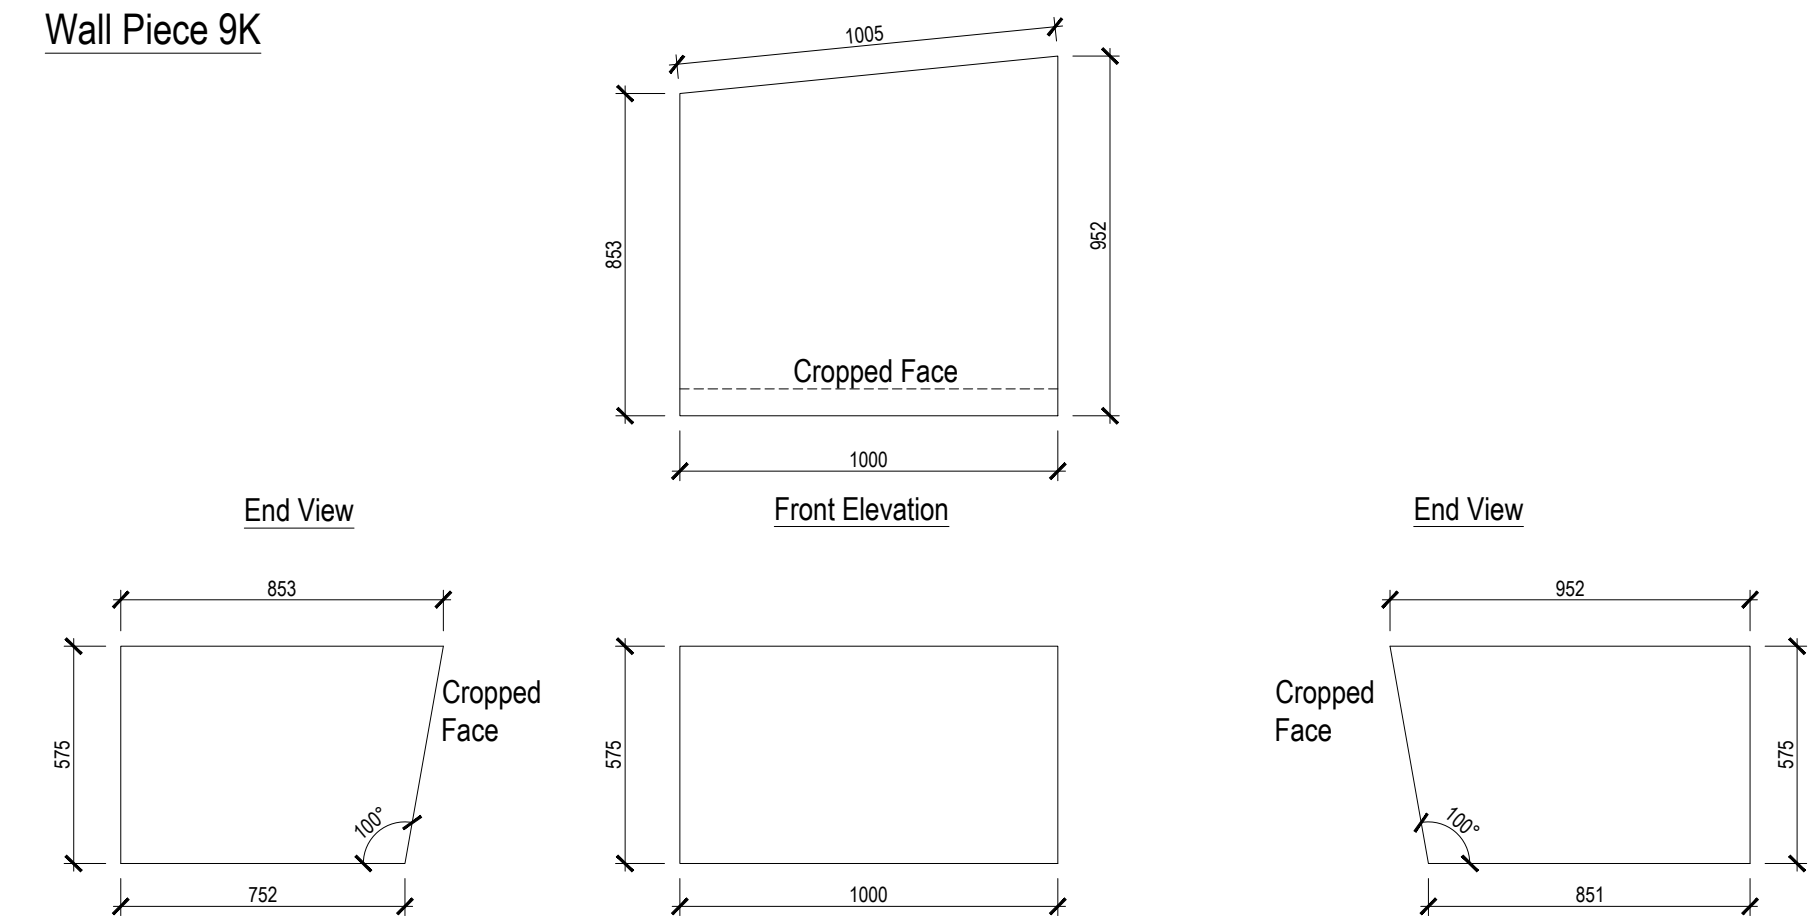


Wall Piece 9L

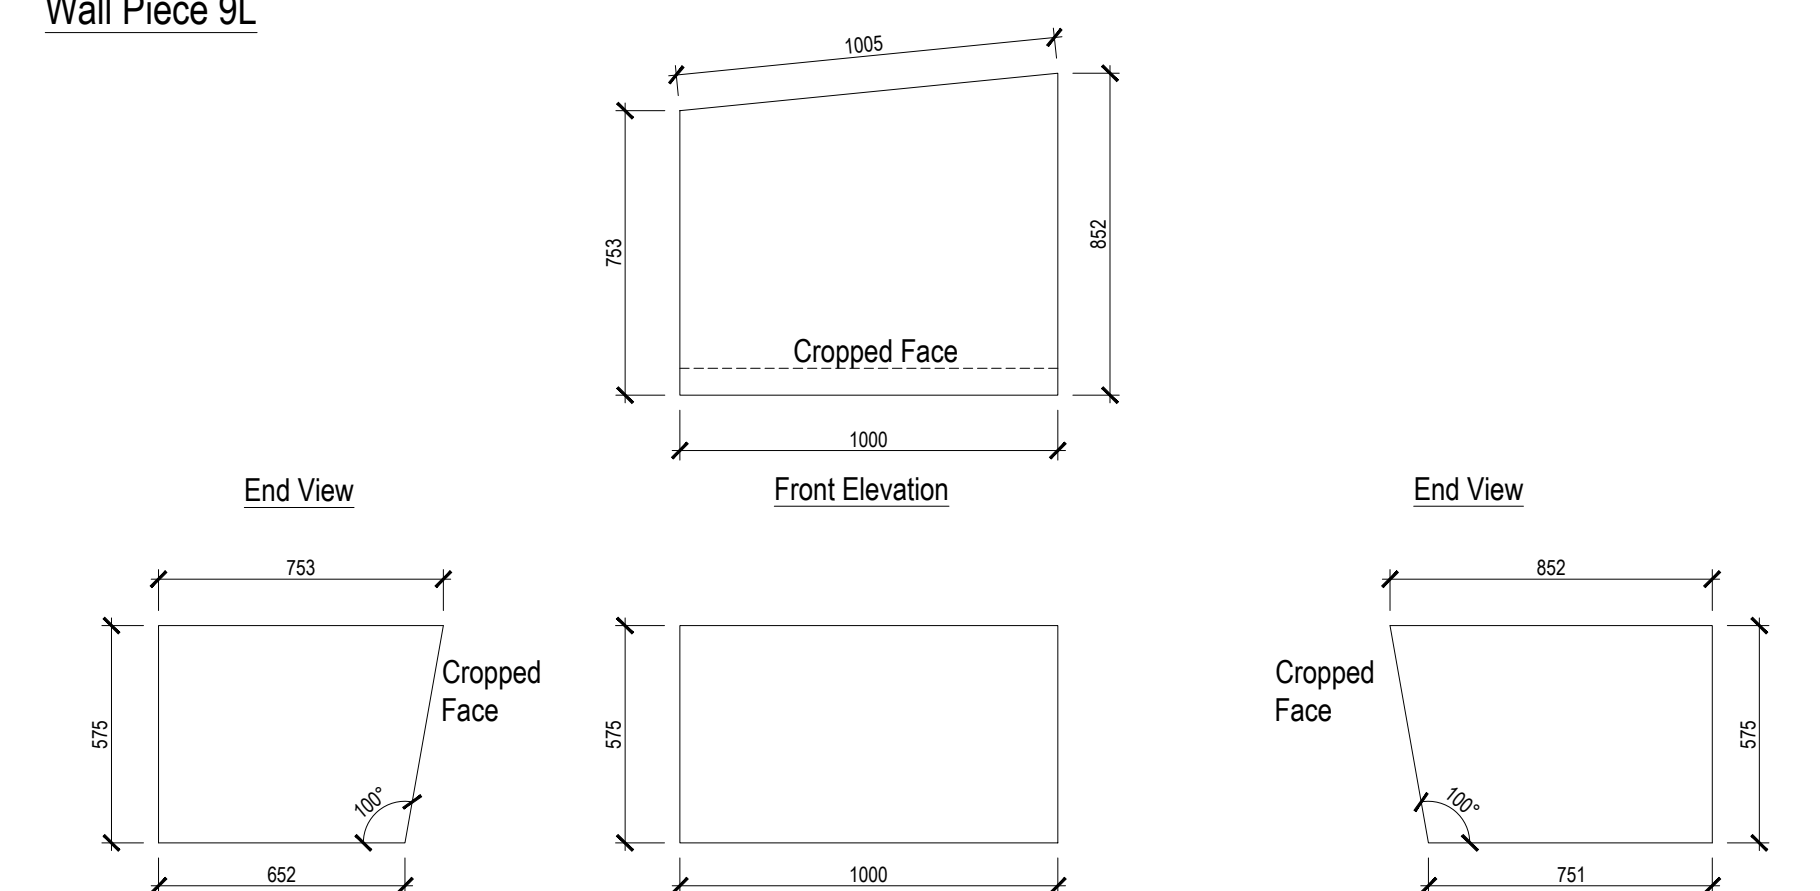


Wall Piece 9M

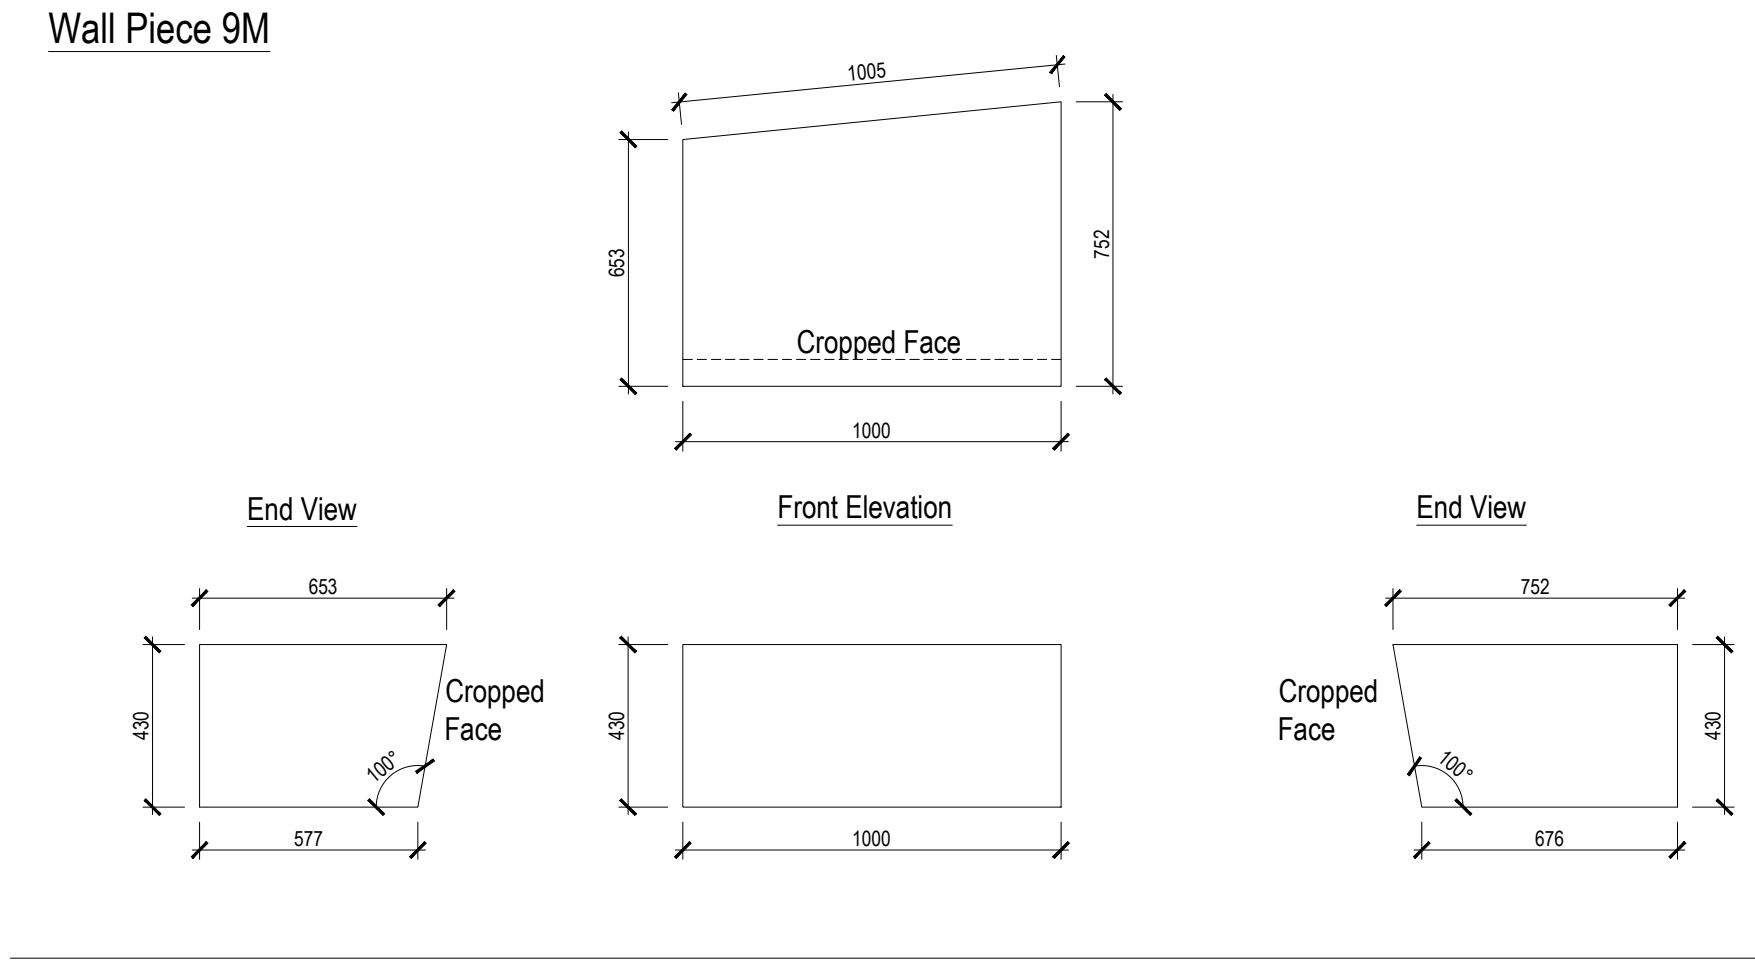


Wall Piece 9N

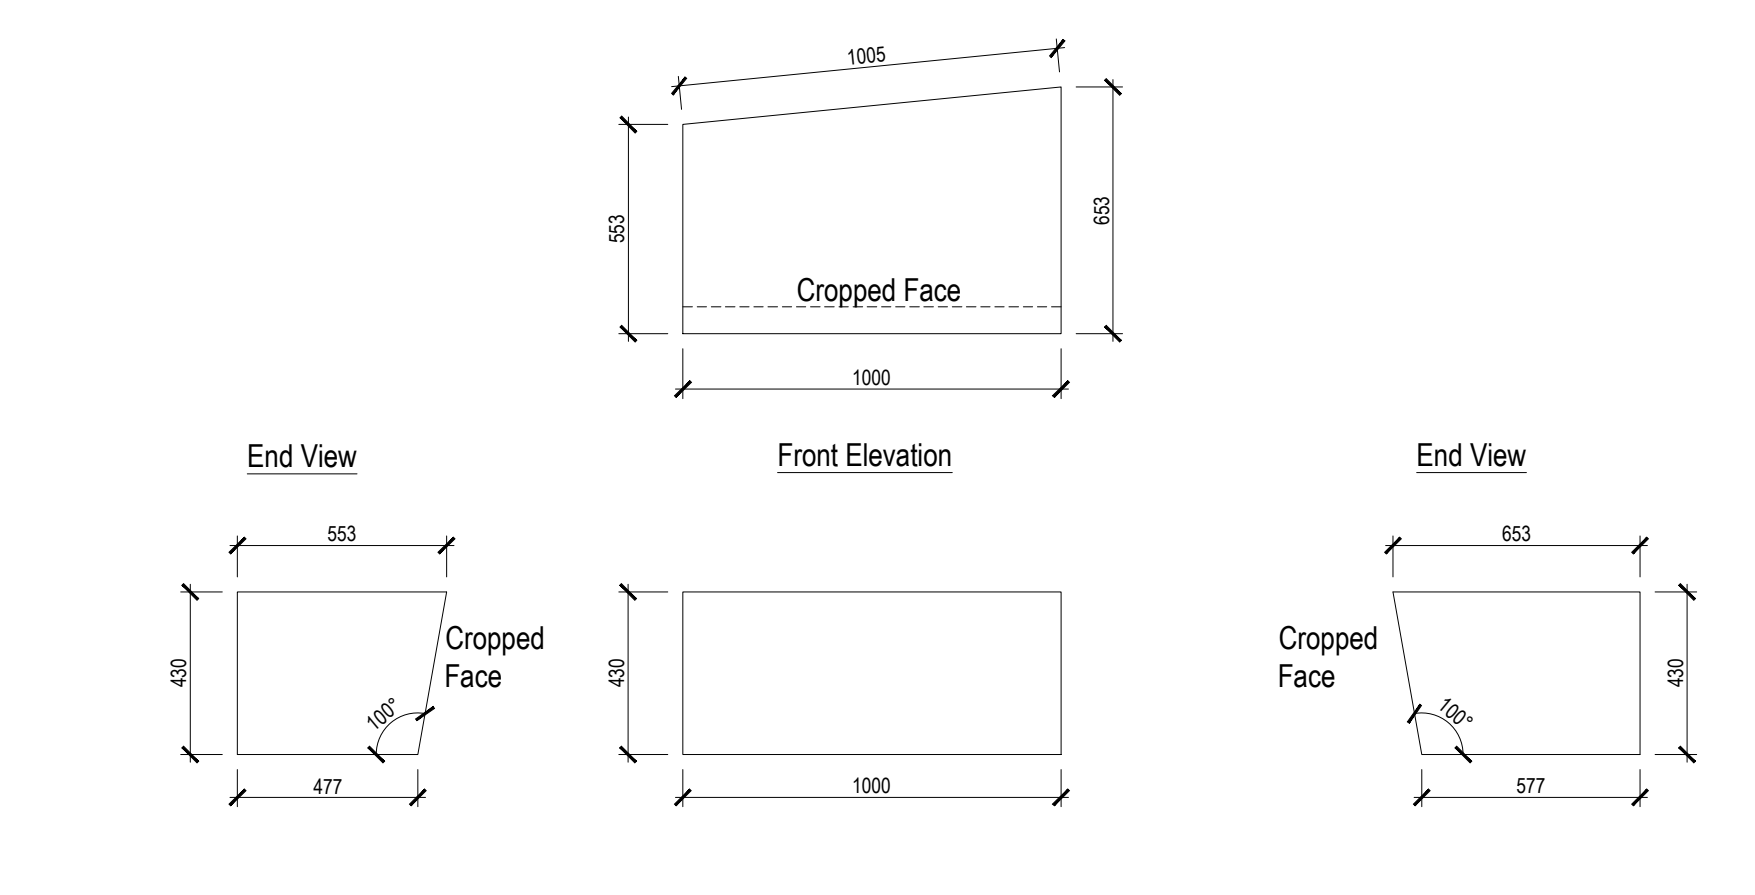

Wall Piece 9O

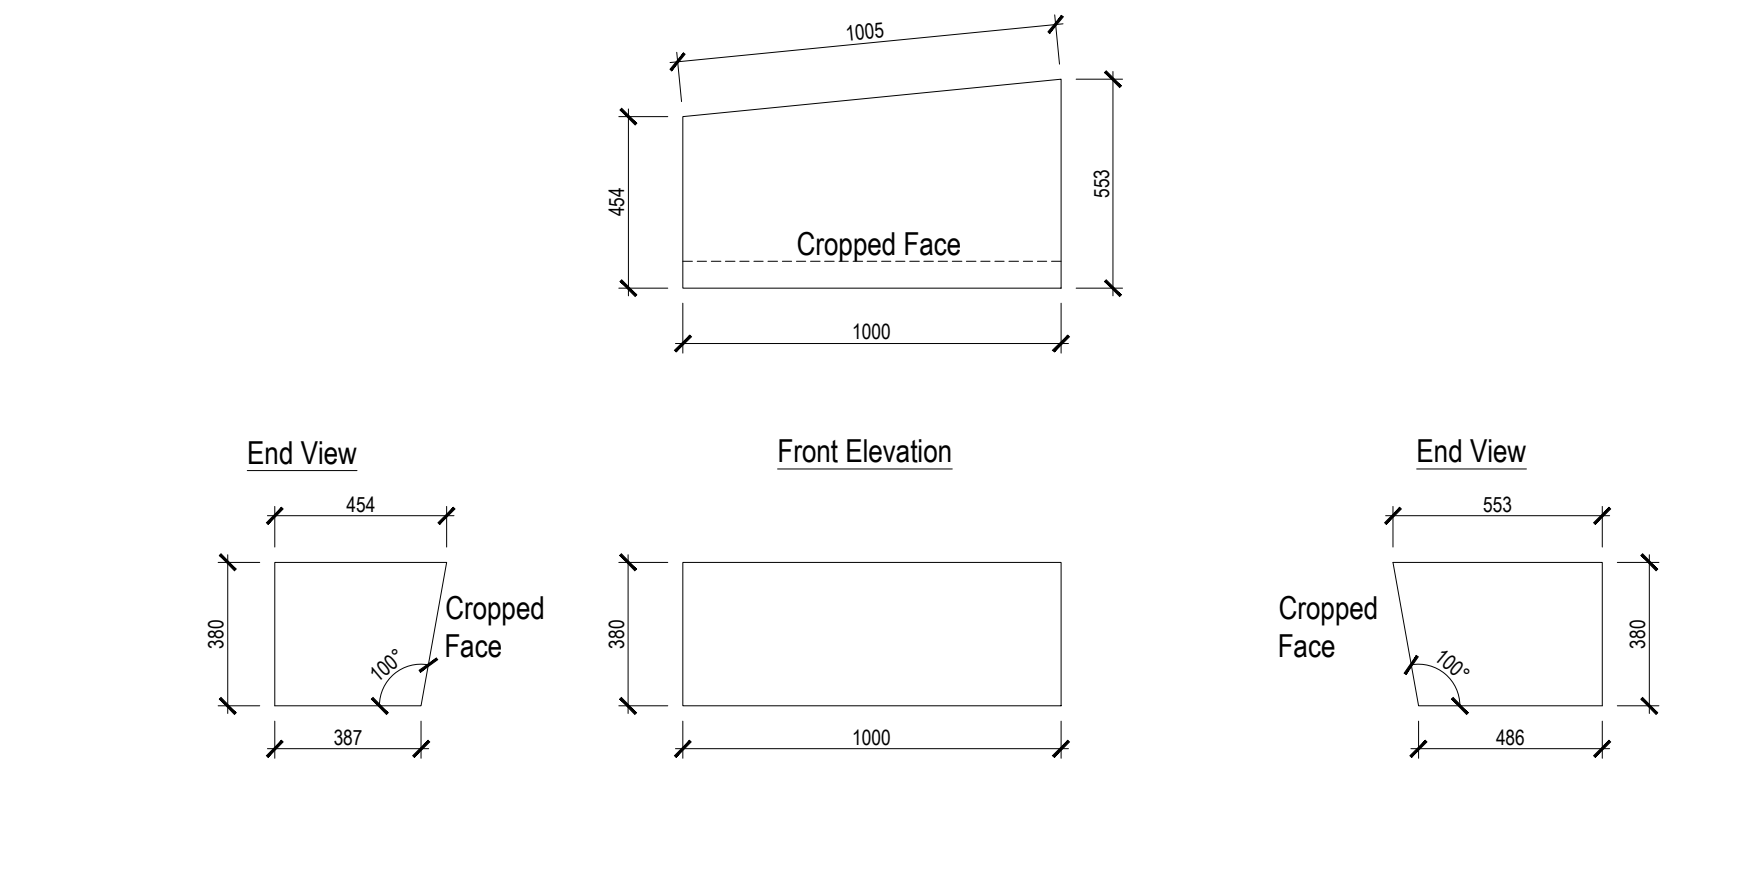

Wall Piece 9P

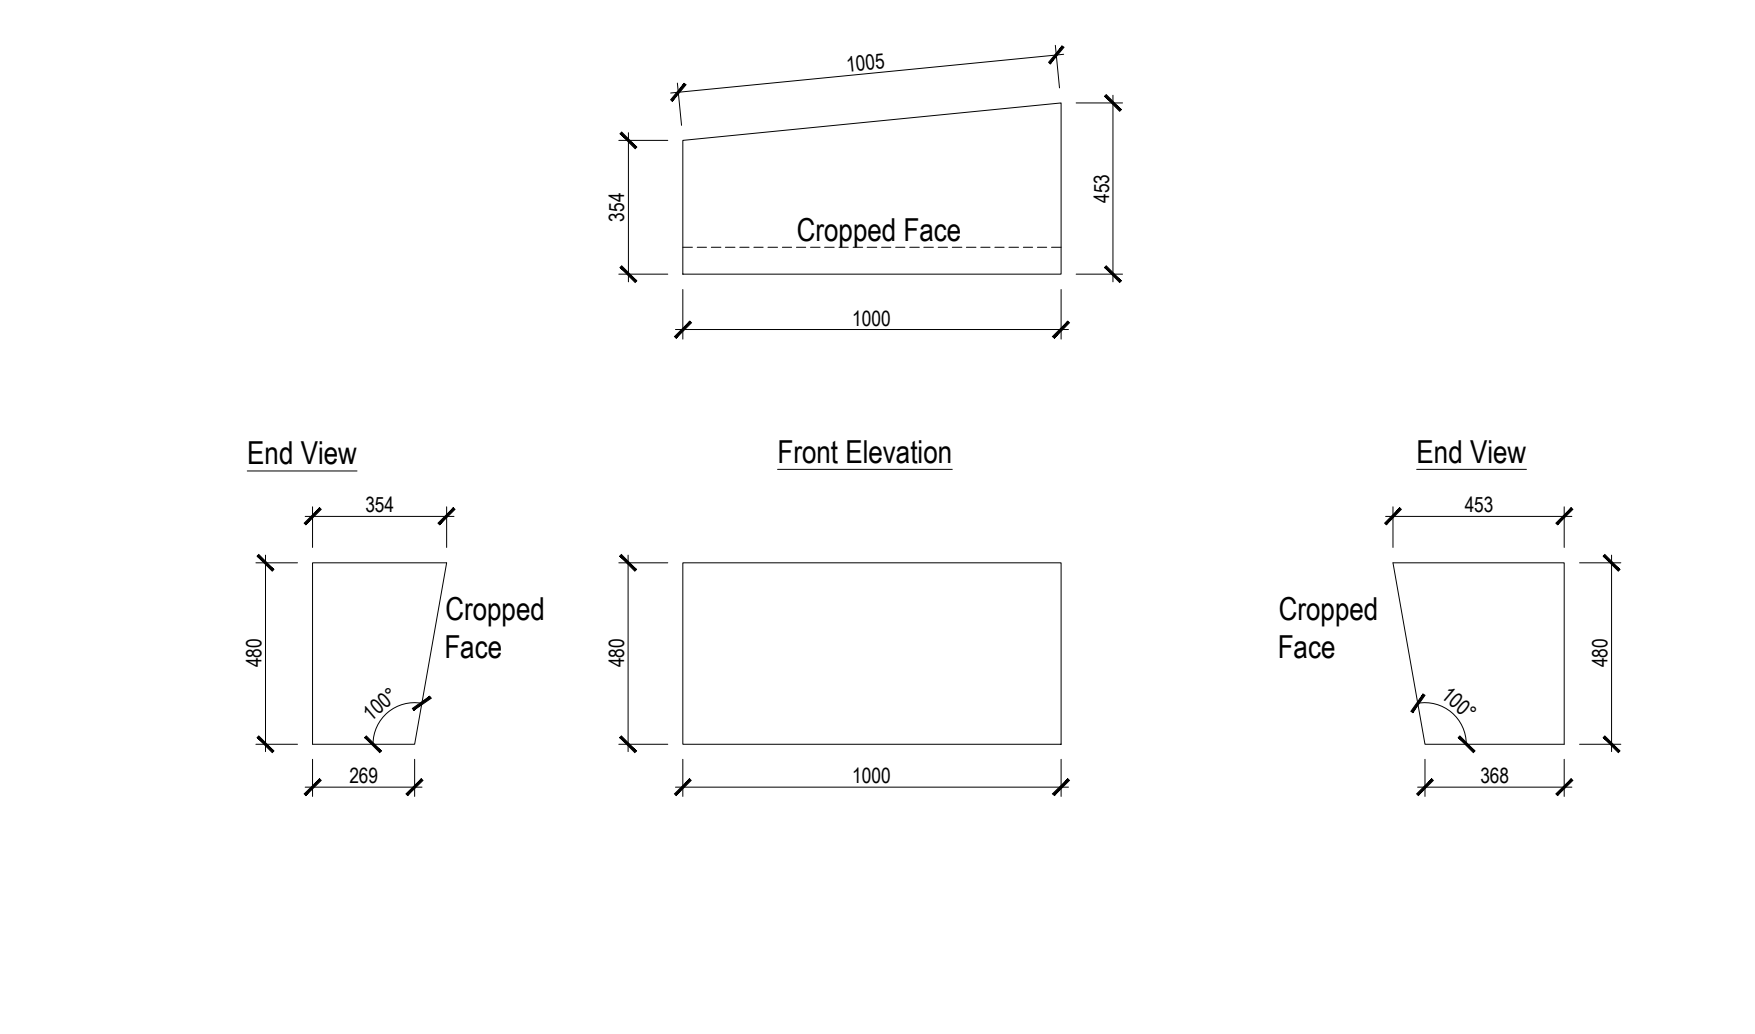

Notes:

- This drawing is copyright.
- Do not scale dimensions from this drawing.
- This drawing is to be read in conjunction with all other relevant drawings.
- All discrepancies on this drawing are to be reported to the architect.
- Do not modify any element of this drawing.
- Use drawing only for purpose(s) issued.

North Sign / Key Plan

The following external model files are included within this drawing:

Note: For all below surface structural elements and drainage details refer to engineers drawings and specifications. For illustrative purposes only to demonstrate a design intent. Contractor's engineer to develop proposals to submit for approval.

A	27/02/20	Status amended to Construction. Minor amendments to wall unit and dims.	NV	CL	
Rev	Date	Revision Notes	Dn	Rv	
Client / Contractor					

IBI

Intelligence
Buildings
Infrastructure

www.ibigroup.com

Project

BARNLEY PUBLIC REALM

Drawing Title

WALL TYPE 1 DETAILS [RAISED PLANTER 9]
- MAIN SQUARE - [SHEET 2 OF 4]

Job Number	Drawing Originated Date	PAS 1192 Status Code
50035	12/11/2018	-
Scale@A1	Purpose	
1:20	CONSTRUCTION	

Drawing Number

BBTC_IBI_N1_L_G700_DT_00_36

Revision

A