


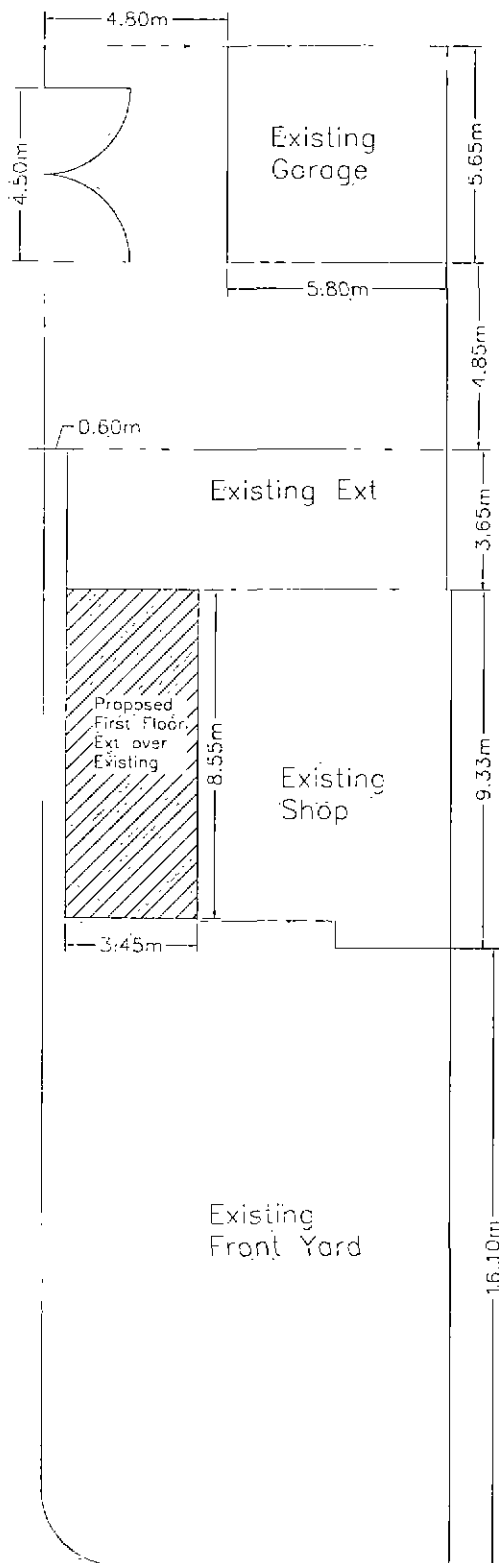

SITE PLAN

JOB

PROPOSED ENLARGMENT OF SHOP AREA WITH NEW SHOP FRONT INCLUDING SHUTTERS AND EXTENSION TO FIRST FLOOR EXISTING FLAT OVER EXISTING SHOP

ADDRESS

134 ROTHERUM ROAD
MONK BRETTON
S71 1AX

Mr G SINGH

DATE

SCALE

SHEET

29/08/11

1:200

1