


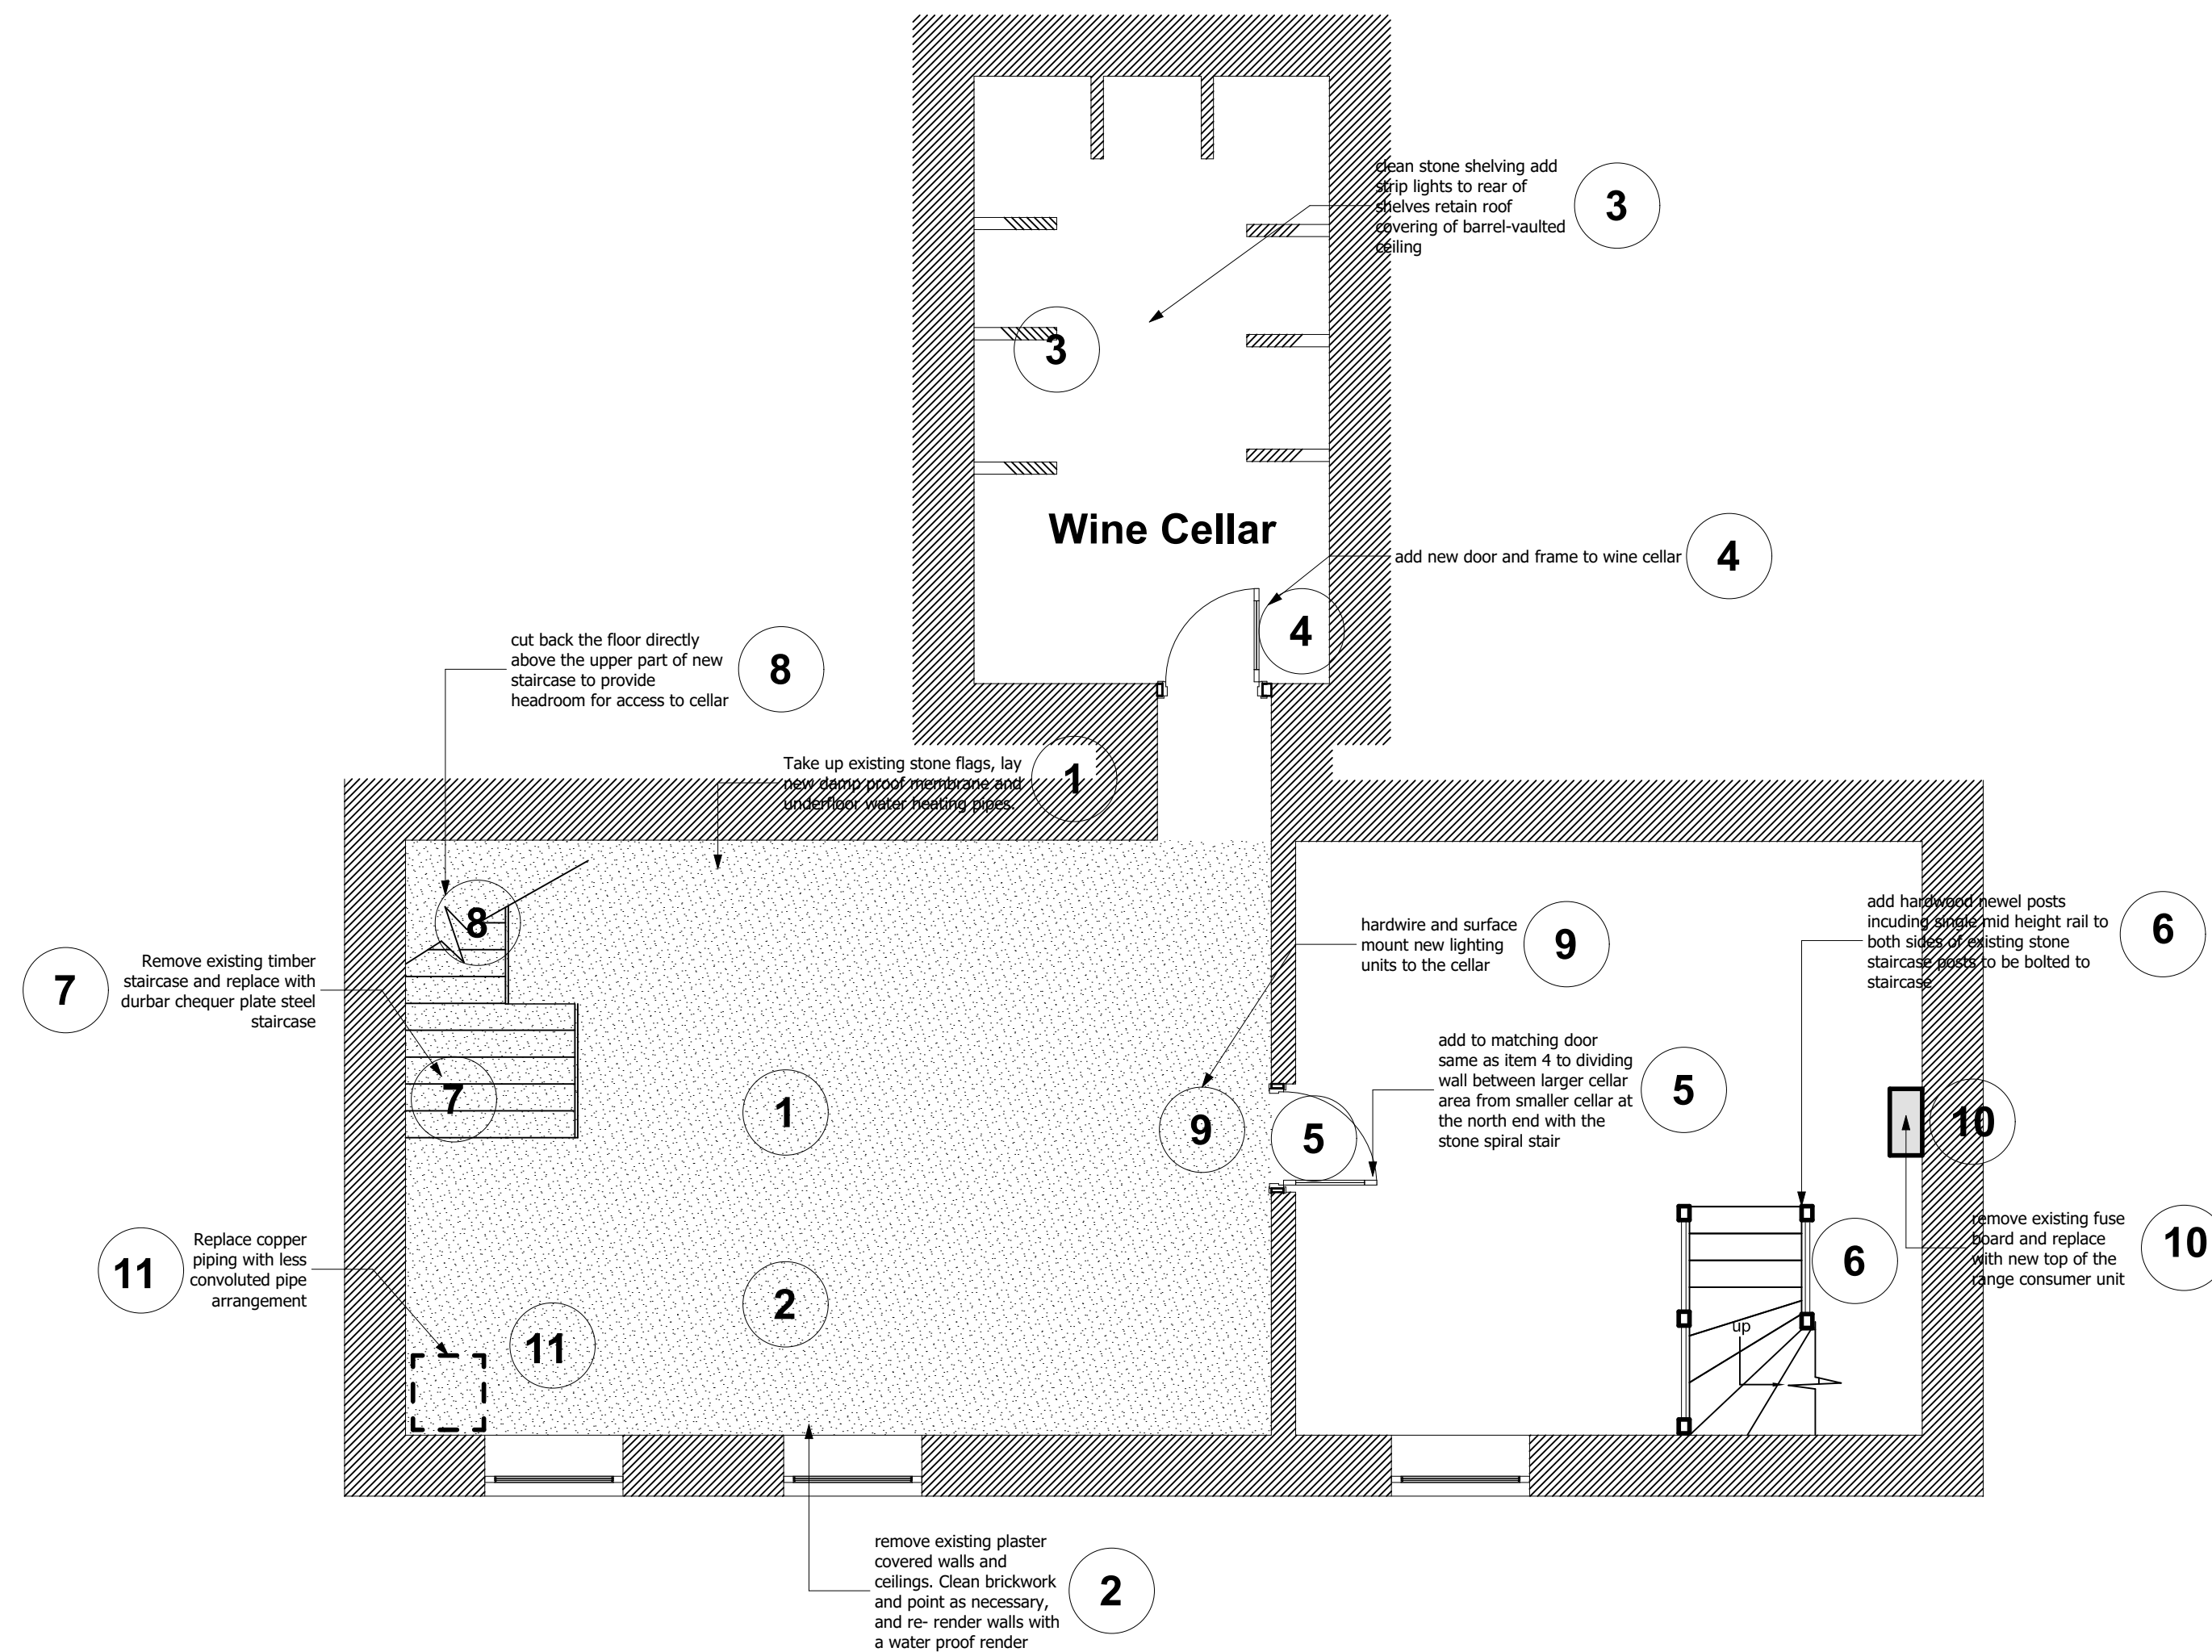

Rev:	Date	Revision Notes
------	------	----------------

Client: Mr M Ludlam


Project: Proposed Alteration Works for Listed Building Consent at Darley Cliffe Hall, Kingwell Road, Worsbrough

Drawing Title: Cellar Plan

Scale: 1:50 Date:18/09/2019

Drawn By: AR Rev:

Drwg Nr: 1

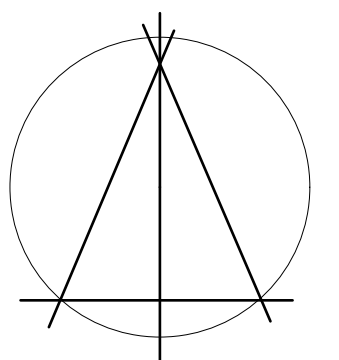

Alan Robinson
Chartered Architect BA Dip Arch RIBA BSc (Hons)
2 Gawber Road, Barnsley S75 2AF
Tel/Fax 01226 286066
Mob: 07947808933