SITE DEVELOPMENT WEST OF MILLSTONES, BOWER HILL,OXSPRING - UNIT 2


UNIT 2




FRONT ELEVATION




SIDELEVATION

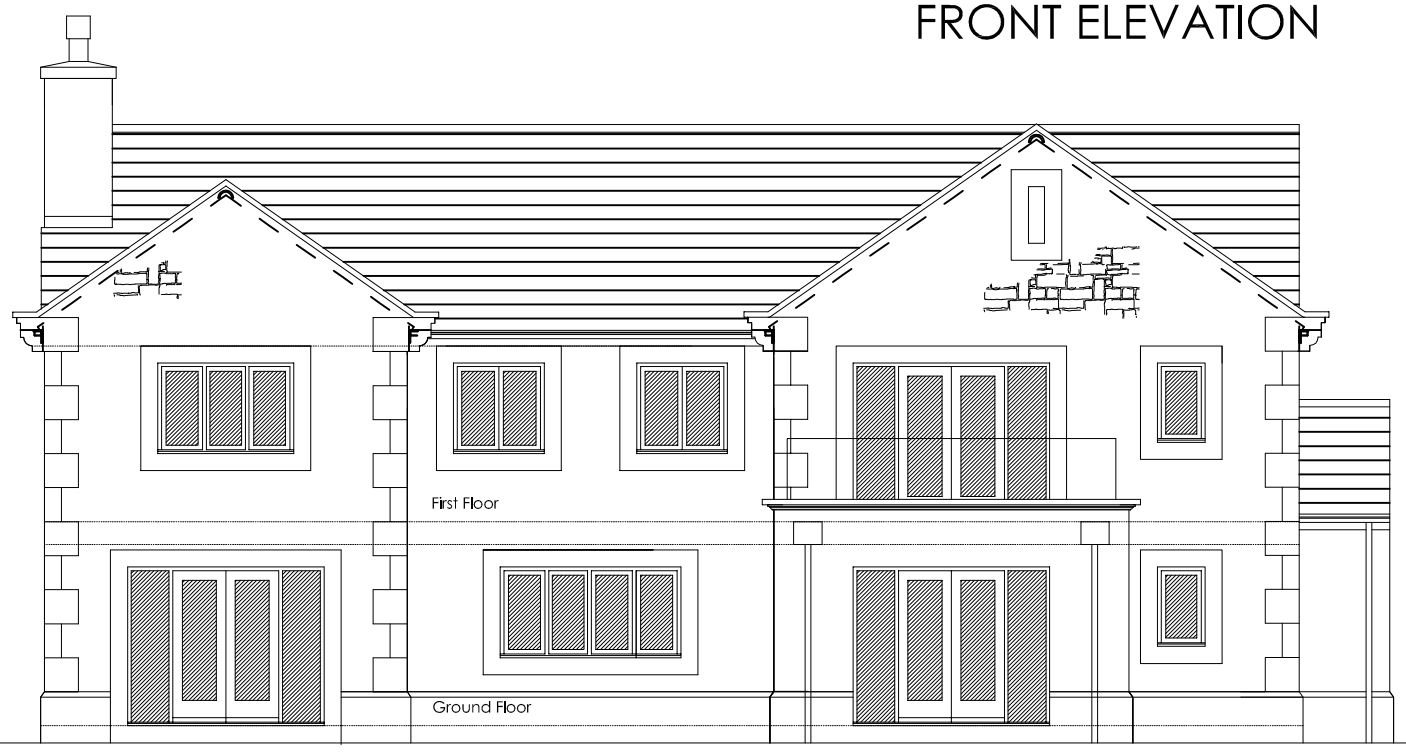

REAR ELEVATION

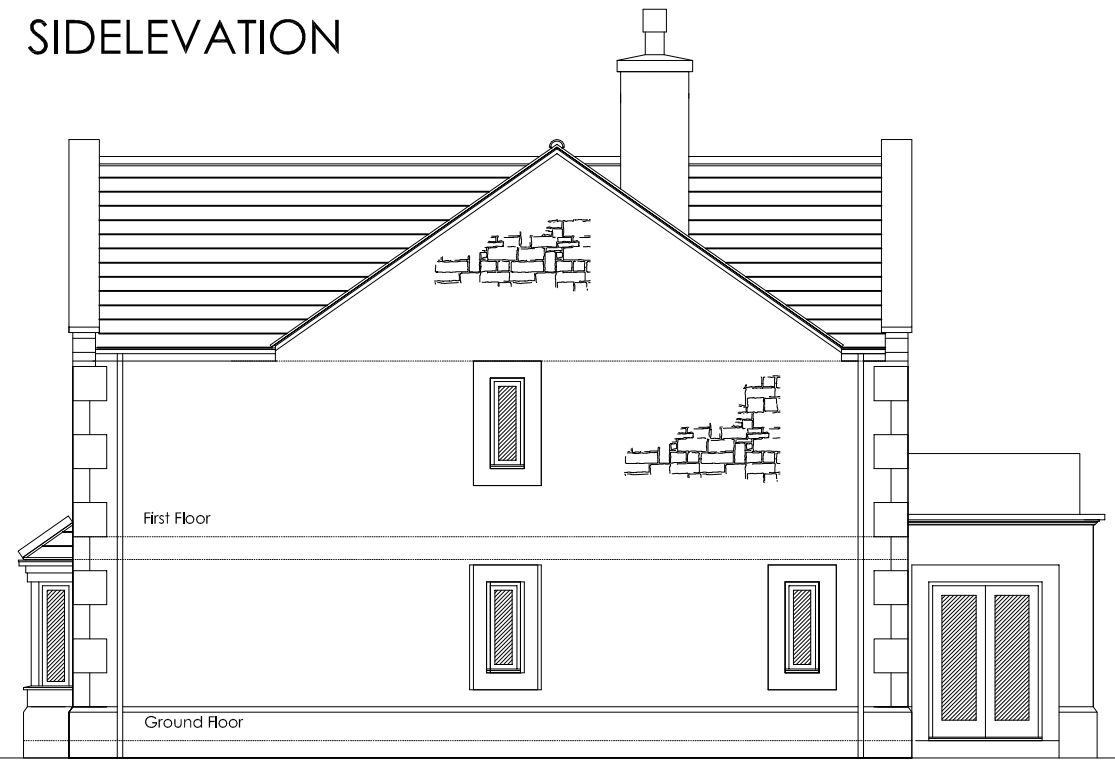

SIDELEVATION

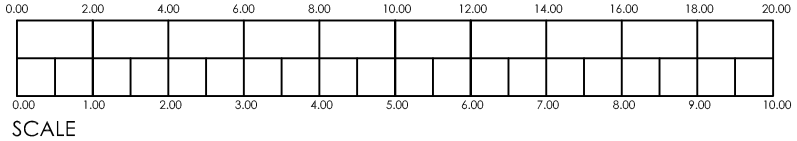

SCALE

MATERIALS -
Stone Quoins and Plinth
Stone Door and Window Surrounds/heads and Cills
Selected Stone or Facing Brick to agreed sample
Interlocking Tile to agreed sample.
Windows - Double Glazed to approved sample