
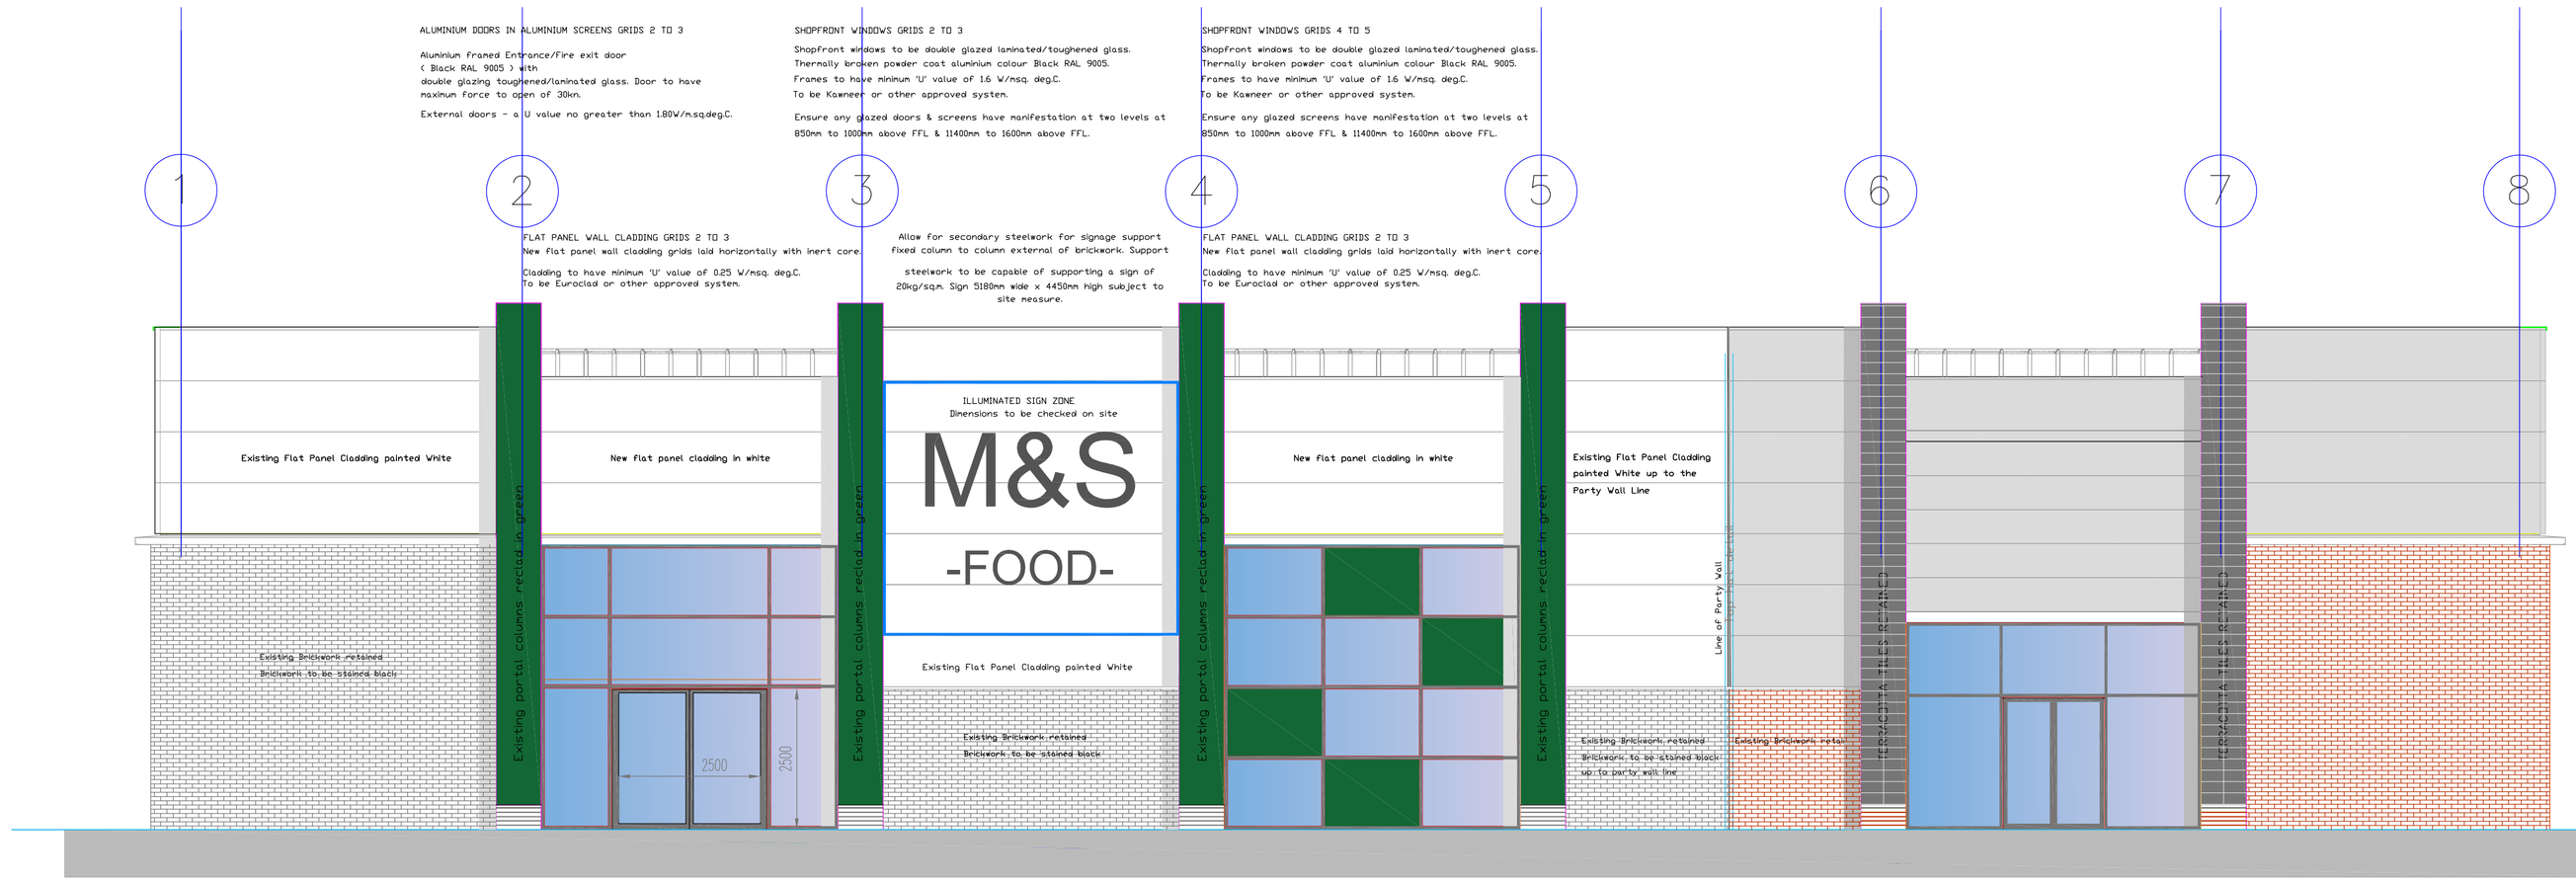


PROPOSED : EXISTING BUILDING REFURBISHED & AMENDED

PETS AT HOME

FRONT ELEVATION

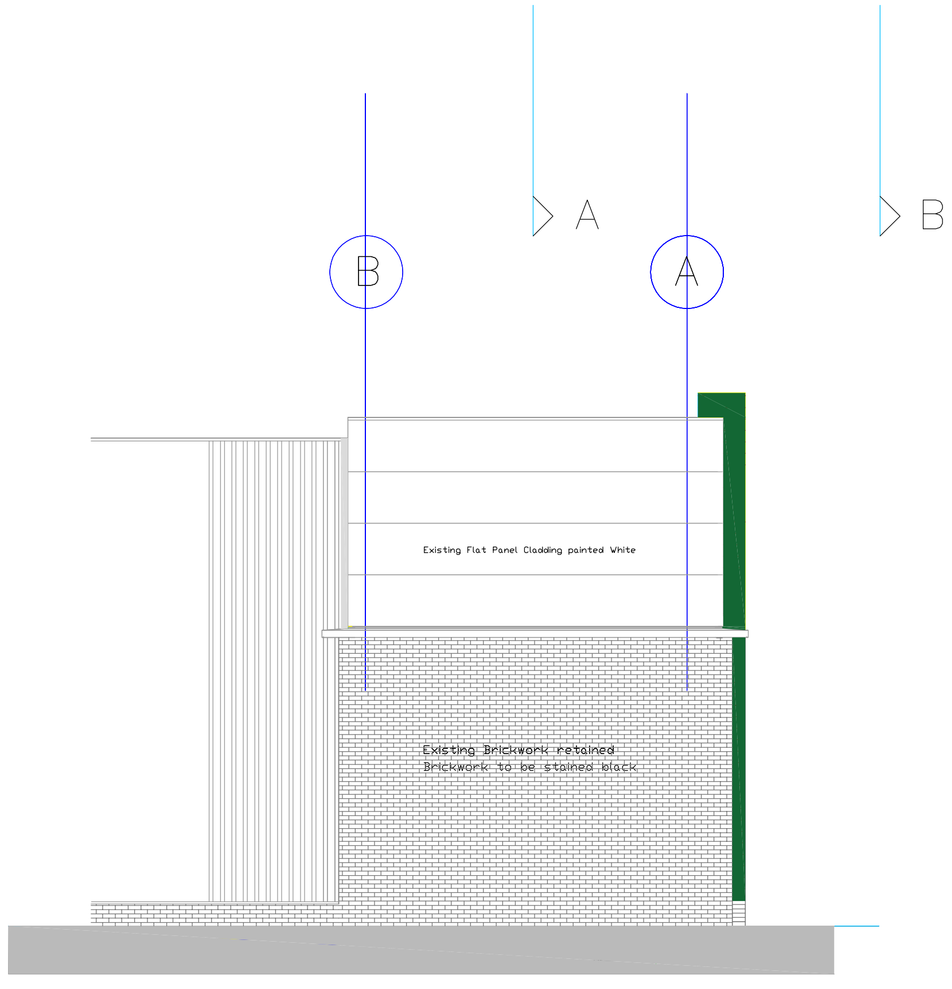

PROPOSED : EXISTING BUILDING REFURBISHED & AMENDED

SIDE ELEVATION

PEEL CENTRE BARNSLEY : UNITS 3B & 3C

Proposed Front & Side Flat Panel Cladding Elevations

PEEL LAND & PROPERTY INVESTMENTS Plc

Rev.E