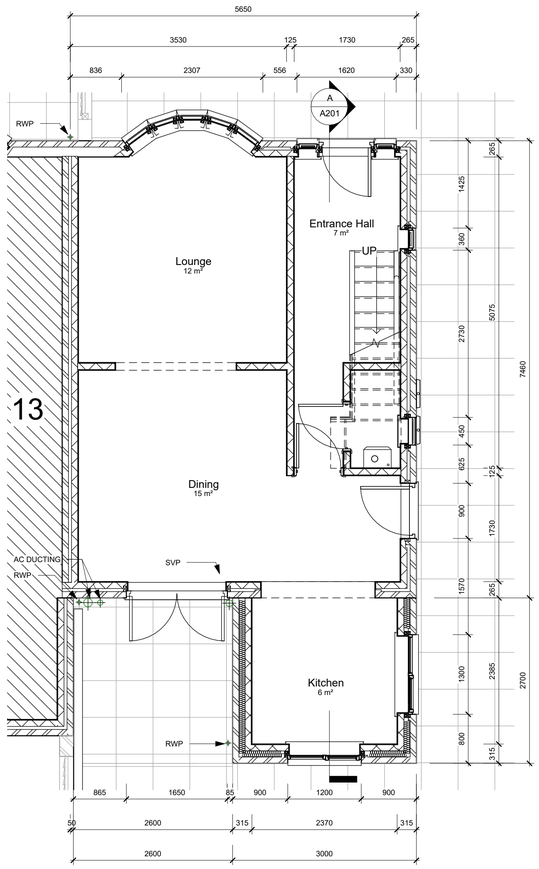

Ground Floor Level

1 : 50

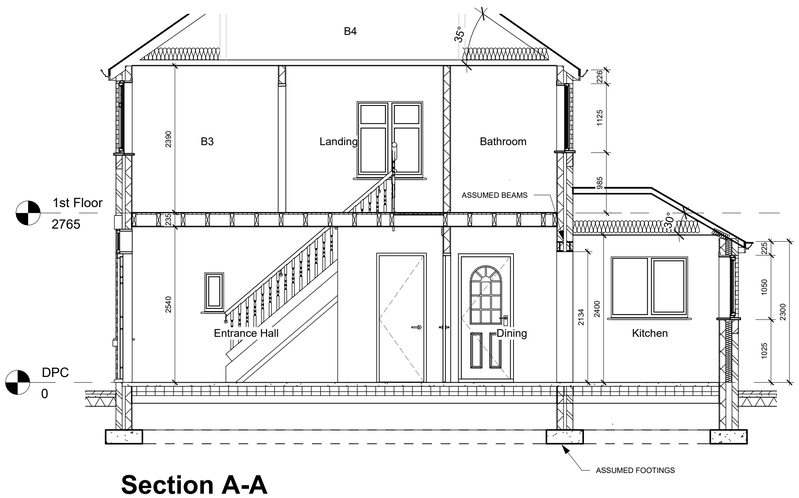

Section A-A

1 : 50

0 1 2 3 4 5

GRAPHIC SCALE: 1:50

WALL LEGEND.

DENOTES ASSUMED 265MM THICK EXTERNAL WALL: ORIGINAL HOUSE
- 100MM FACING BRICKWORK
- 50MM WIDE MINERAL WOOL INSULATION BATTS (0.019W/m²K) CAVITY
- 100MM 3.6N MEDIUM DENSITY BLOCK
- 12.5MM GYPSUM GYPROC WALLBOARD WITH TAPED & JOINTED FINISH

DENOTES ASSUMED 315MM THICK EXTERNAL WALL: PREVIOUS EXTENSION
- 100MM FACING BRICKWORK
- 100MM WIDE MINERAL WOOL INSULATION BATTS (0.019W/m²K) CAVITY
- 100MM 3.6N MEDIUM DENSITY BLOCK
- 12.5MM GYPSUM GYPROC WALLBOARD WITH TAPED & JOINTED FINISH

DENOTES ASSUMED TYPICAL INTERNAL PARTITION WALL CONSTRUCTION
- 12.5MM GYPROC WALLBOARD WITH TAPED & JOINTED FINISH
- 100MM THICK BLOCKWORK PARTITION WALL :
- 12.5MM GYPROC WALLBOARD WITH TAPED & JOINTED FINISH

No.	DESCRIPTION	DATE
A	Issued for Planning Permission	17.06.24

NORTH CONSTRUCTION: DESIGN & BUILD
from conception to completion

26 Church St.
Gawber
S.Yorks
S75 2RH

Tel: 01226 828972
Mob: 07974116241
https://bennorth60.wixsite.com/ncdb

Project Title

MR C WHITE

15 HONEYWELL GROVE, BARNSLEY. S711QE
SIDE & REAR EXTENSION

Drawing Title

Existing Arrangement

Scale	Drawn By	Checked By	Date
1 : 50	BN	CW	17.06.24

Drawing Number: NCBD- CLW- A201

Revision: A

THIS DRAWING IS COPYRIGHT : CONTRACTORS MUST CHECK ALL DIMENSIONS ON SITE : USE WRITTEN DIMENSIONS ONLY : ANY DISCREPANCIES MUST BE REPORTED TO DESIGN OFFICE BEFORE PROCEEDING

Original Sheet Size A1