


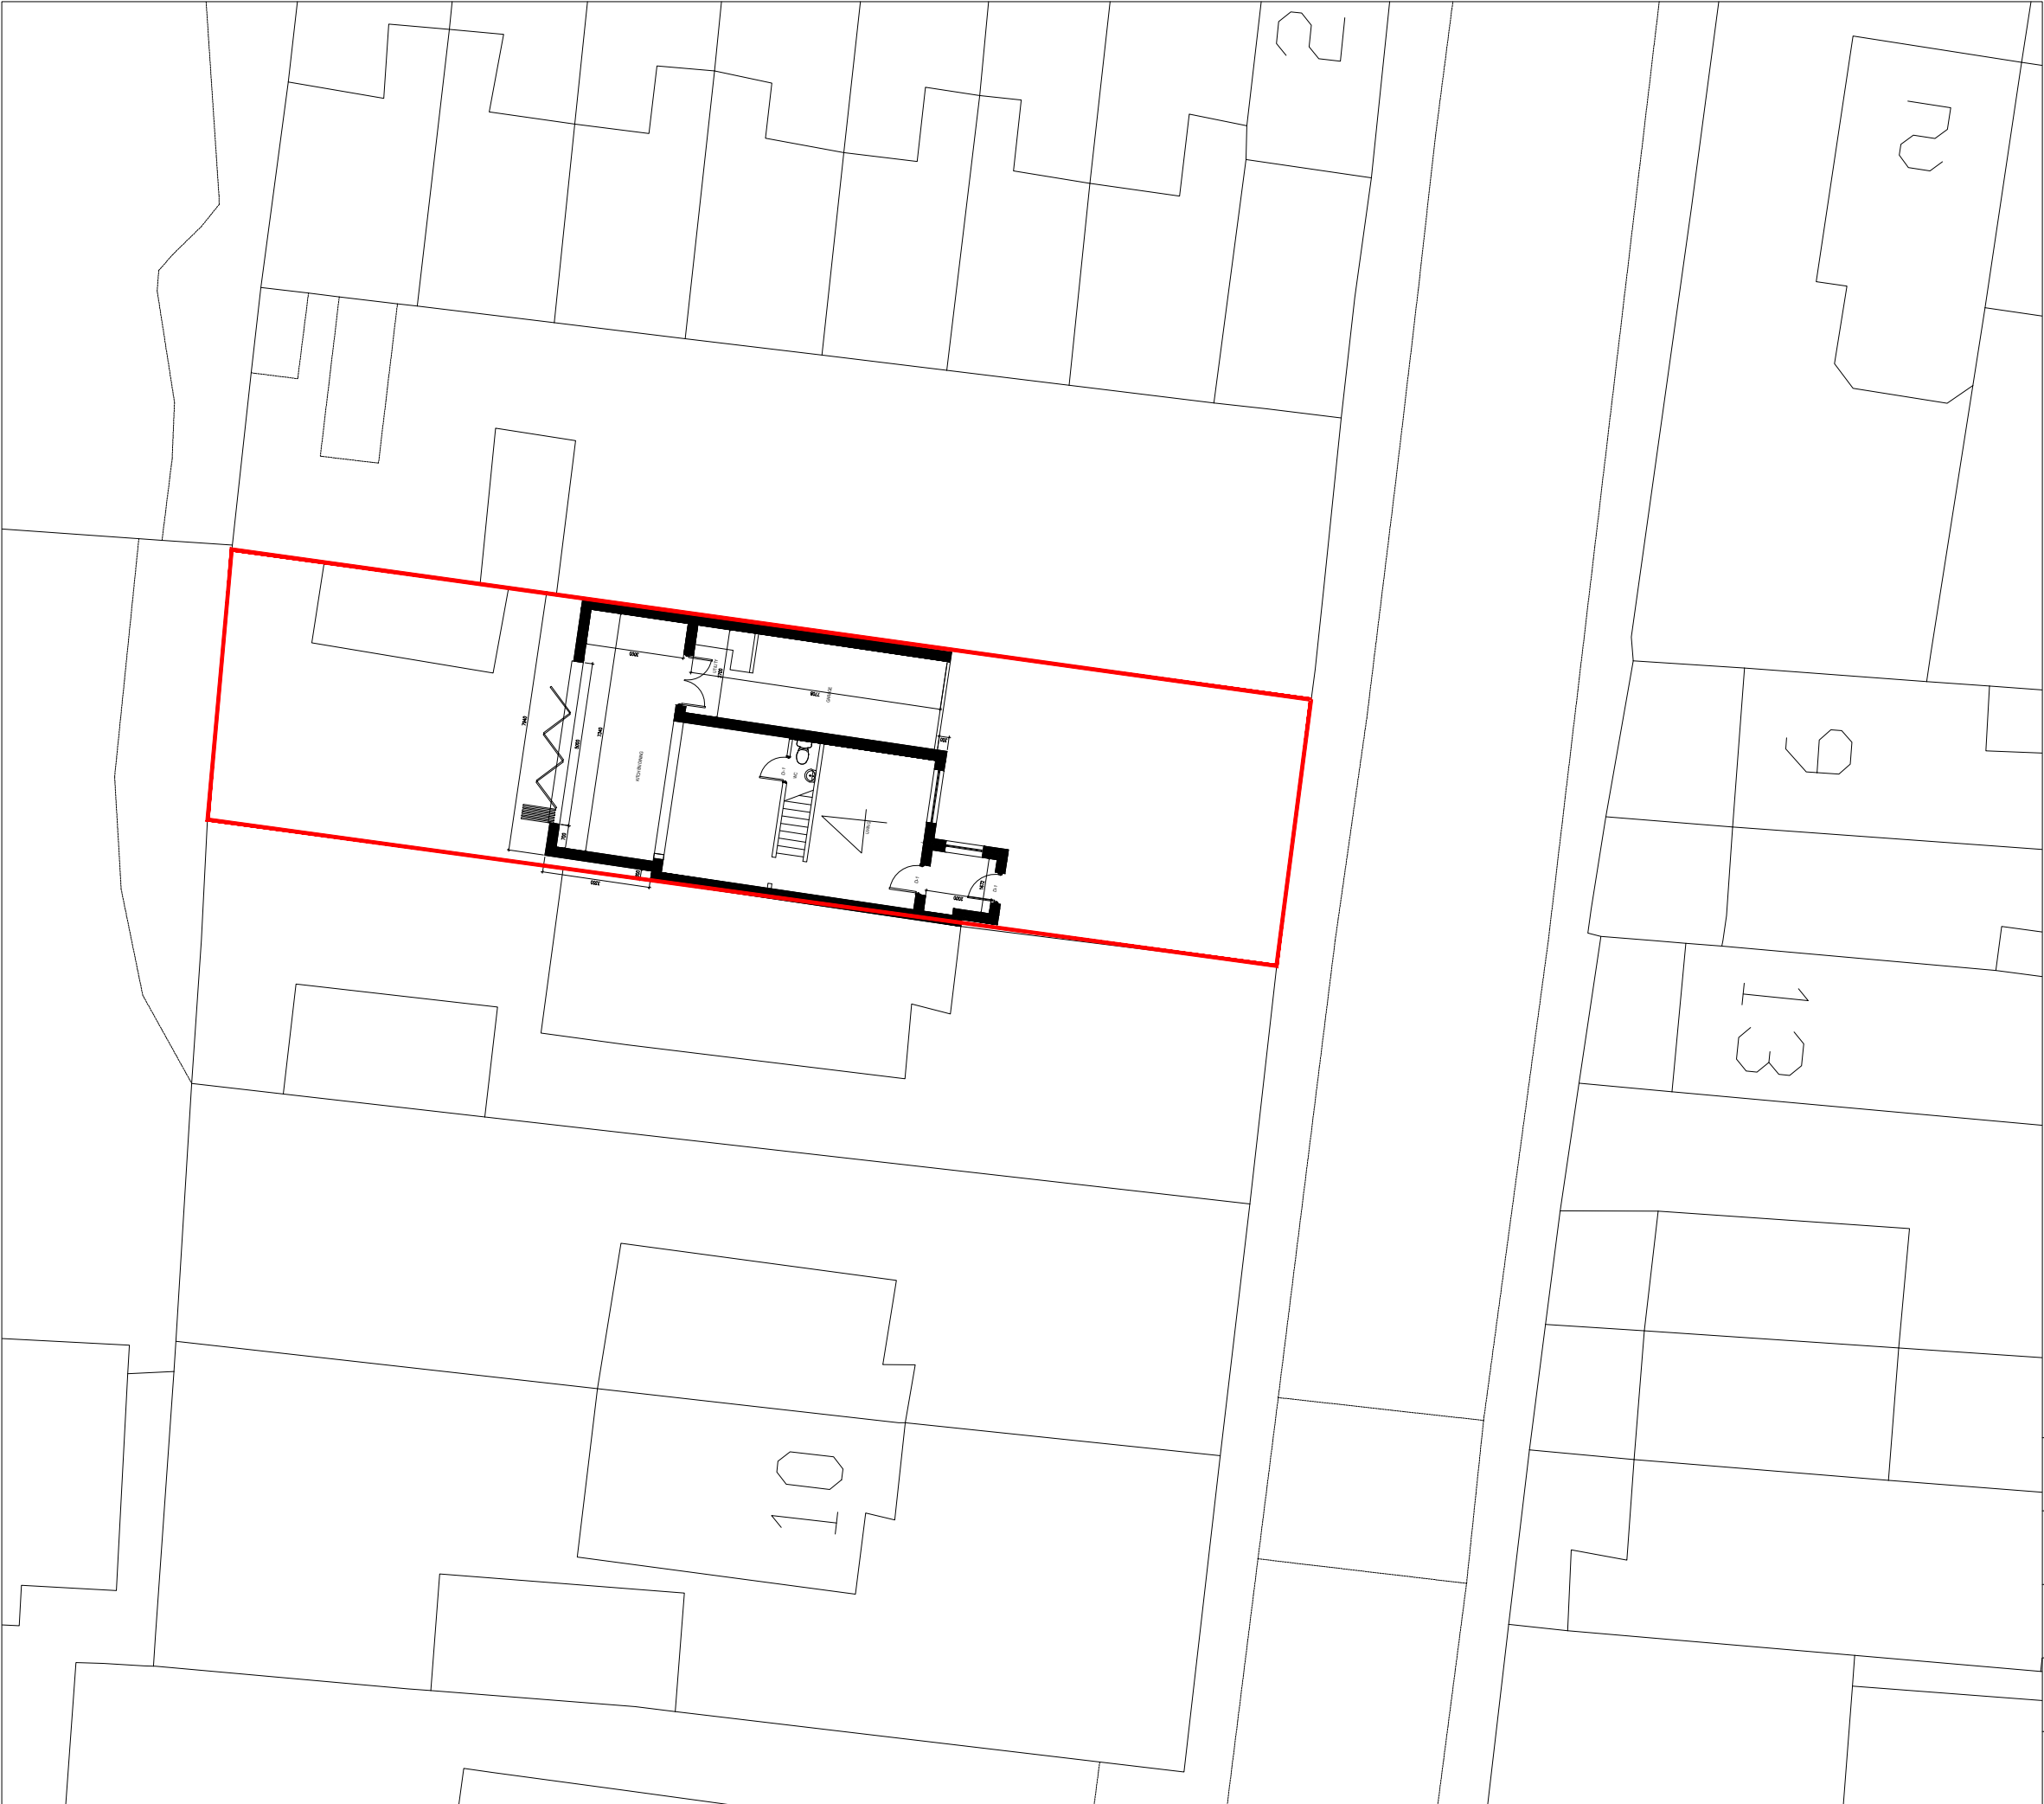

Notes

Contractor must verify all dimensions on site before commencing any work or shop drawings.

Only figured dimensions to be taken from this drawing. Do not scale off this drawing.

Drawings based on Ordnance Survey and / or existing record drawings – design and drawing content subject to Site Survey, Structural Survey, Site Investigations, Planning and Statutory Requirements and Approvals.

Authorised reproduction from Ordnance Survey Map with permission of the Controller of Her Majesty's Stationery Office. Crown Copyright reserved.

Revisions		Date	Ch
Rev	Des		

PLANNING

Project:	Job No:
4 HIGH COMMON LANE BARNSELY	2019-128
Title: PROPOSED BLOCK PLAN	
Scale:	Drawn by:
1:200@A3	
Date:	Checked by:
05.01.20	-
Drawing No:	Revision No:
(08)001	-