




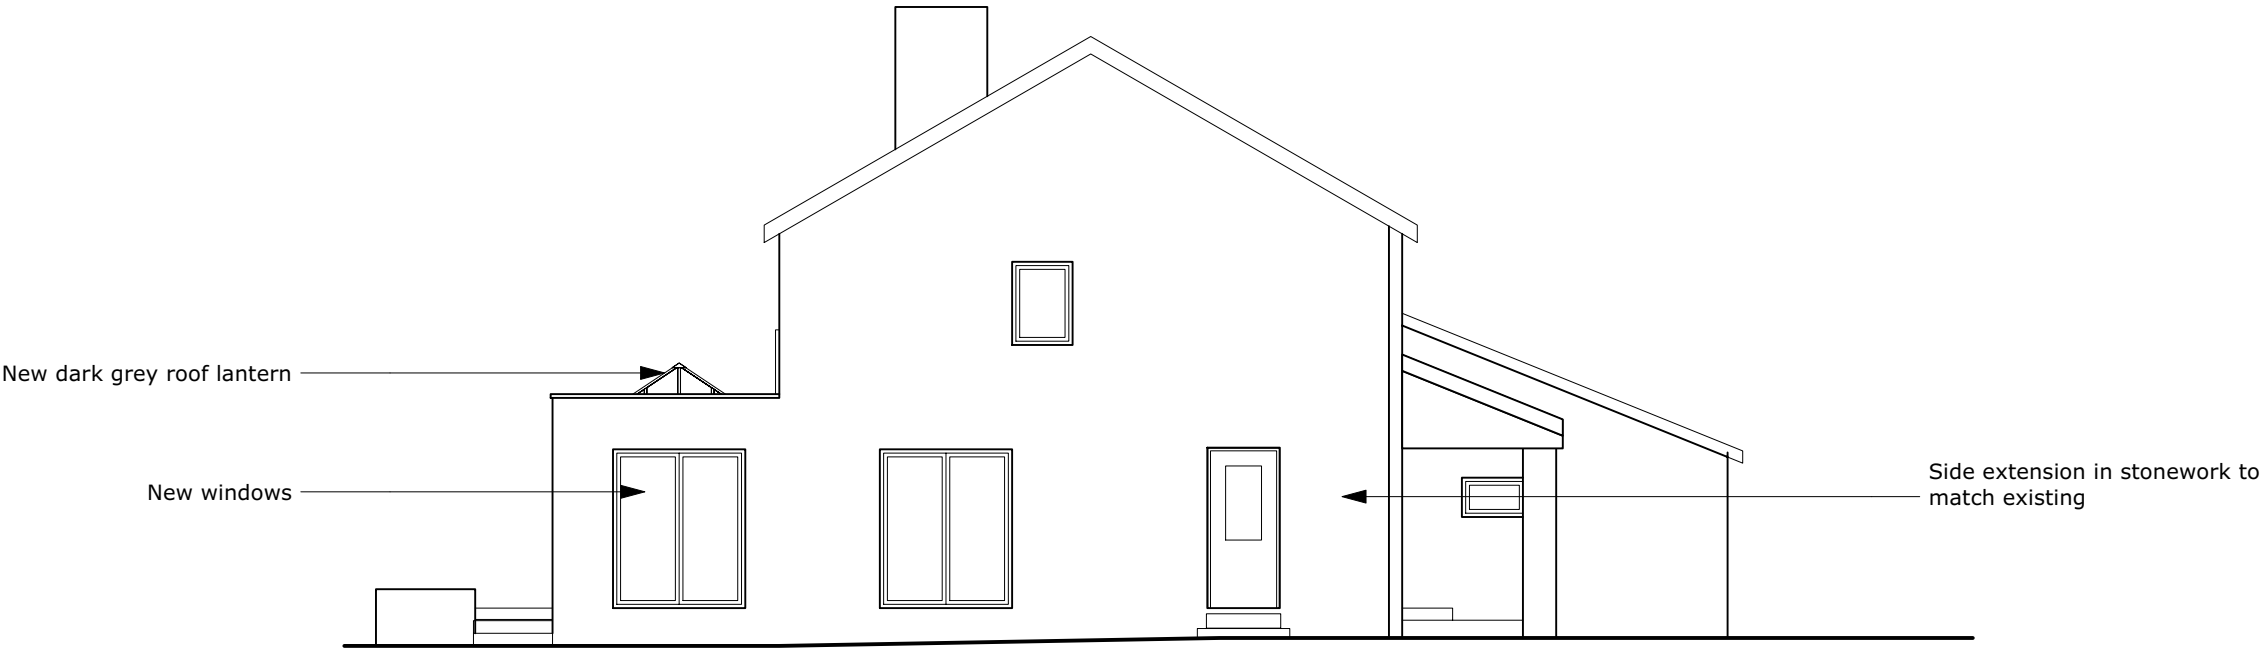

1 **Proposed Side Elevation**
Scale: 1:100

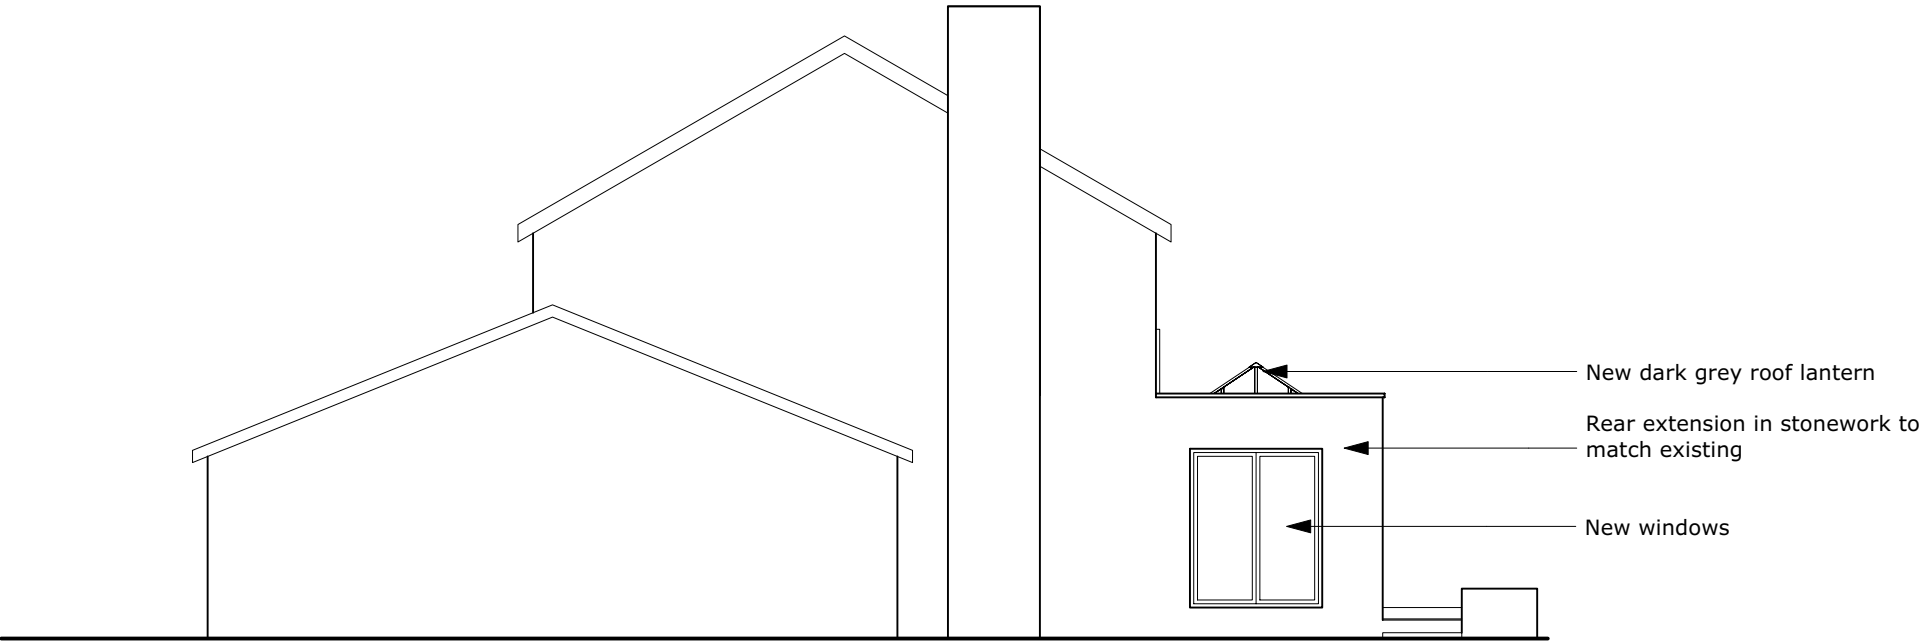

2 **Proposed Side Elevation**
Scale: 1:100

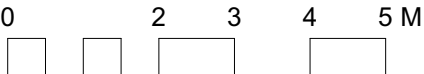

P01 17/01/2024 For Planning


DO NOT SCALE FROM DRAWINGS.

Client
Wade

Address
**6 Holwick Close,
Silkstone, S75 4NU**

Project
6 Holwick Close

Drawing
**Proposed Side
Elevations**

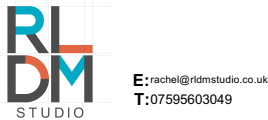

Scale	1:100 @ A3
Date	17/01/2024
Dwg No.	2314-RLDM-00-DR-A-00201
Rev:	P01