




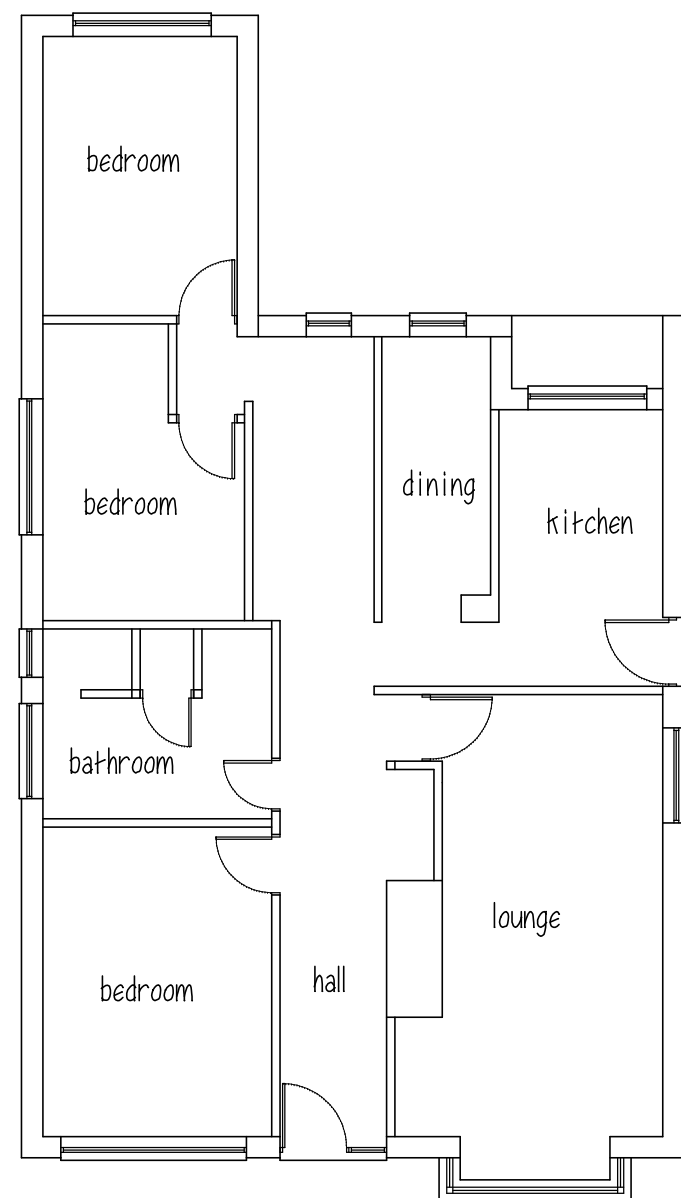


GROUND FLOOR

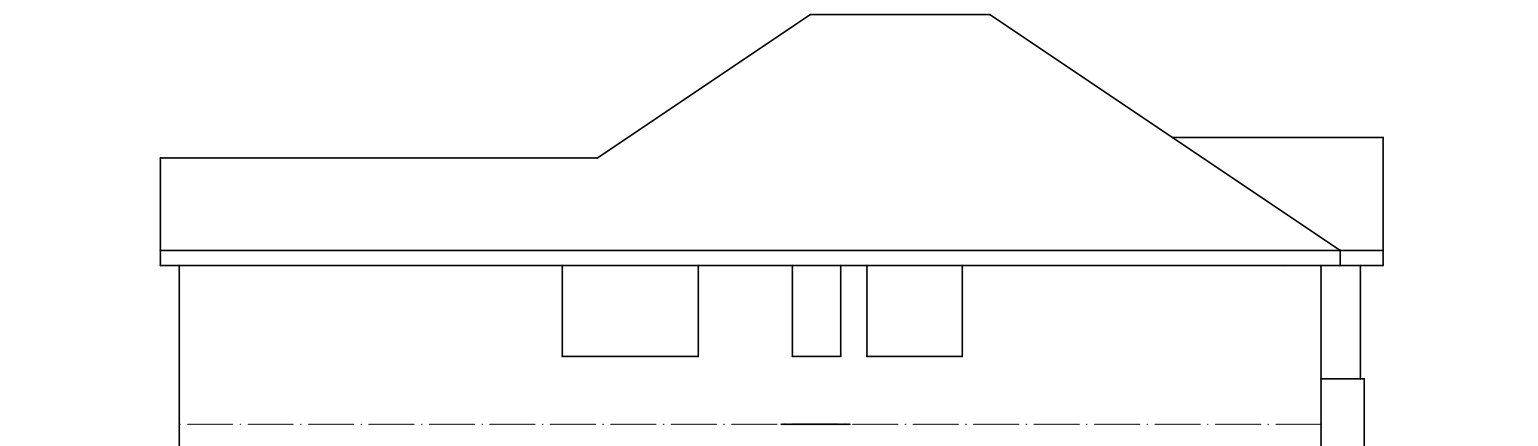


SIDE ELEVATION

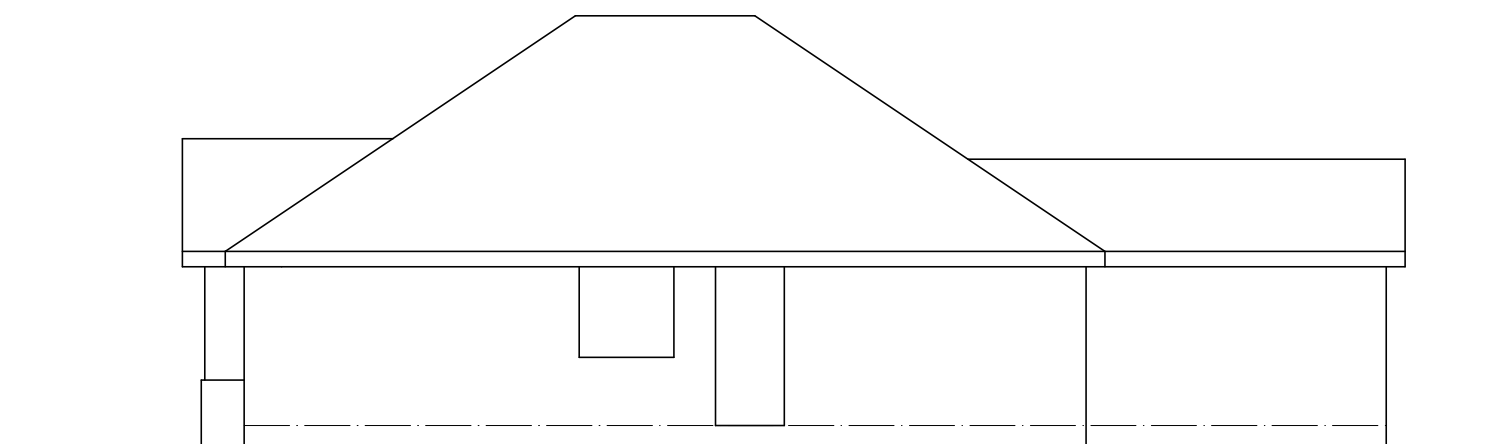

SIDE ELEVATION

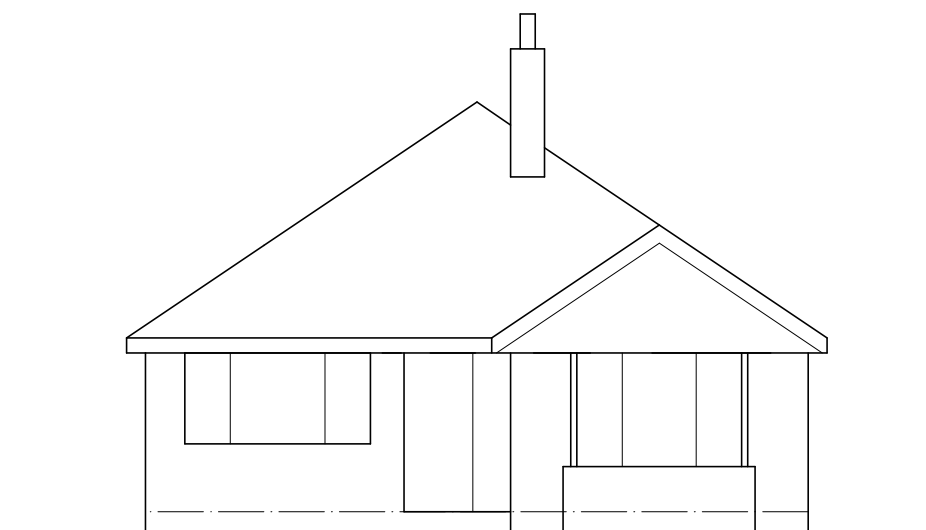

FRONT ELEVATION

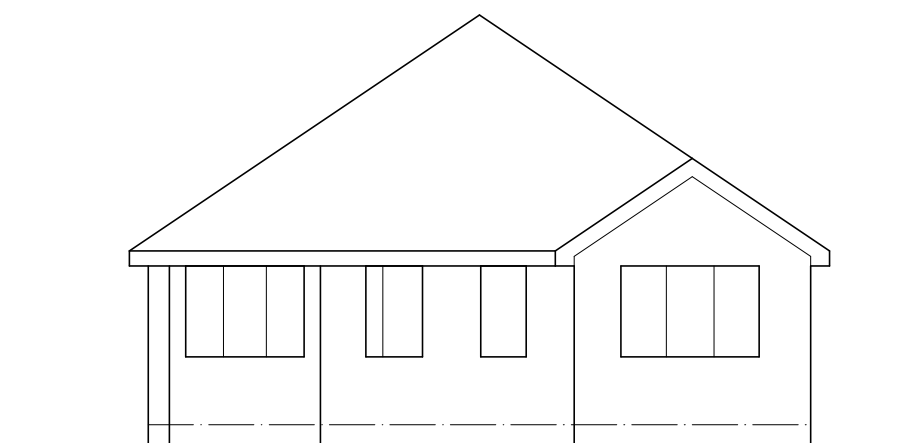

REAR ELEVATION

Mr & Mrs J UPSON


37 INTAKE LANE
POGMOOR
S75 2HX

EXISTING PLAN & ELEVATIONS

1:100@A3 SEPT 20

Peter Thompson

"Linwood"
Barnsley Road
Dodworth

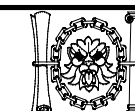

M.C.I.A.T.

Barnsley S75 3JR t&f. 01226 201391
e-mail peter-thompson@hotmail.co.uk m. 07973251730
