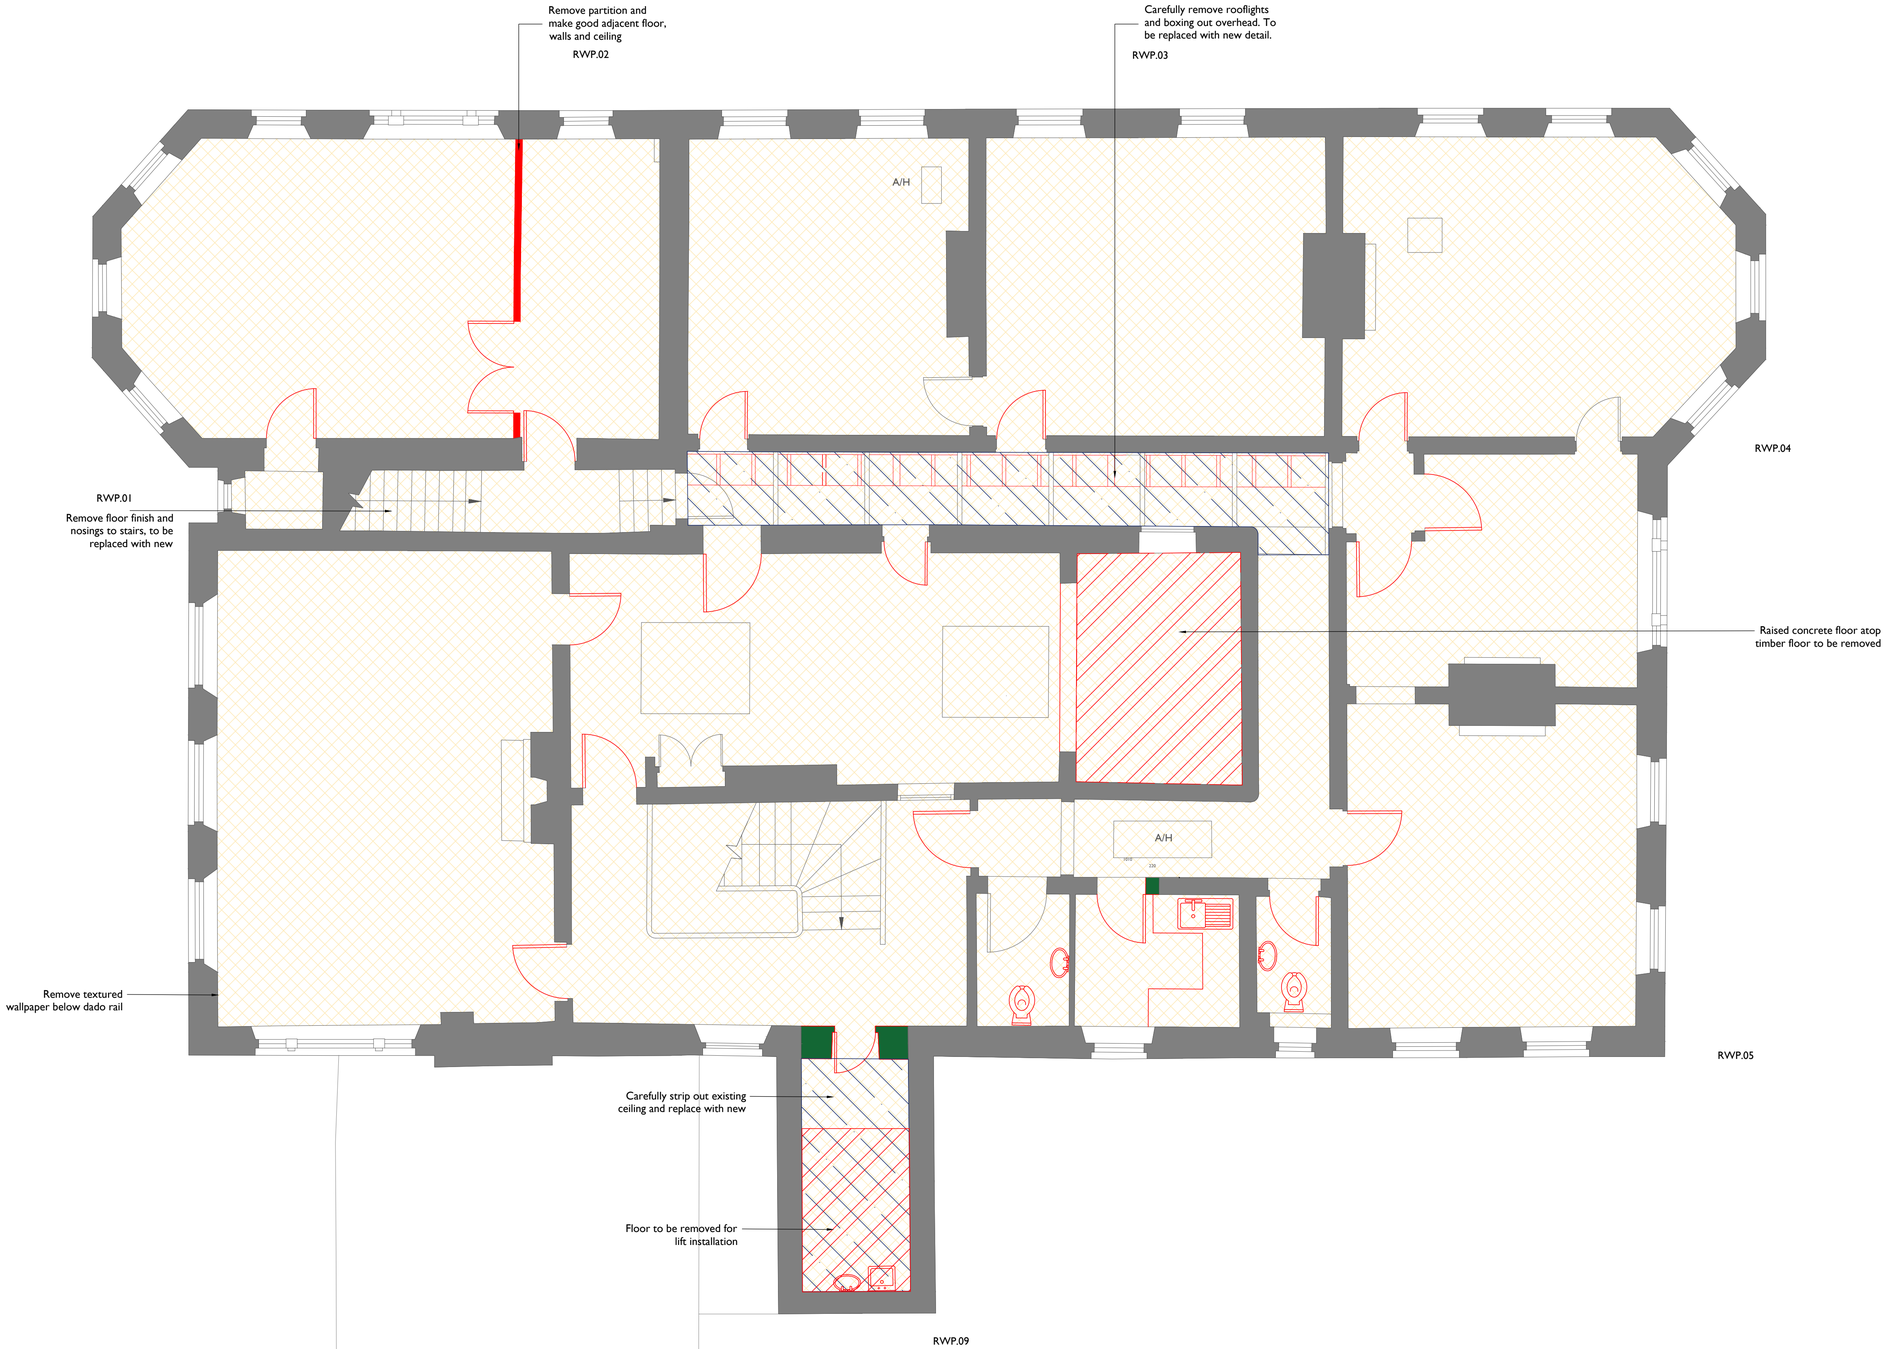


Notes: 22/09/2023 17:33:48


Drawings are based on survey data and may not accurately represent what is physically present.

Do not scale from this drawing. All dimensions are to be verified on site before proceeding with the work.

All dimensions are in millimeters unless noted otherwise.

Purcell shall be notified in writing of any discrepancies.

Key Plan
not to scale

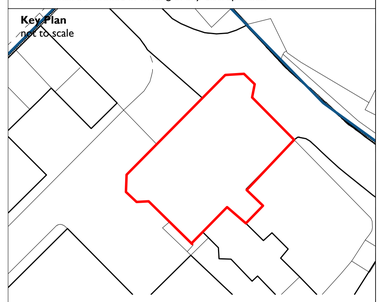

Key

- Wall removal to full height to soffit
- Wall removal to 2.1m, to be confirmed by Architect
- Floor to be removed
- Ceiling element above to be removed
- Carefully remove floor finishes where these are still in place

Notes
- Refer to M&E information for extent of M&E strip out
- Allow to remove all window blinds
- Allow to remove all light fittings. For emergency lighting refer to M&E information
- Assume all walls are masonry unless stated otherwise
- Remove all fixed shelving, noticeboards and other such wall mounted fittings and make good walls

0 500mm 1 m 2 m 3 m 4 m 5 m

REV	DATE	BY	CHK	DESCRIPTION
C01	22/09/2023	TW	TW	.

CLIENT
Barnsley MBC

PROJECT
Elsecar - Forging Ahead

JOB NUMBER
241992

PURCELL

TITLE
Building 13 - First Floor
Removals and Alterations

SIZE	SCALE	LAST REVISED	DRAWN	CHECKED
A1L	1:50	22/09/2023	TW	TW

REV **C01** SUITABILITY/REASON FOR ISSUE **A - Tender**

DRAWING NAME
EFAS-PUR-13-01-DR-A-1015

1
1015
First Floor - Removals and Alterations
1:50 @ A1

The Liquor Store, The Chocolate Works, Bishopthorpe Road, York YO23 1FT
© PURCELL 2019. PURCELL ® IS THE TRADING NAME OF PURCELL ARCHITECTURE LTD.