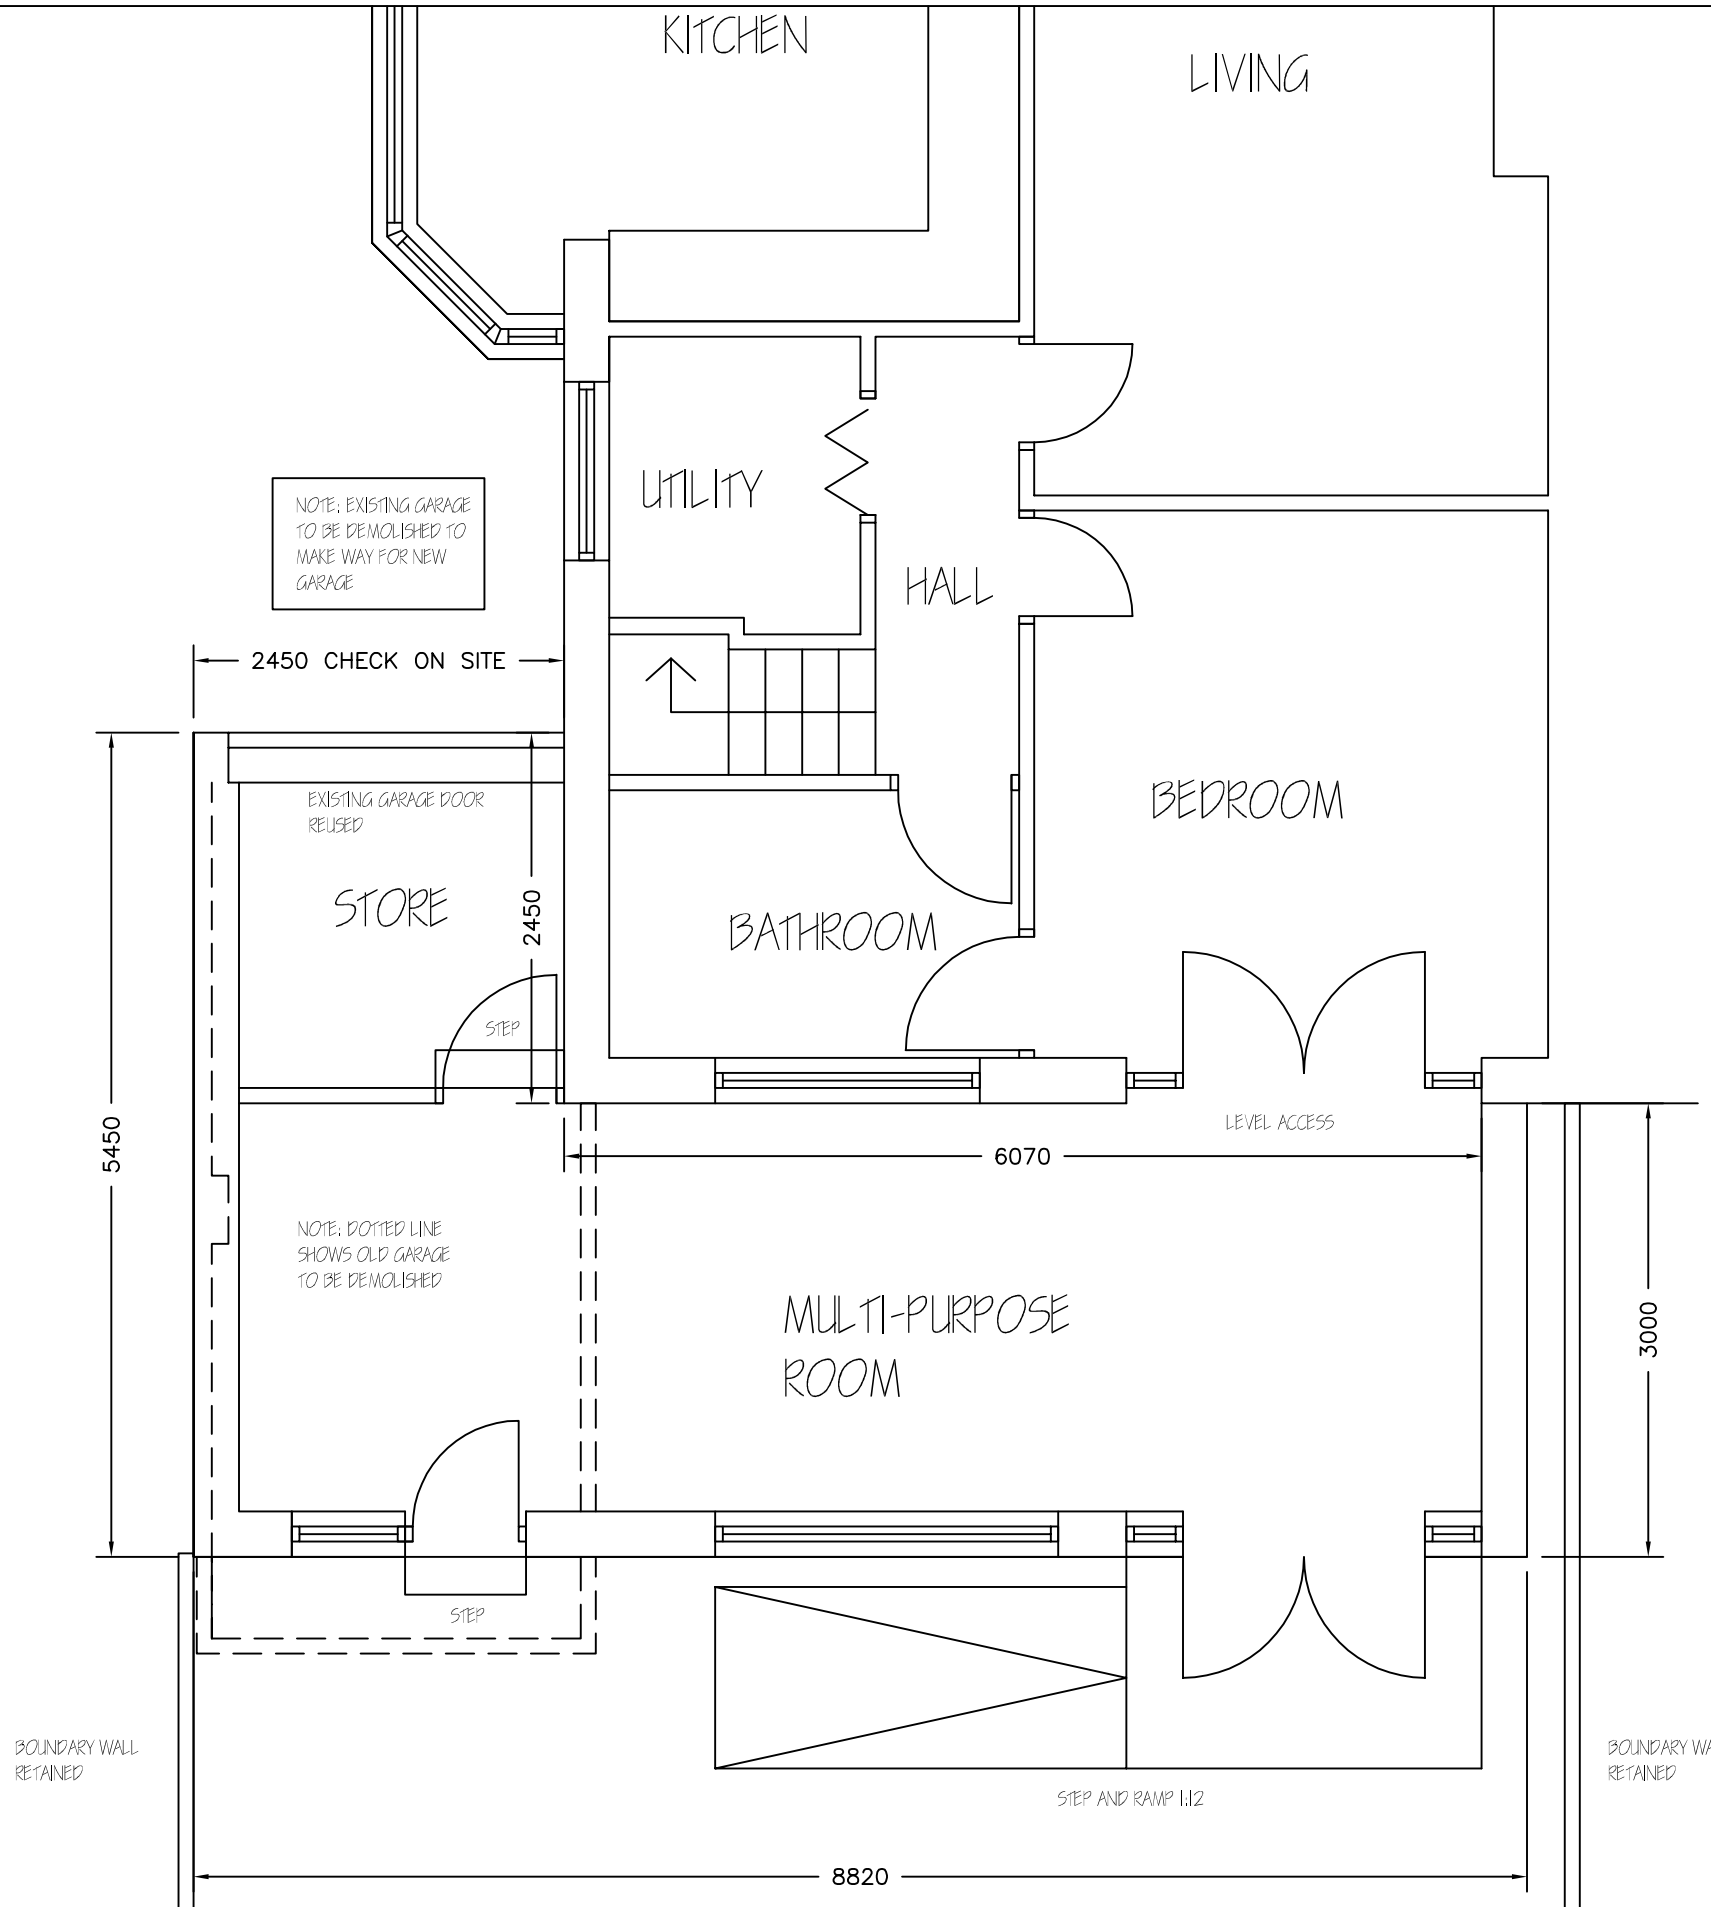


PROPOSED PLAN
1:50

Revisions	A. Note & dimensions added	08–01–
This drawing is for planning permission only and is not a construction drawing.		
Drawing Title	PROPOSED–PLAN	
Job No. - Dwg No.	MF/2013/6 . ——	
Client:	ANN PETRIE AND MARCUS FIRTH 3 ALTON WAY MAPPLEWELL BARNSLEY	
Scale.	1:50	