


CCTV TO: INT & EXT

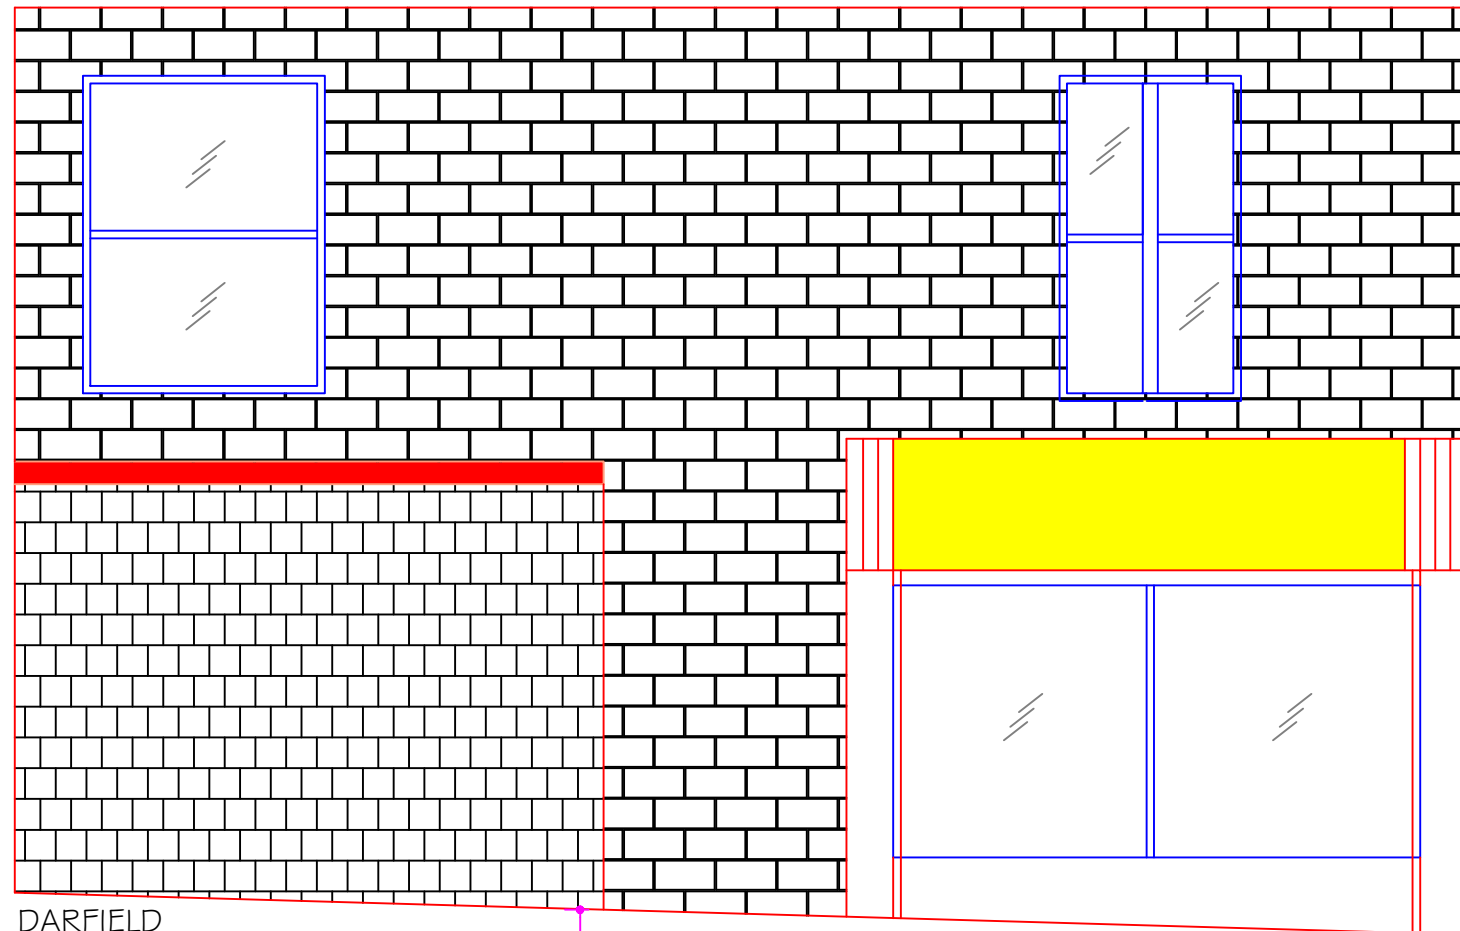

DARFIELD
EXISTING SIDE ELEVATION @ 1:50

2050mm



Scale 1:50

\\VMROFS3202\data01\Belgium\B_Industrie\01_Projects\Arcadis UK\BOI ATM installation\Work\Darfield\Darfield - 622340X.dwg

© Copyright reserved

NOTES:

[illegible]

Client BANK of IRELAND

PROJECT:
OFFSITE ATM
INSTALLATIONS

Site	Client
Shayam Stores, 2 Garden Street Darfield, Barnsley, South Yorkshire S73 9AA	Bank of Ireland
	Phone Fax



Registered office: Coordinating office:
Arcadis House 500 Avebury Boulevard
34 York Way Milton Keynes
London Buckinghamshire
N1 9AB MK9 2BE
Tel: 44 (0)1908 547960

www.arcadis.com

TITLE:

Existing Elevation
Shayam Stores, 2 Garden Street

Designed		Signed	Date
Drawn	CC	Signed	Date July 2016
Checked		Signed	Date
Approved		Signed	Date
Scale:	1:50	Datum:	
Original Size:	A3	Grid:	
Suitability Code:		Project Number:	24820100

Suitability Description:

FOR APPROVAL

Drawing Number:	003	Revision:
-----------------	-----	-----------