


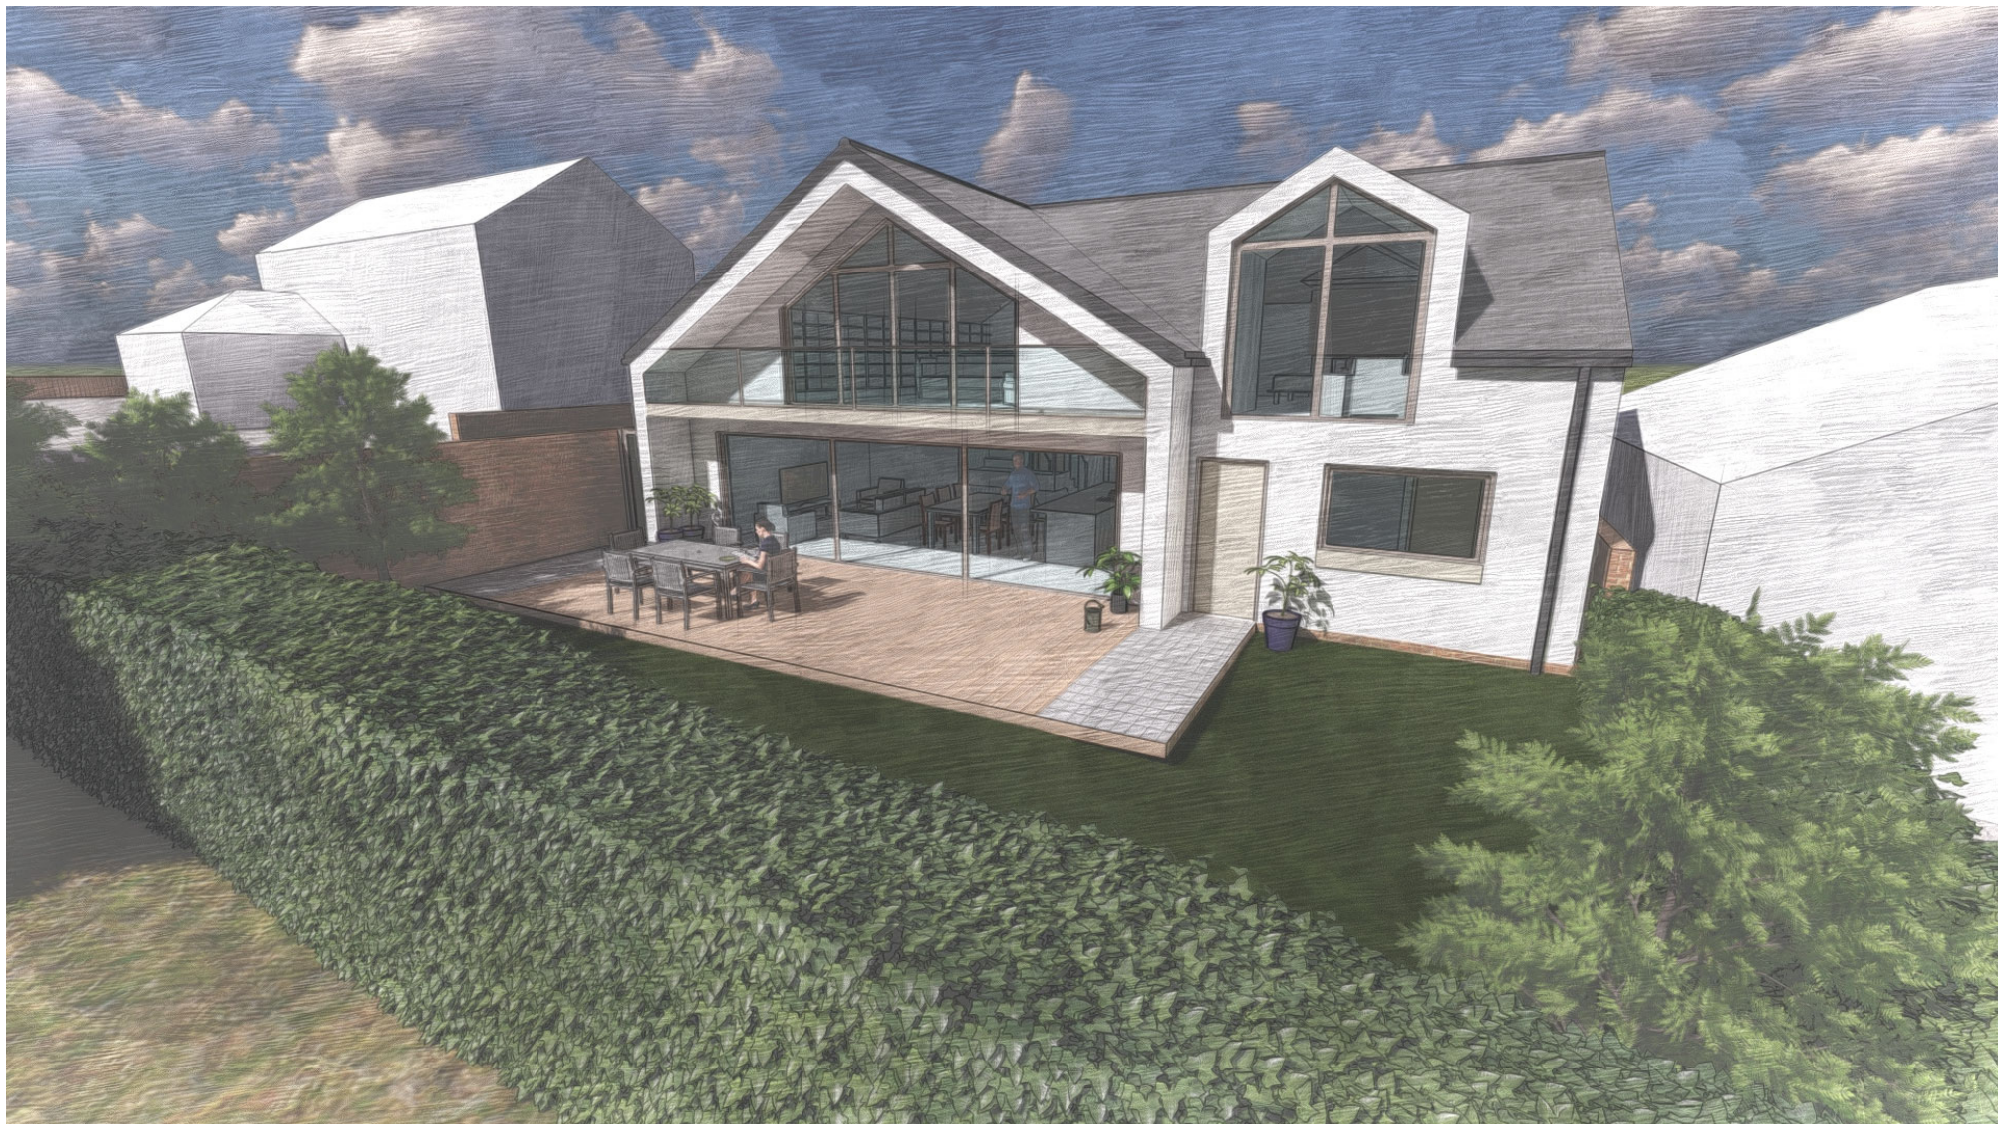

Proposed Visuals (NTS)

P1	10.02.24	Planning Issue	Client		
Rev	Date	Comments	Mrs Julie Ward		
Project			Drawing title		
Proposed Extensions & Renovation/ Modernisation.			Proposed Visuals		
59 Cemetery Road,			Scale	Drawing No.	Revision
Hemingfield, Barnsley			NTS @ A1	A22-43-02	P1
S73 0QD			Date	July 2023	
			Drawn By	BJDL	

NOTES
Do not scale from these drawings - If in doubt always ask first.
Report any discrepancies and omissions to owner
This Drawing is Copyright ©
Drawings are prepared for the purposes of obtaining Town & Country Planning Permission Approval only.