


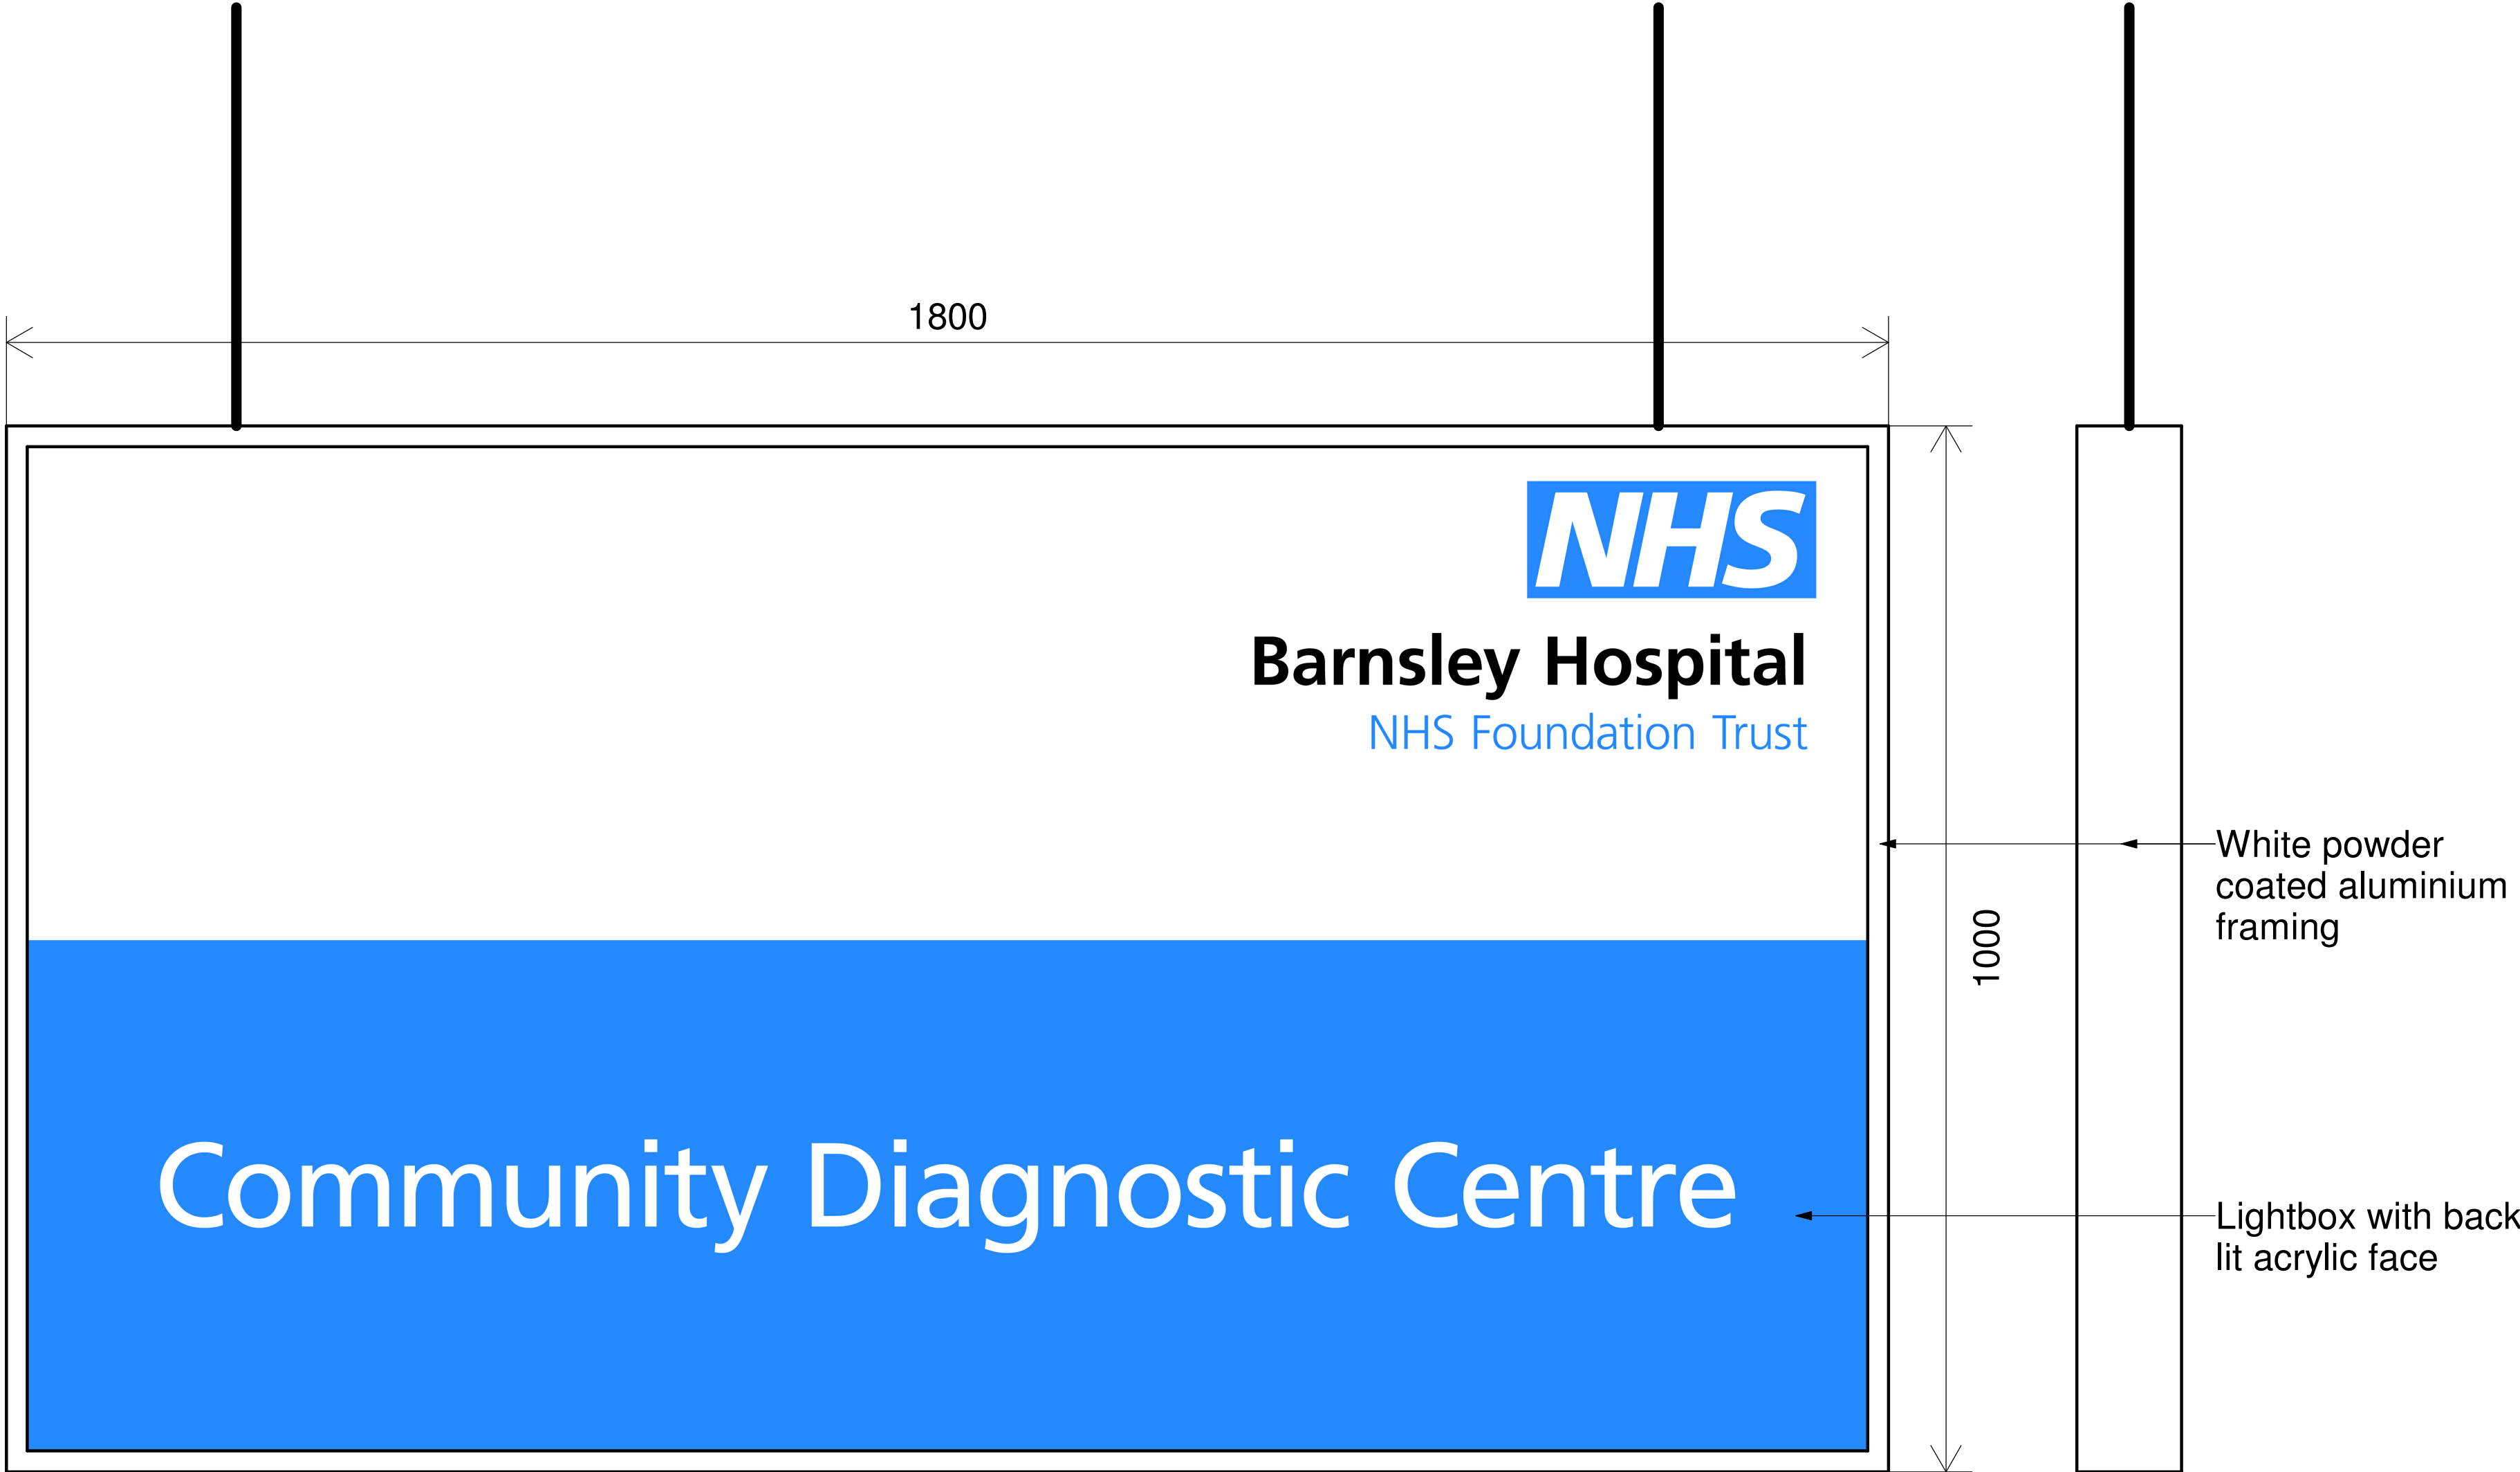


Front View

Side View

Proposed Illuminated Hanging Sign

1:5 @ A1

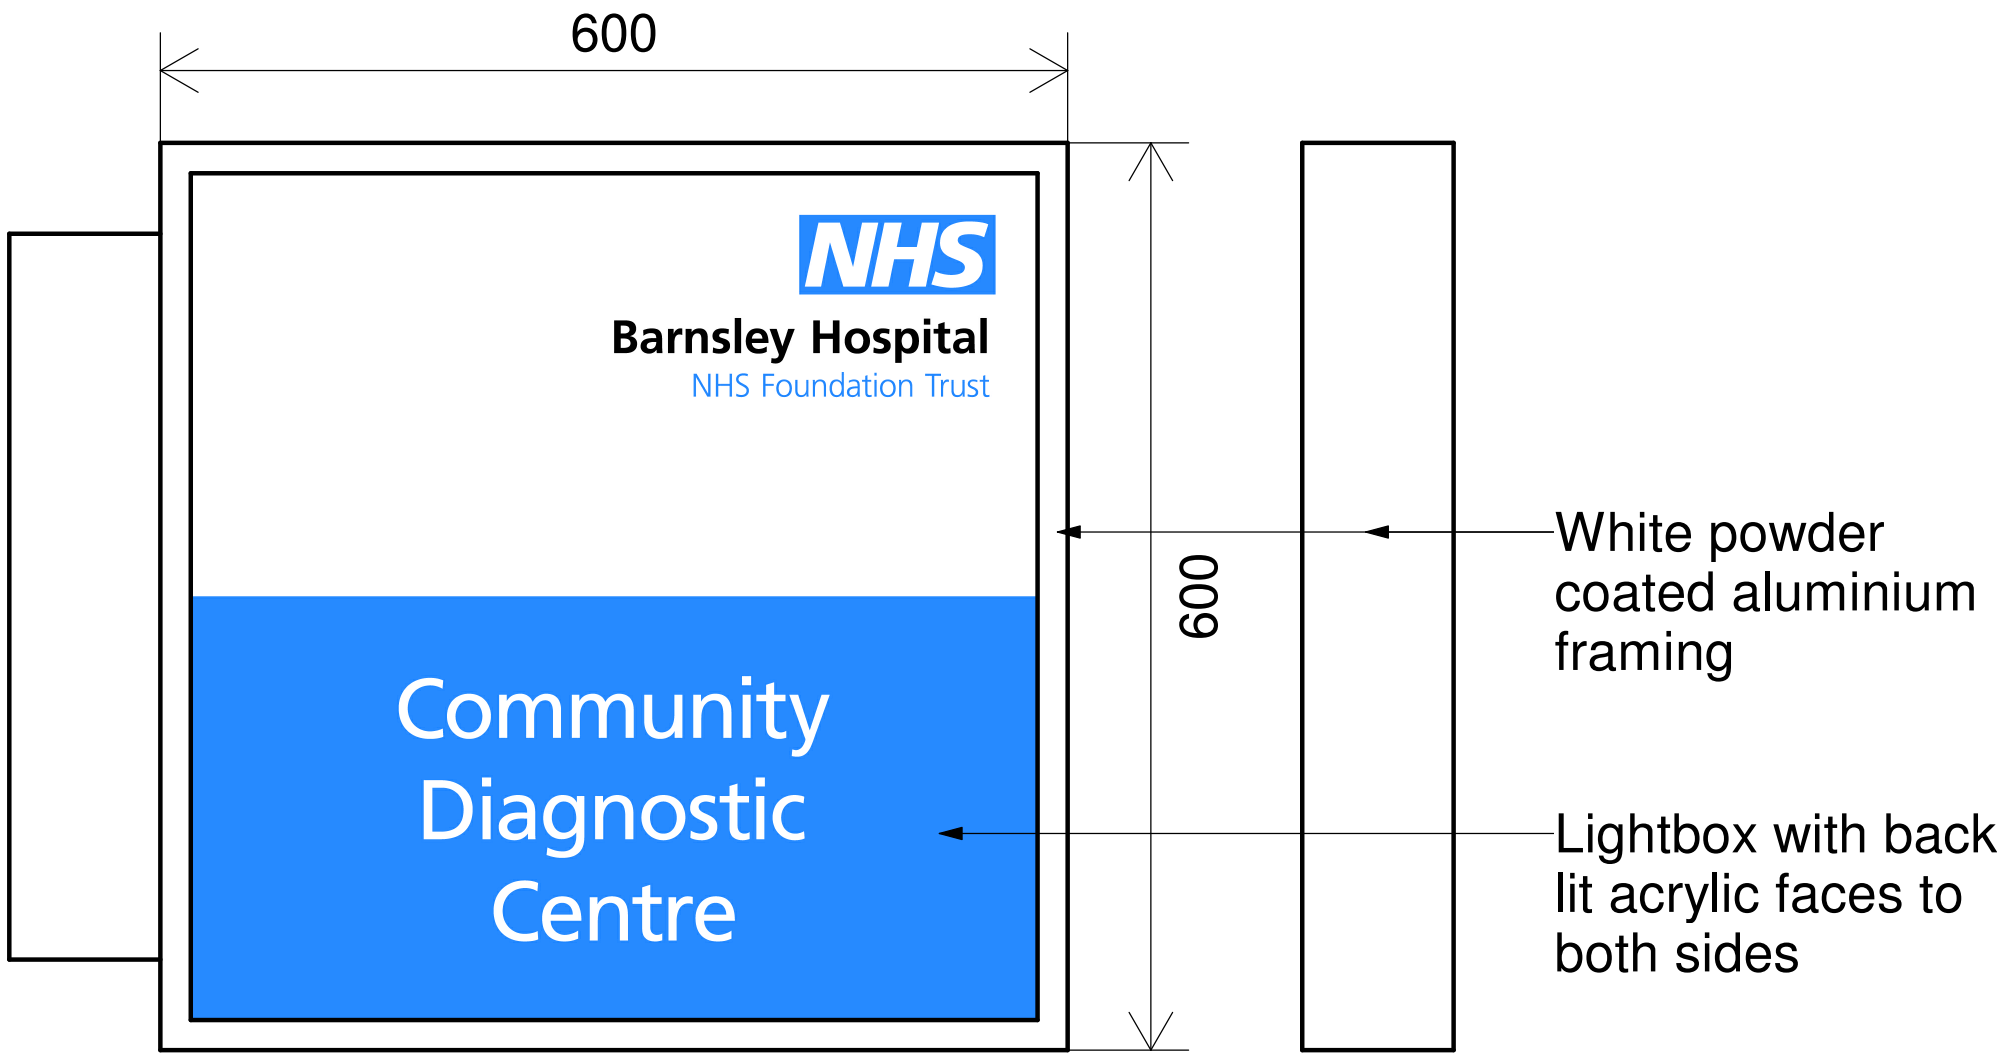


Front View

Side View

Proposed Illuminated Projected Sign

1:5 @ A1

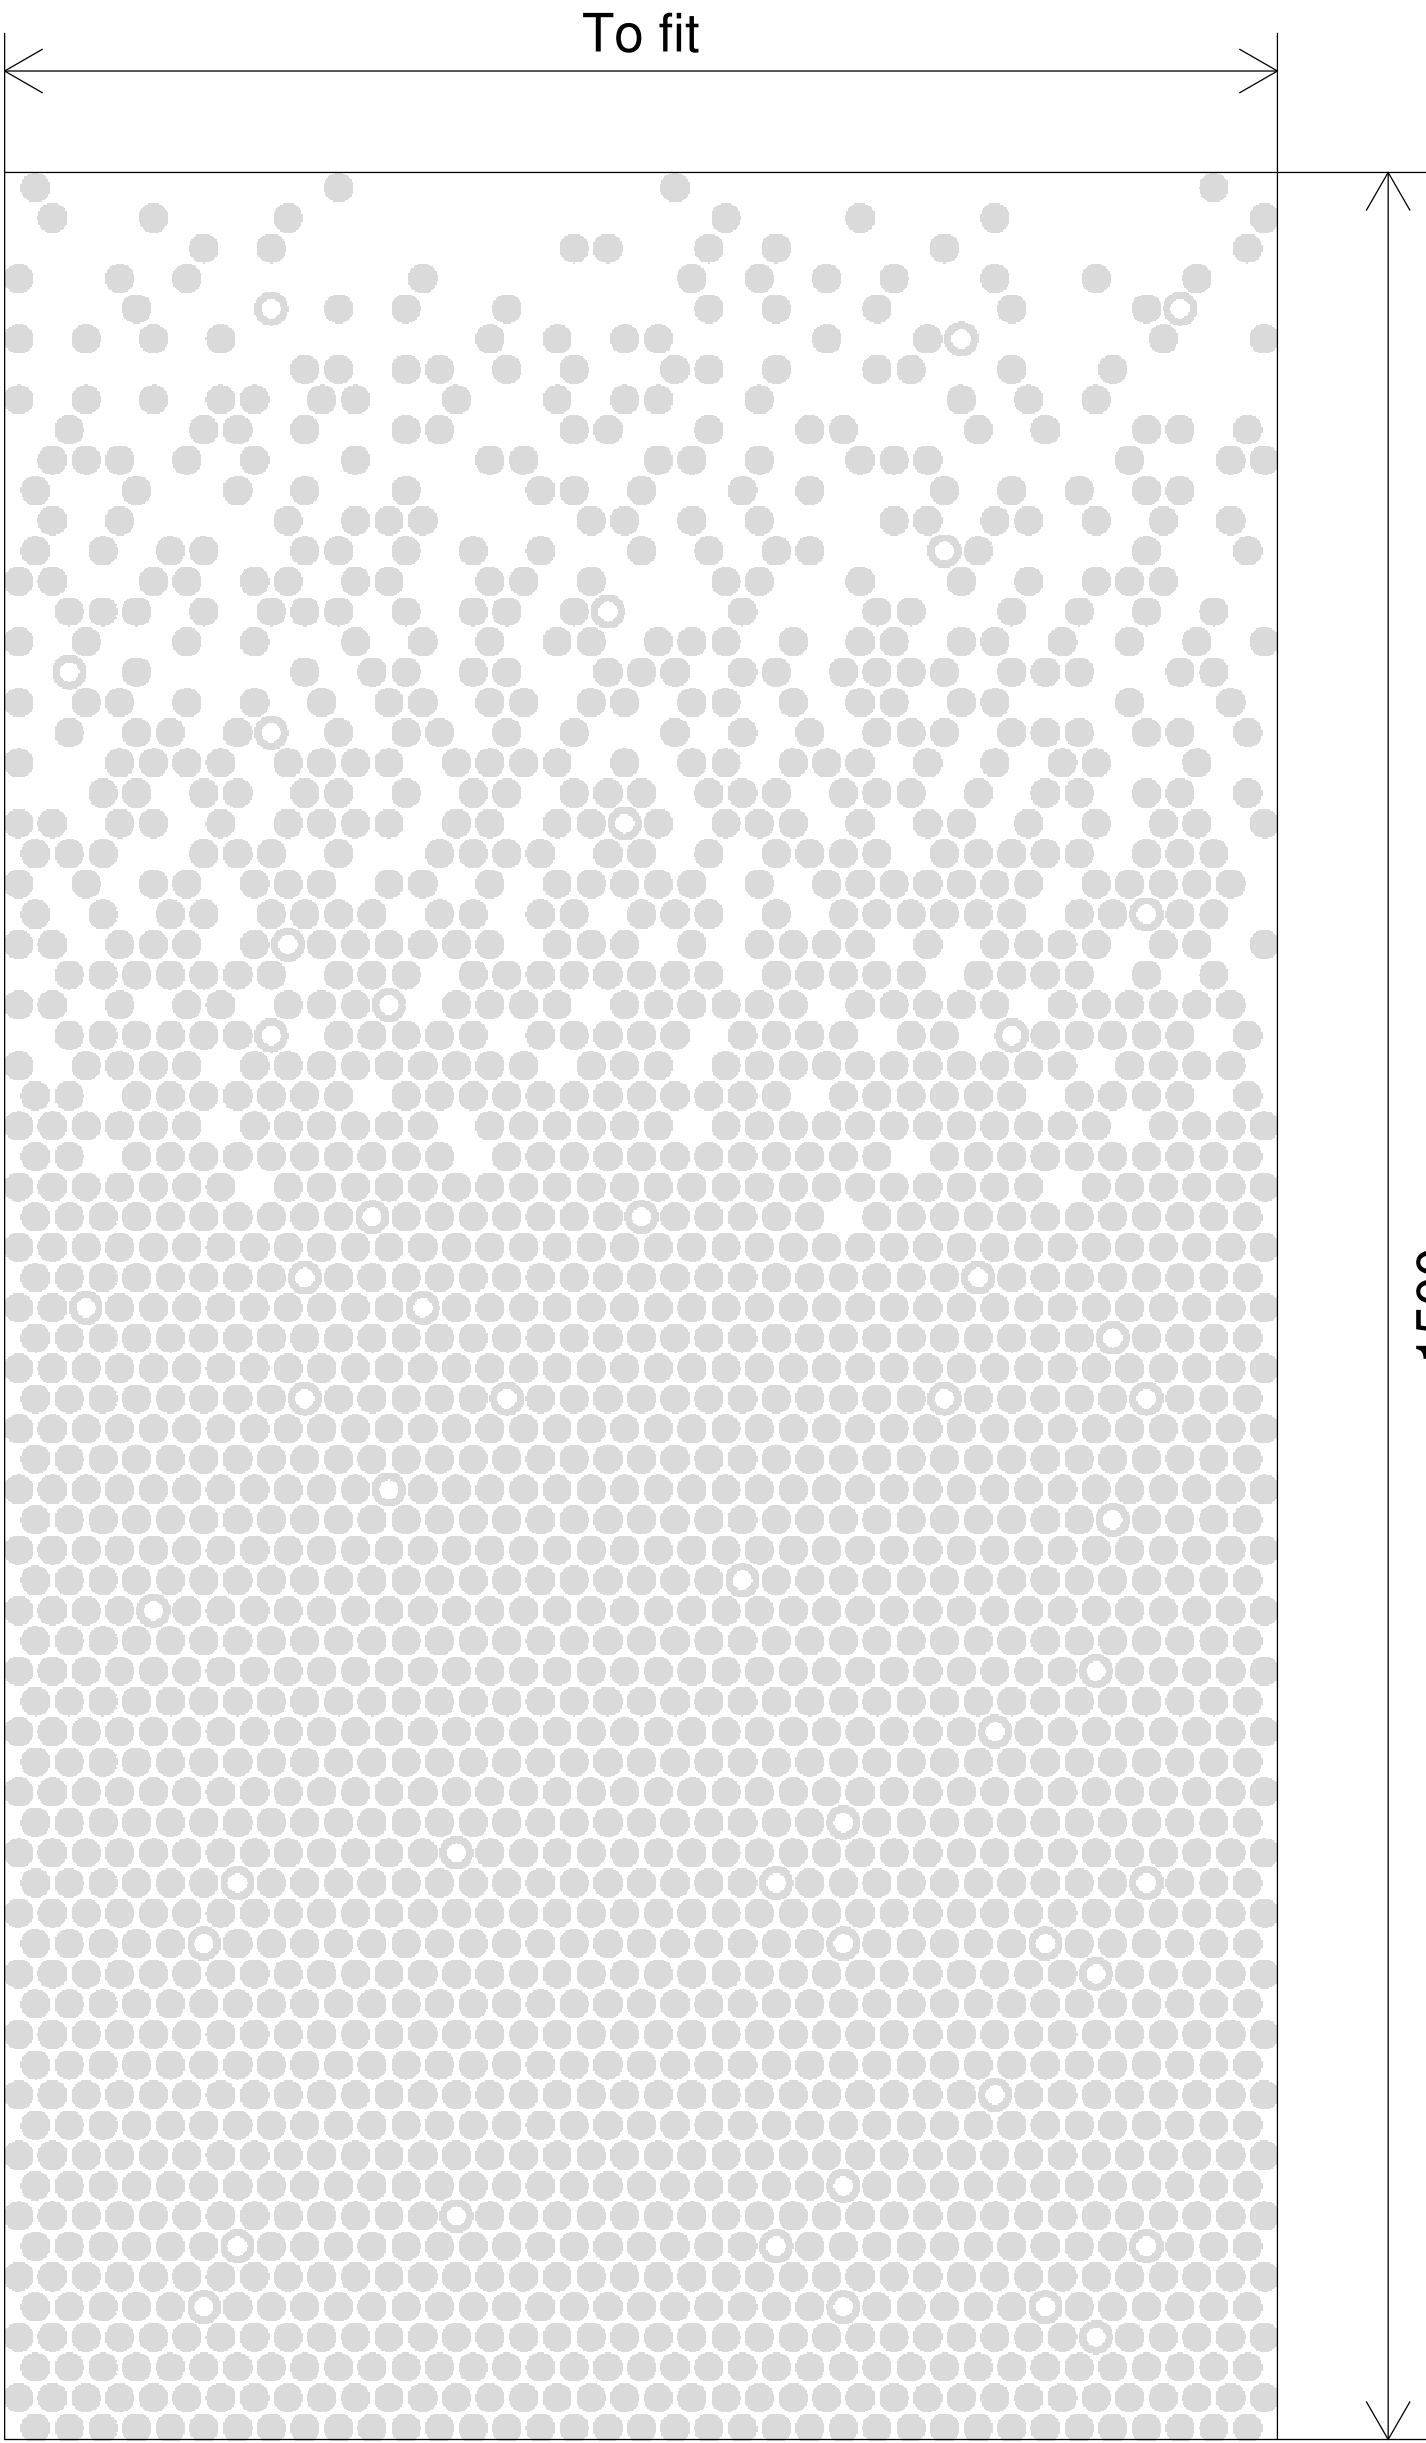

Proposed Privacy Vinyl Pattern

1:5 @ A1