




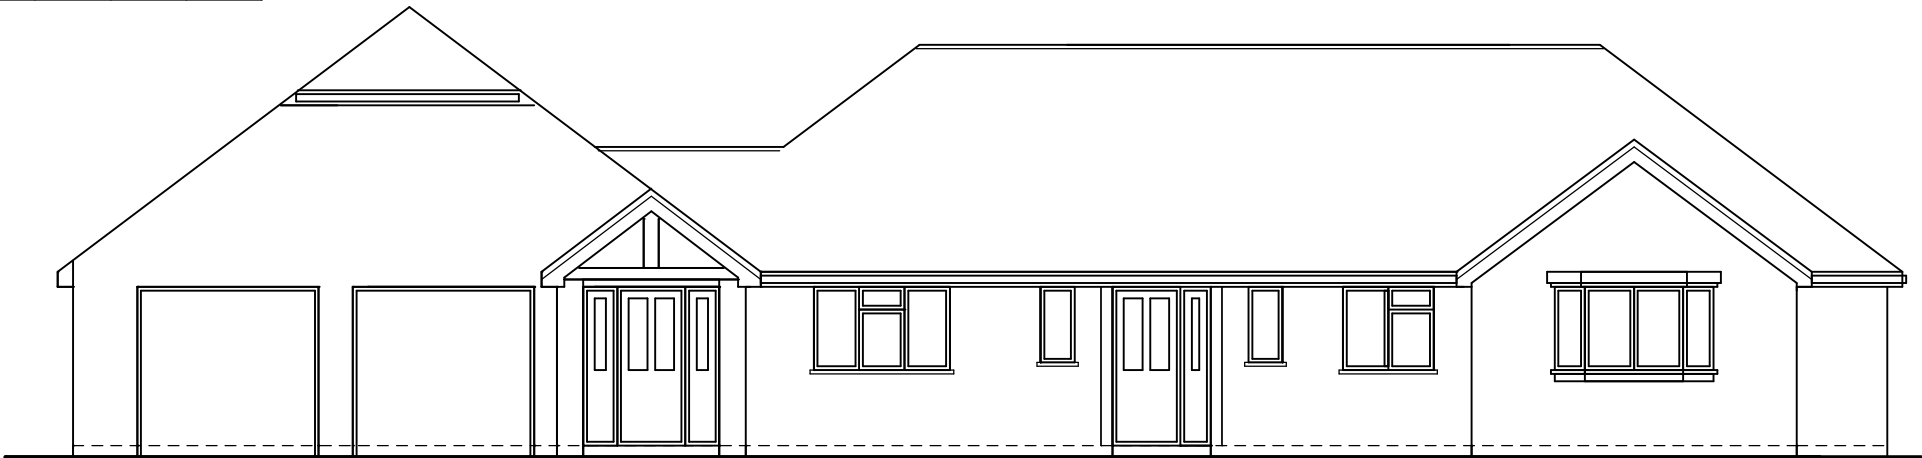


front (northeast) elevation

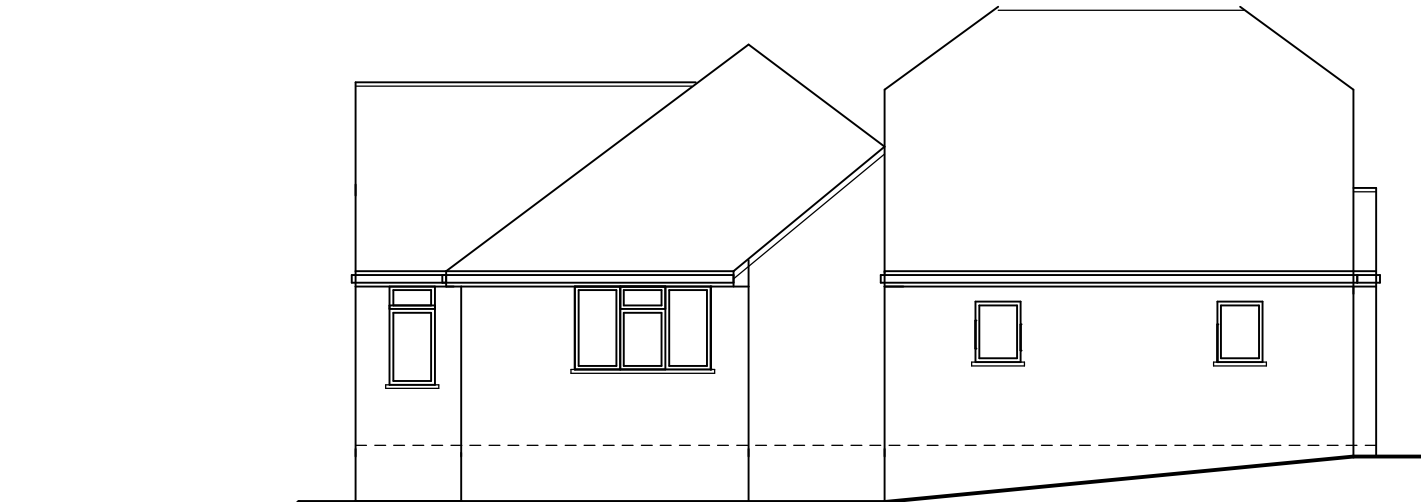



left (southeast) elevation

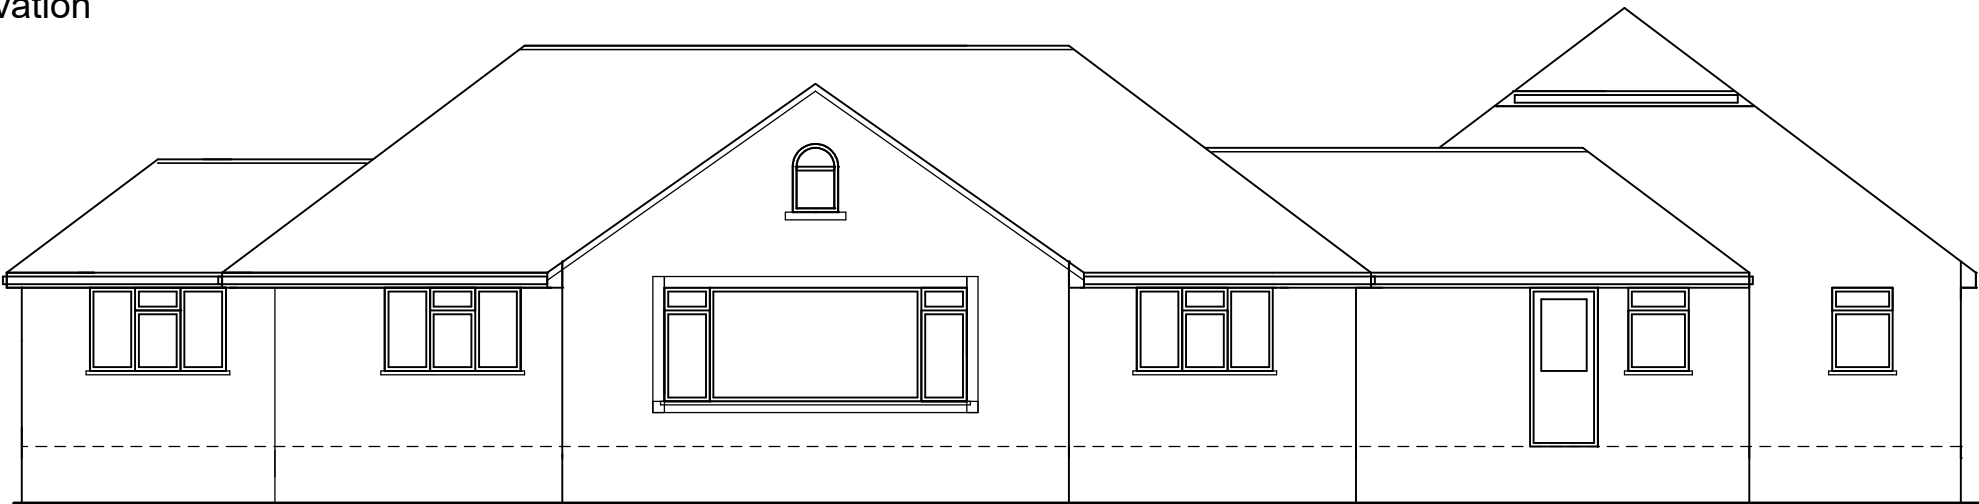


rear (southwest) elevation

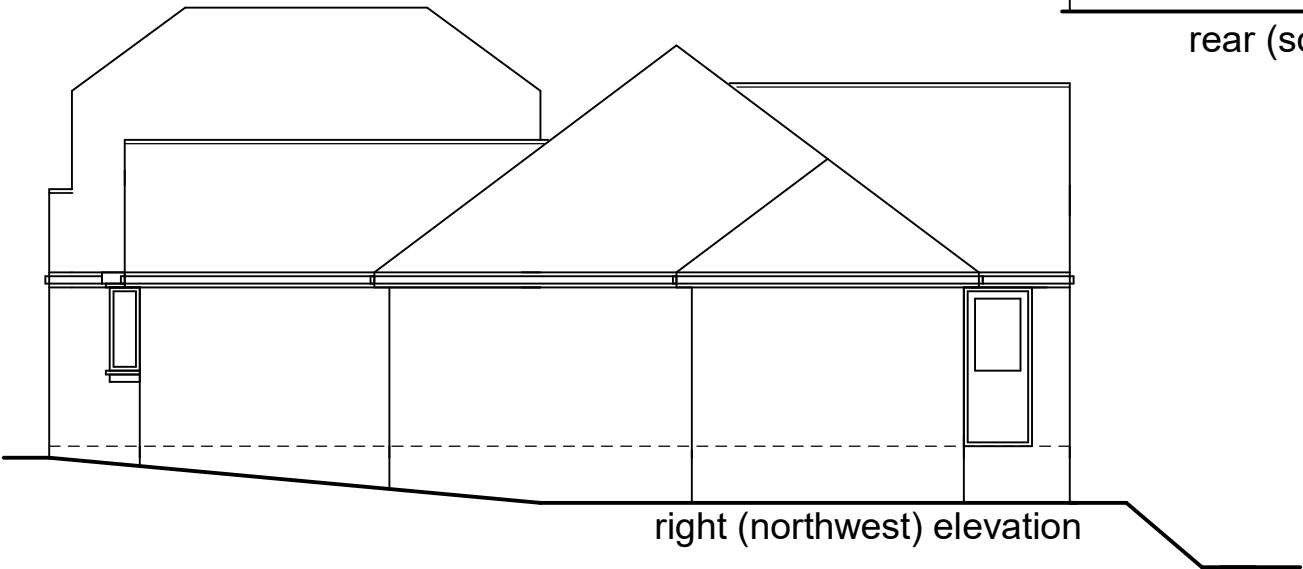

right (northwest) elevation

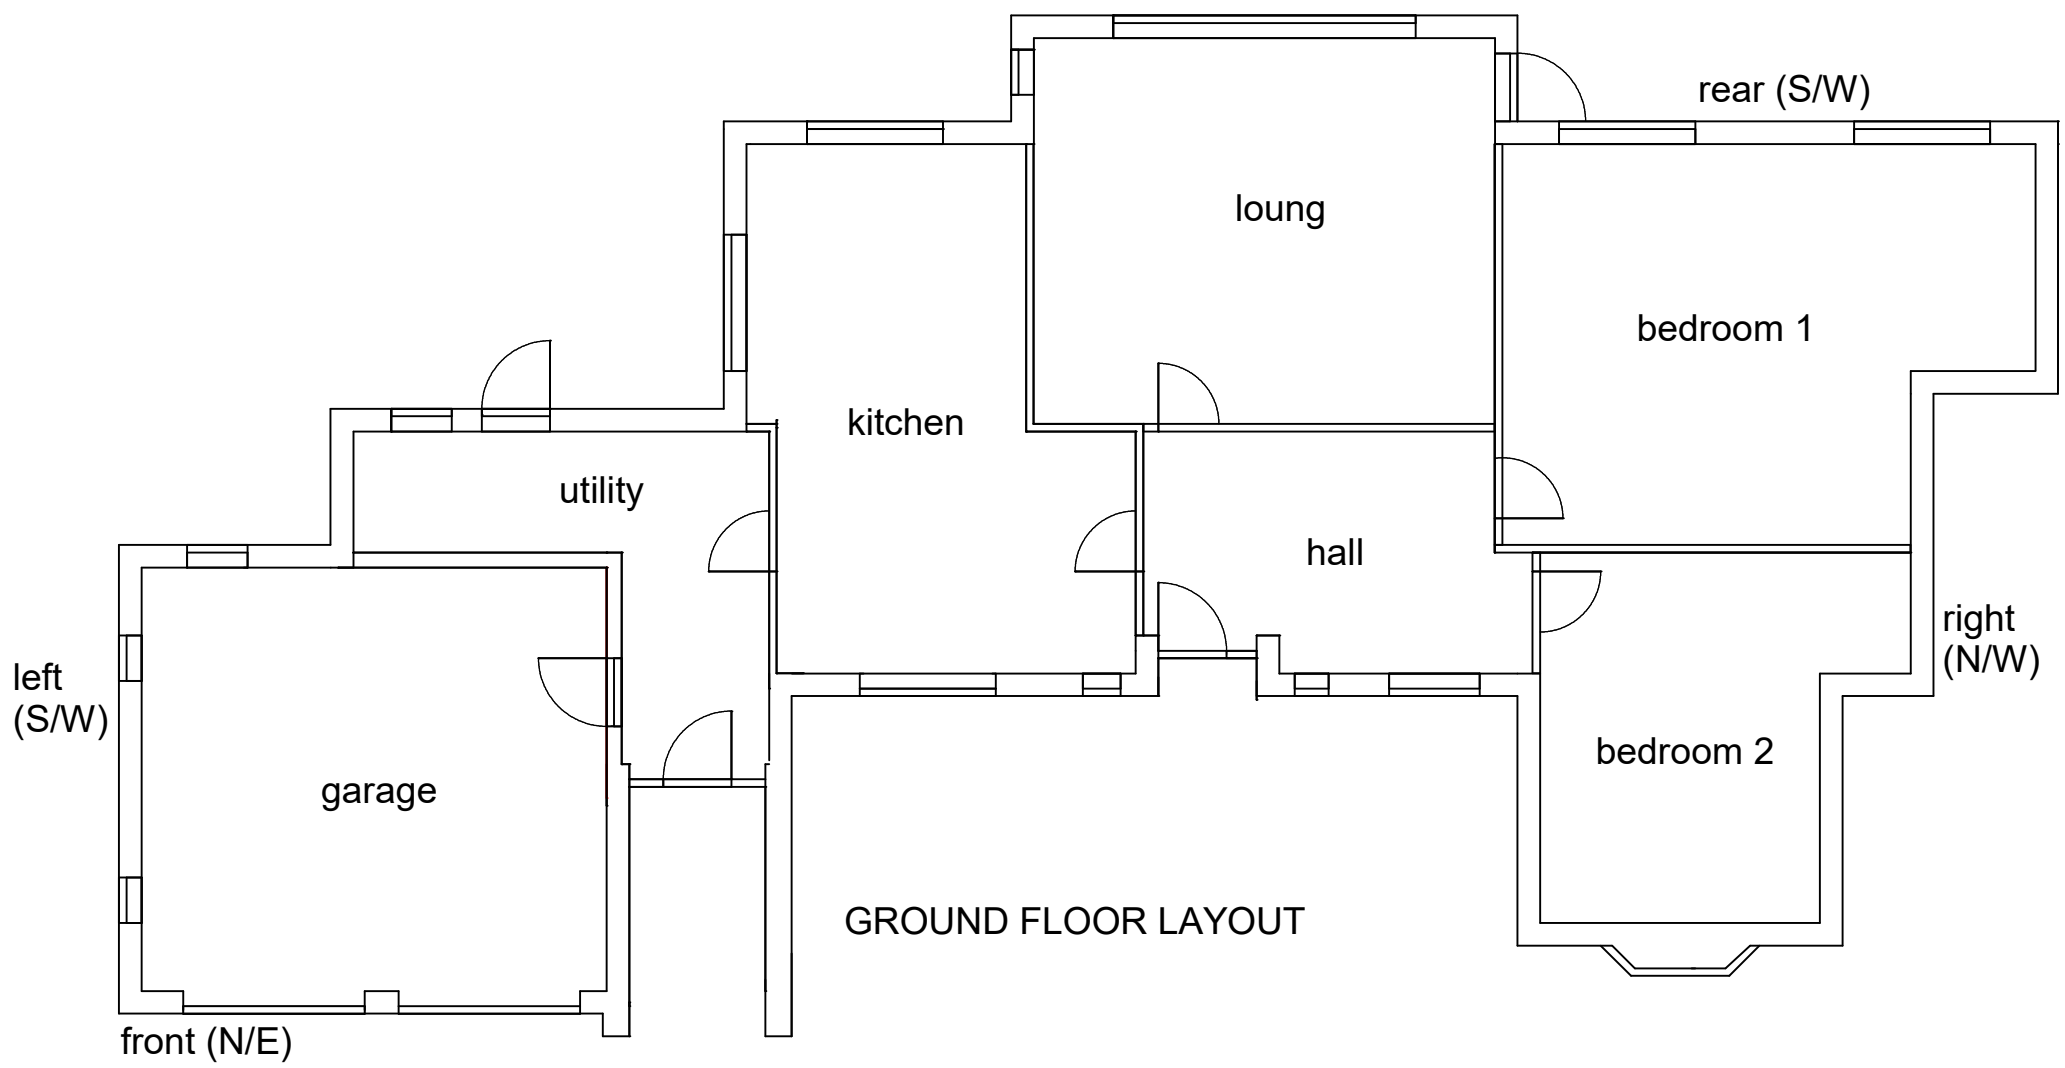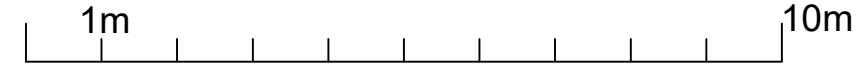

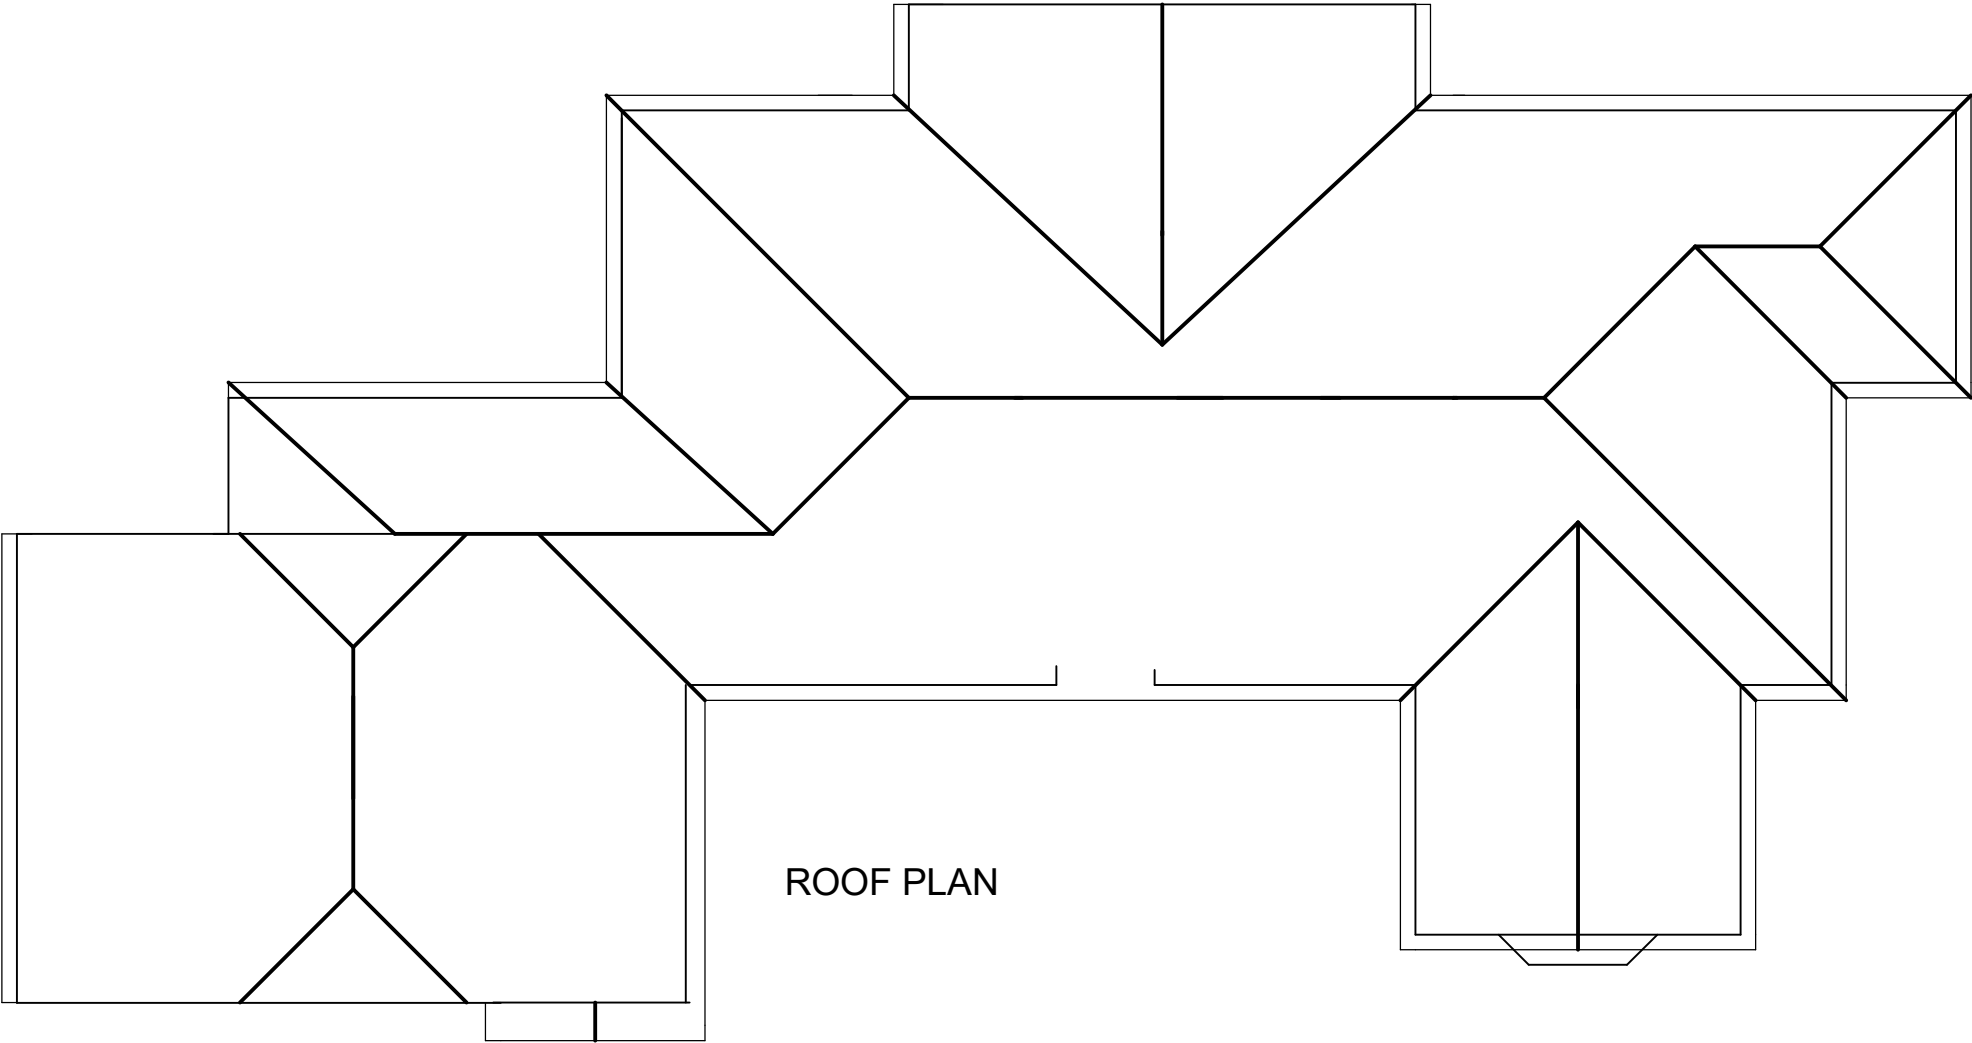

ROOF PLAN