


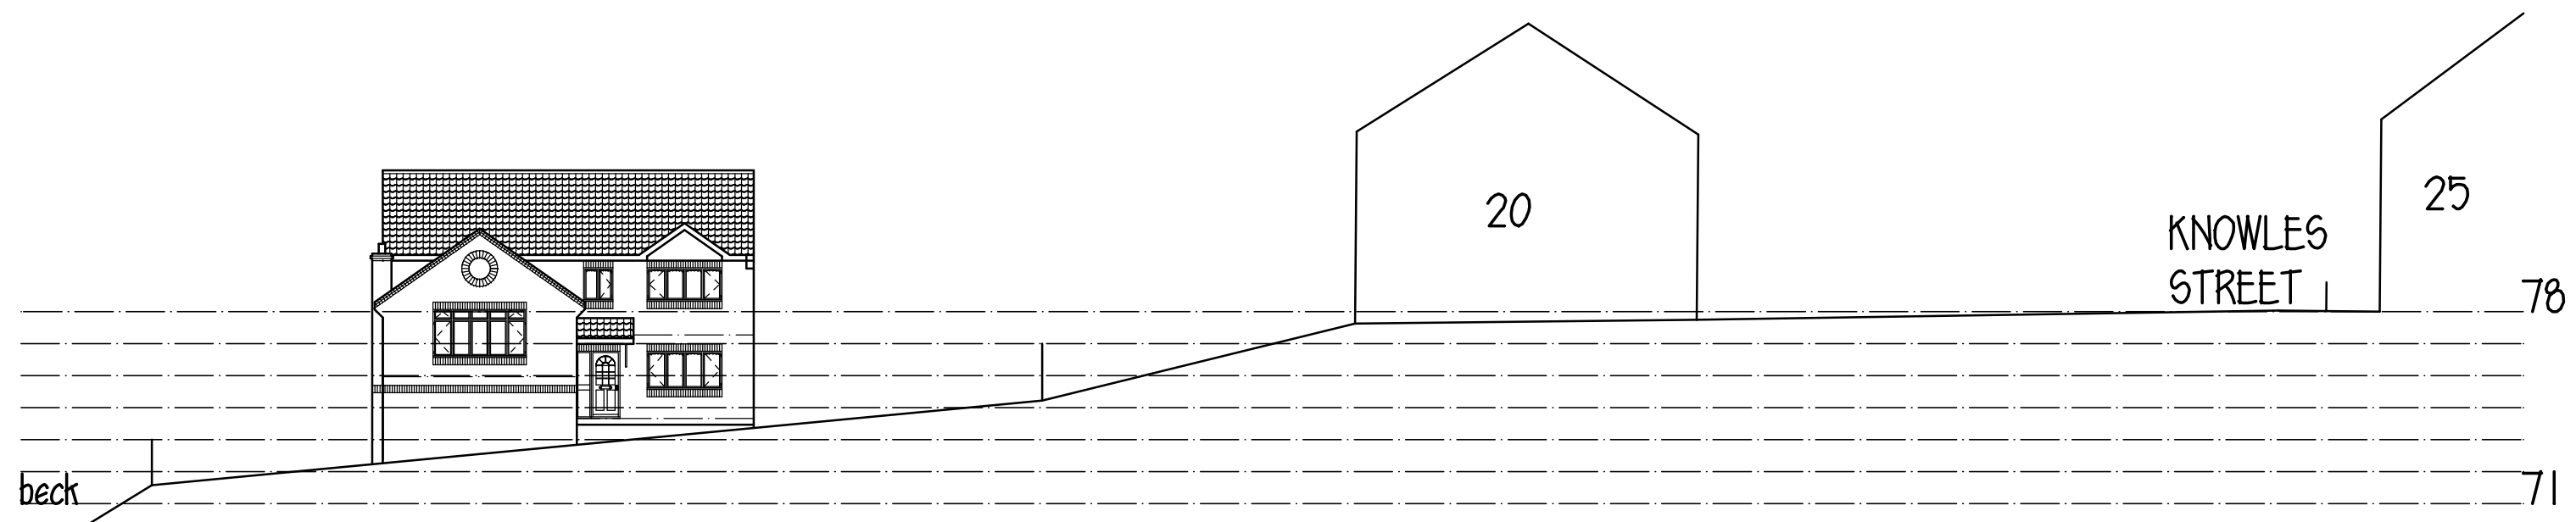

SECTION A - A

PROPOSED 2No DWELLINGS
REAR OF KNOWLES STREET
PENISTONE

SITE SECTION

1:200@A2 MAY13

Peter Thompson
"Linwood"
Barnsley Road
Dodworth
Barnsley S75 3JR
e-mail peter-thompson@hotmail.co.uk


M.C.I.A.T.
t&f. 01226 201391
m. 07973251730
