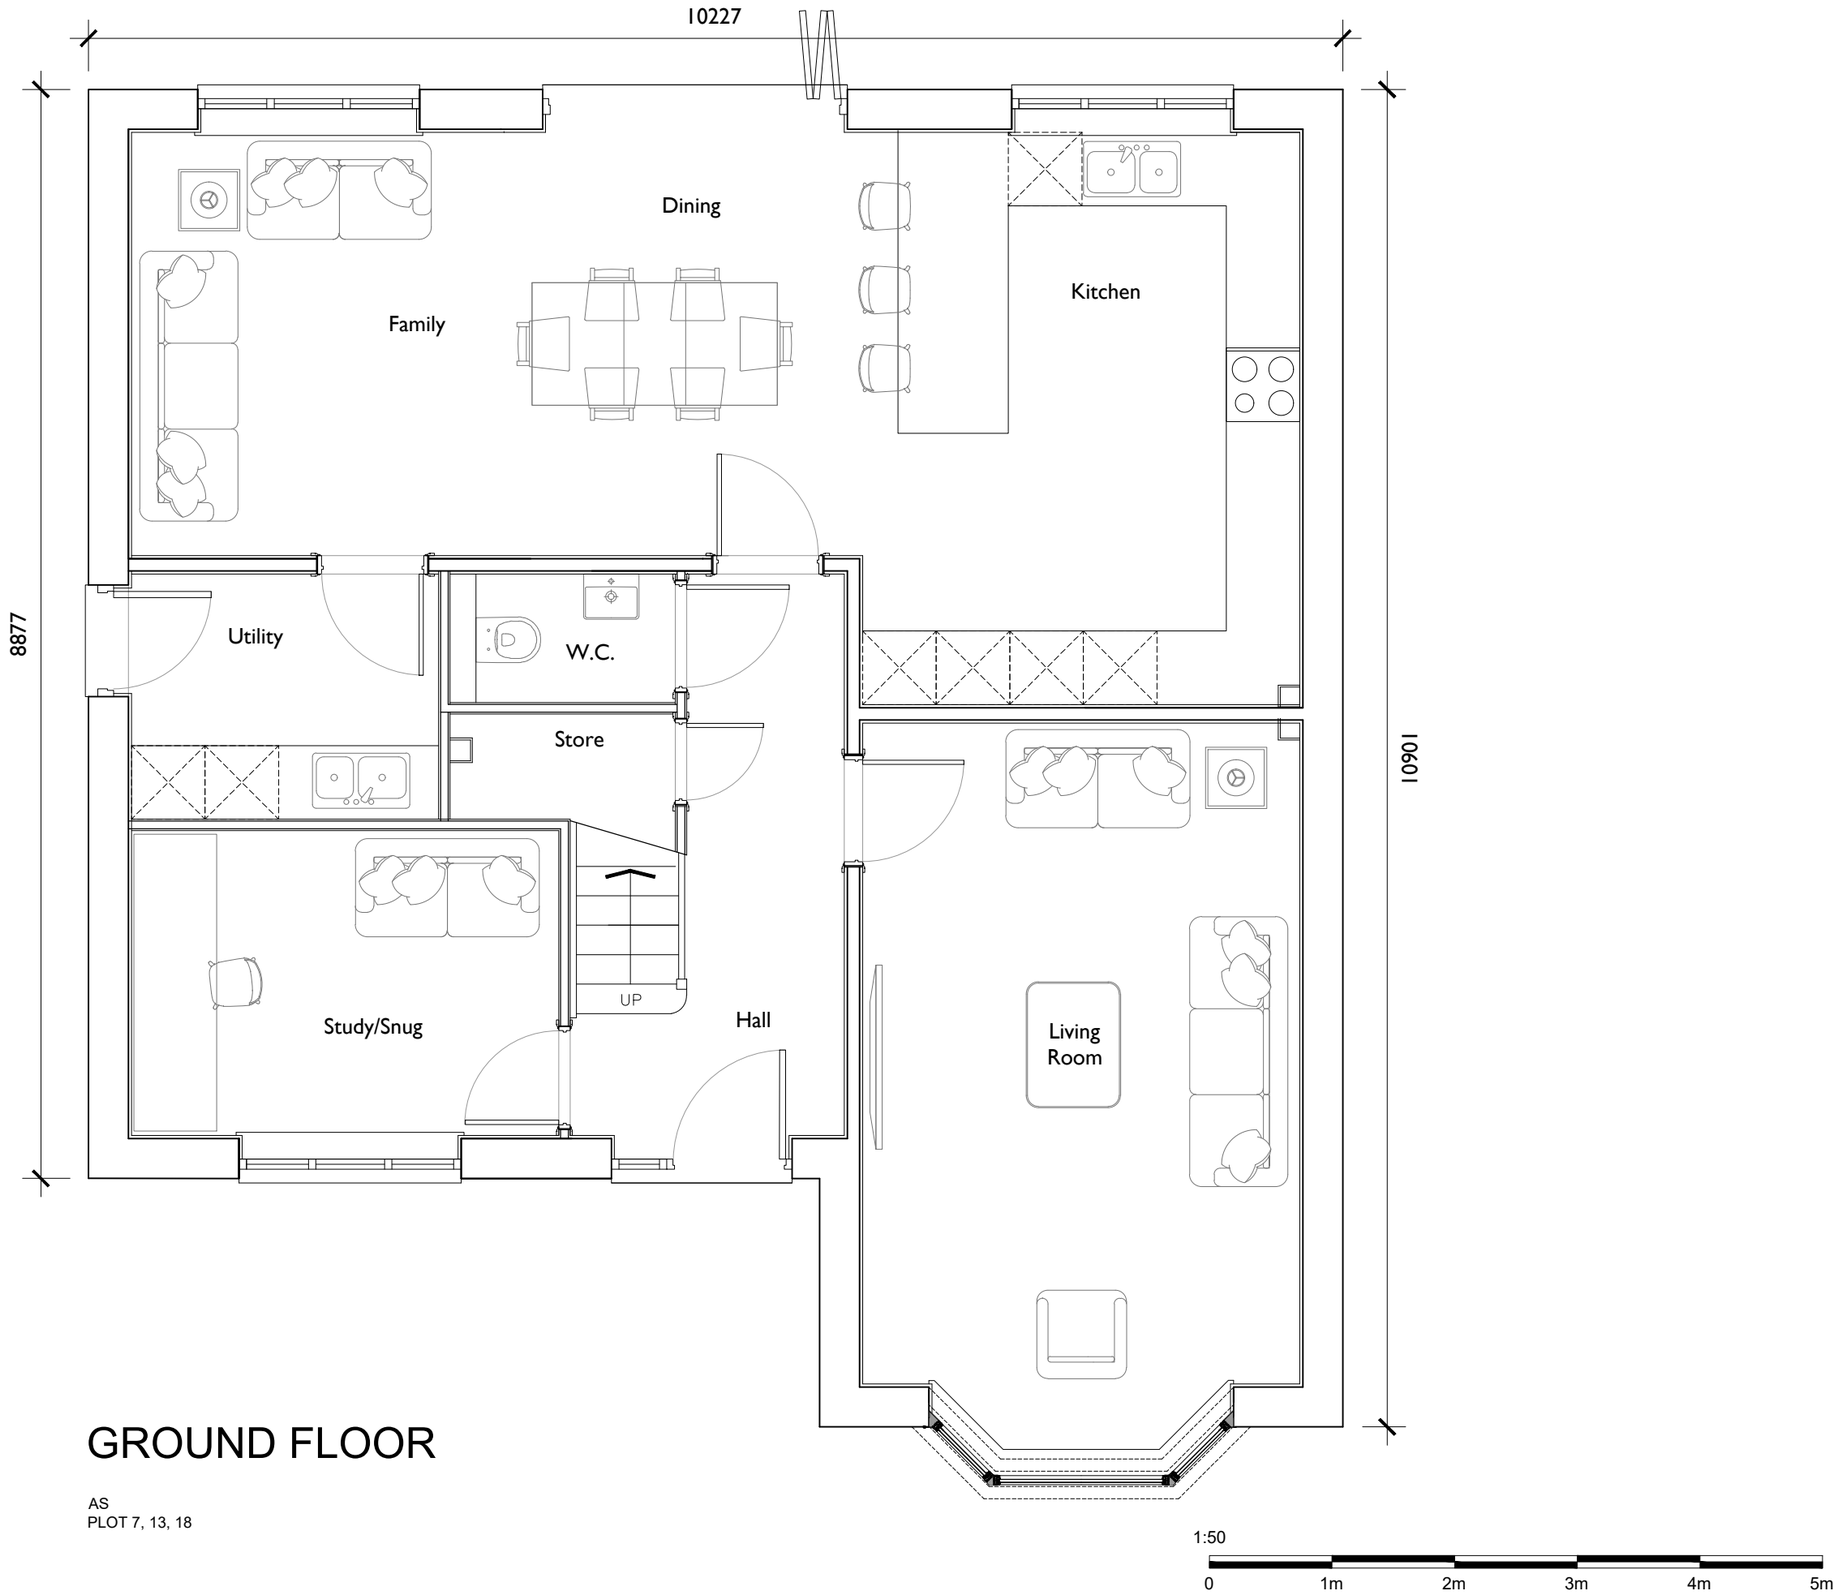

GROUND FLOOR

AS
PLOT 7, 13, 18

Scale @ A3	1:50	Date	18/03/21
Drawn	JL	Checked	
Drawing No.	TS-N411.01	Rev.	

NEWETT HOMES

Thorpe Arch Grange
Walton Road
Thorp Arch
LS23 7BA

01937 543599
www.newetthomes.co.uk

House Type
N411

Drawing Title
Ground Floor Plan

Site
Thurlstone

Date	Description	Rev