


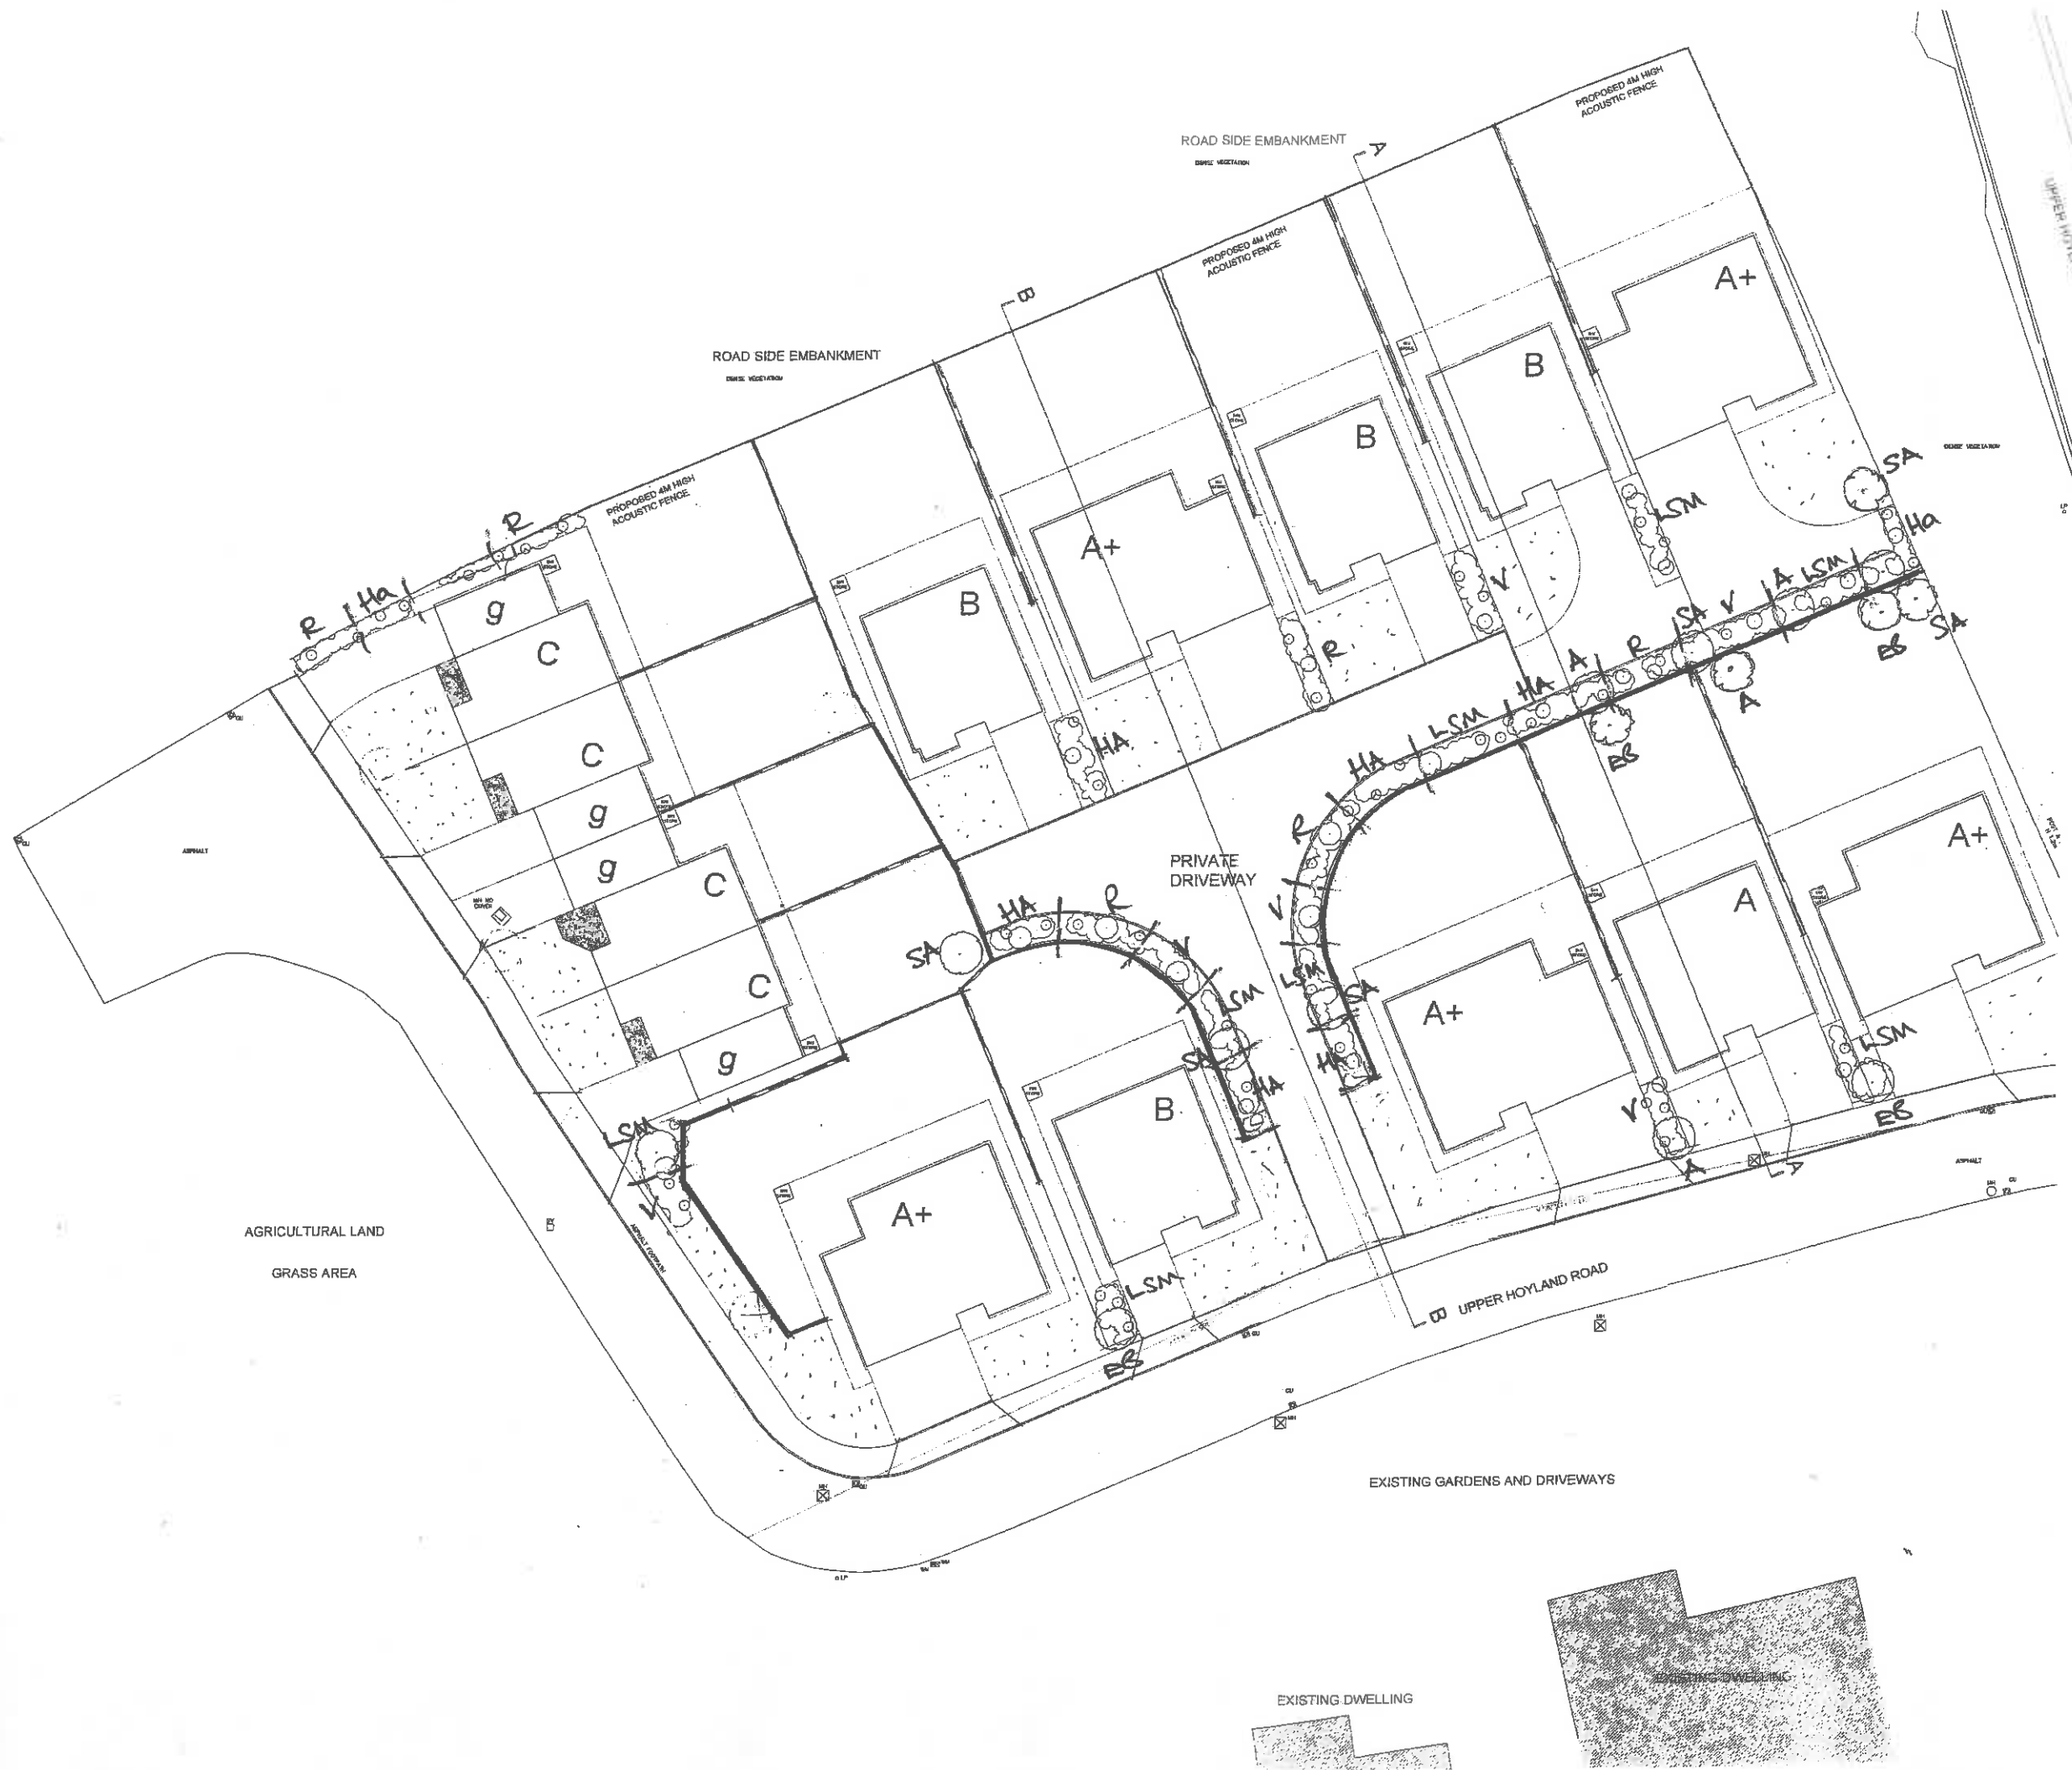

Rev	Notes	Date

Garry Greetham Associates
 Residential Design Consultant
 Westwood House
 18 Carr Lane
 Tankersley
 Barnsley S75 3BE
 Tel(01226)746573

PROJECT	Residential Development
CLIENT	Low Farm Properties Ltd
TITLE	Landscape Layout
ADDRESS	Land at Upper Hoyland Road, Hoyland, Barnsley.
DRAWN BY	999
SCALE	not to scale
DRAWING No	877-04
DATE	Feb 18
REV	
Member of the Chartered Institute of Architectural Technologists	