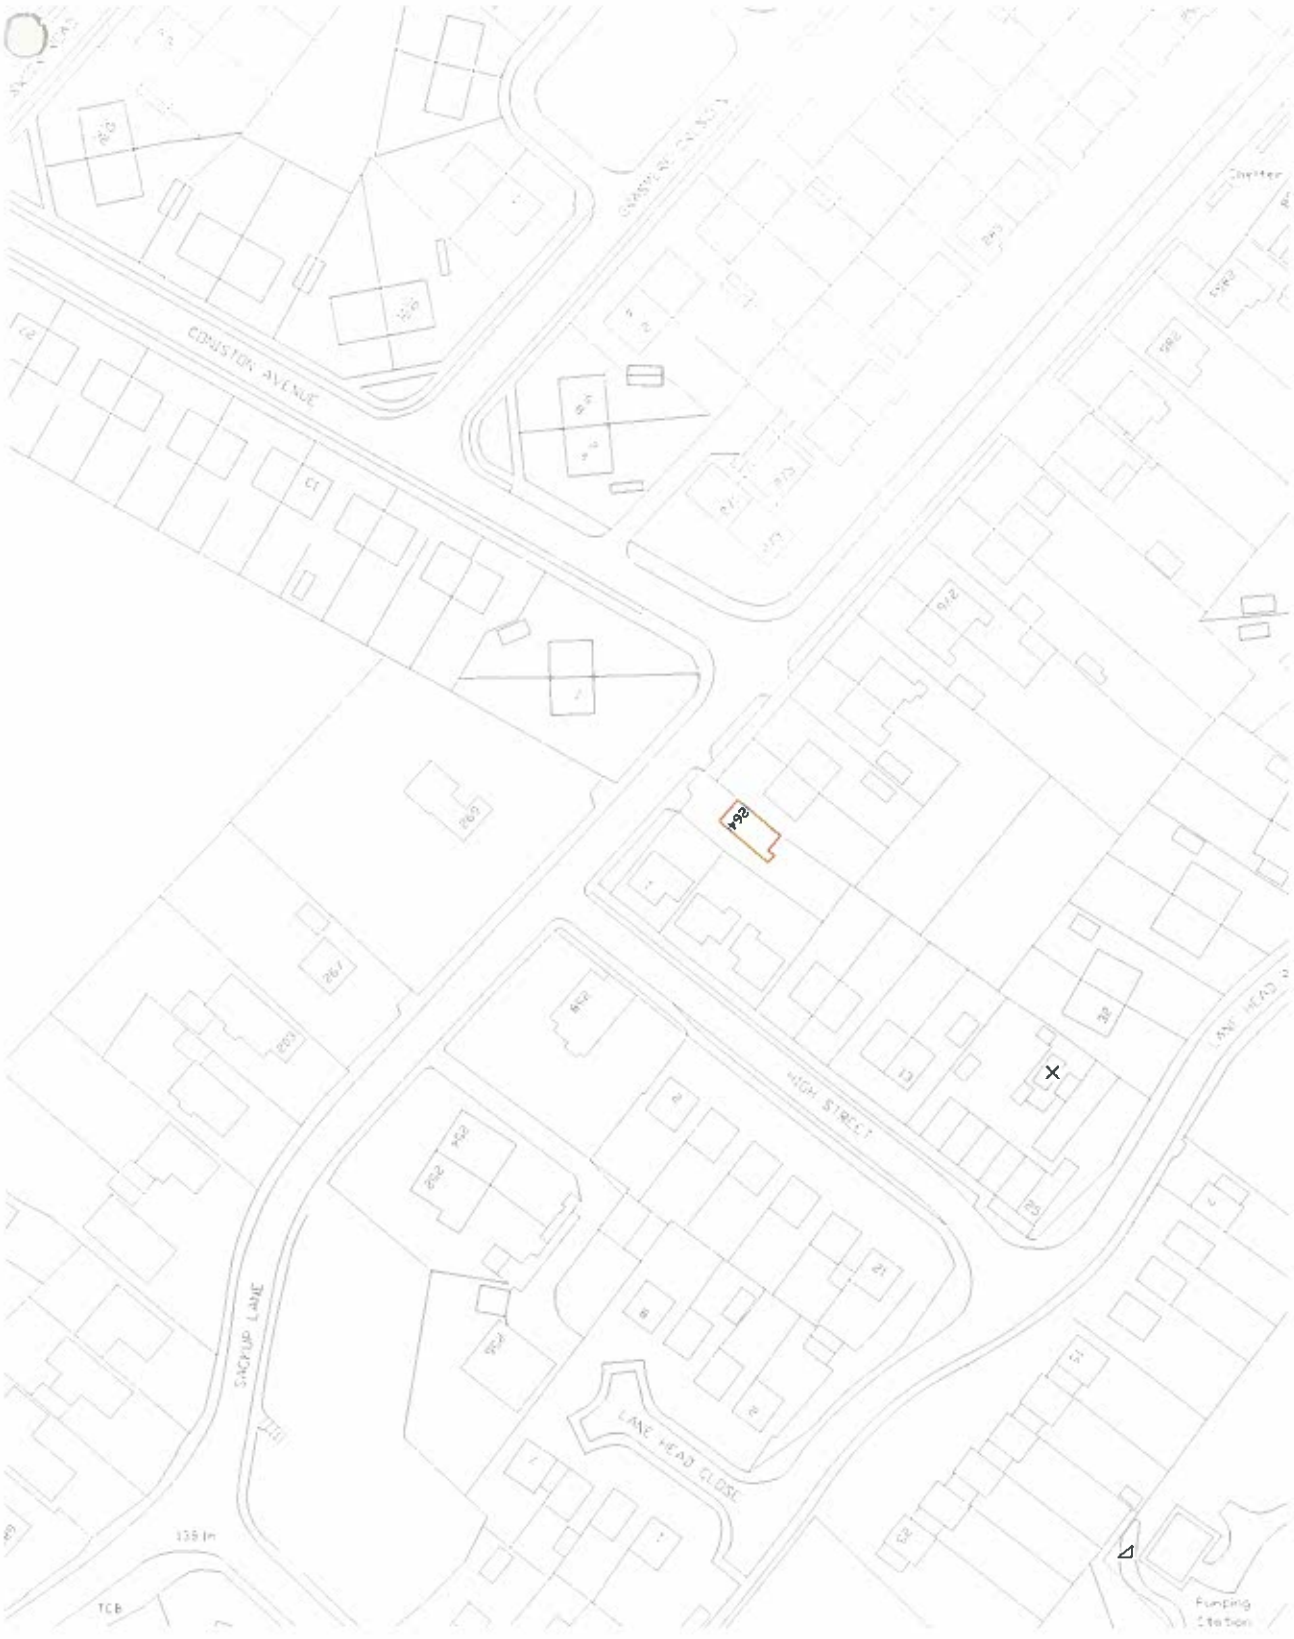


LOCATION PLAN
1:1250

C:\Users\ABrook\Desktop\POZ OSMAP.dwg Plotted on 24/03/14 at 16:07 by ABrook

© Pell Frischmann

A.P.B. CONSTRUCTION DESIGN LTD	Project: 264 SACKUP LANE		Name	Date	Scale: 1:1250
		Drawn	AB	24.03.14	File No.: POZ OSMAP.dwg
		Designed			
		Checked			Drawing Status: PLANNING
Client: RYAN POSKITT	Drawing Title: LOCATION PLAN	Approved			
		Drawing No.: 264 SACKUP LANE – PLAN			Revision: