


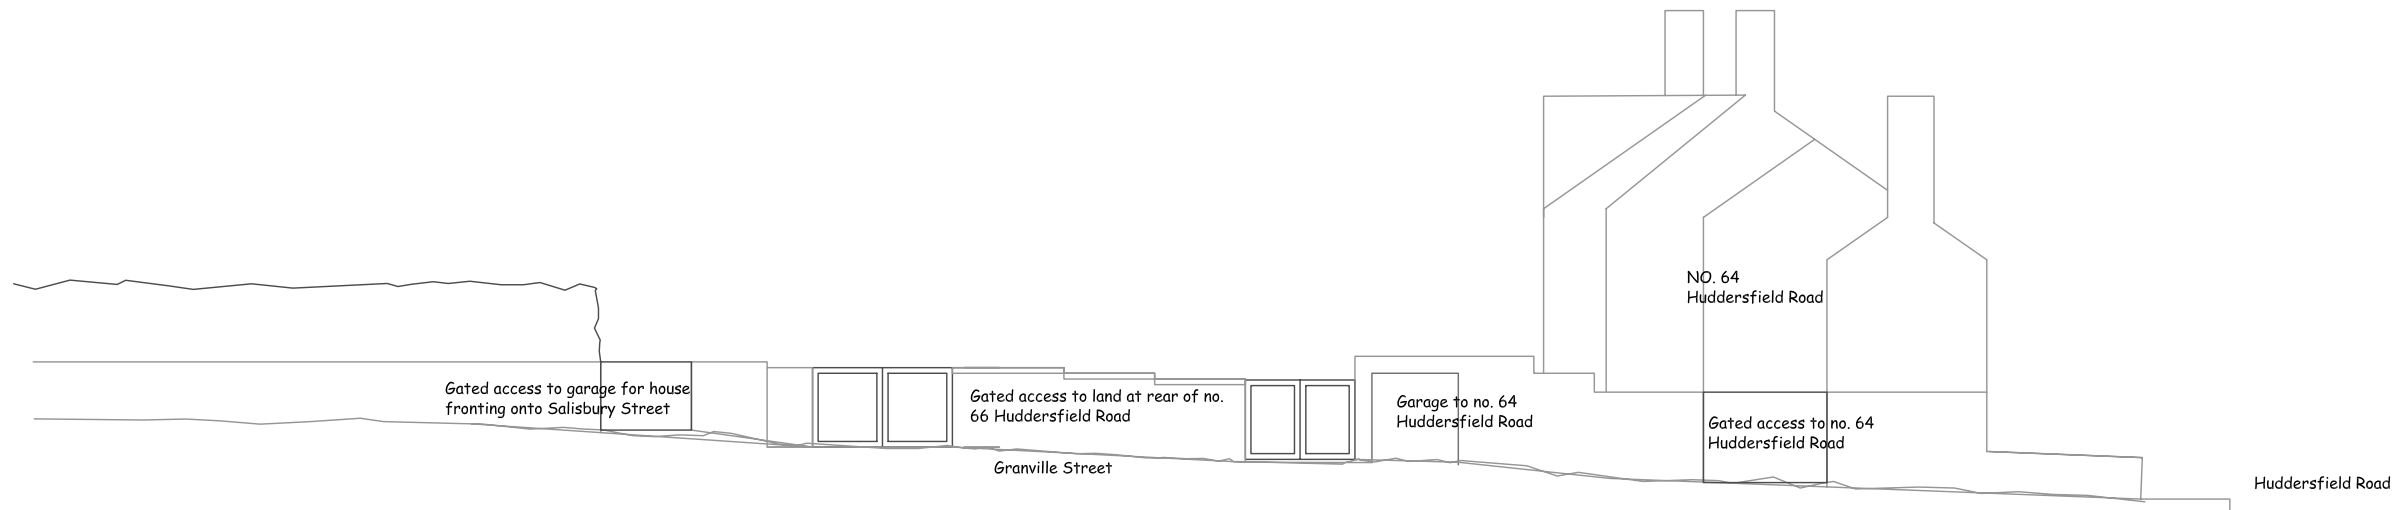

Existing Street Scheme to Granville Street



Proposed Street Scheme to Granville Street

SITE
PROPOSED NEW DWELLING AT GRANVILLE STREET, BARNSELY

CLIENT
MR J. P. CHEETHAM & MISS J. EARNSHAW

DRAWING TITLE
EXISTING AND PROPOSED STREET SCHEME

DRAWING NO.
36.05

SCALE
1:200@A3

DATE
20.09.2020

REVISION
/