



Elevations

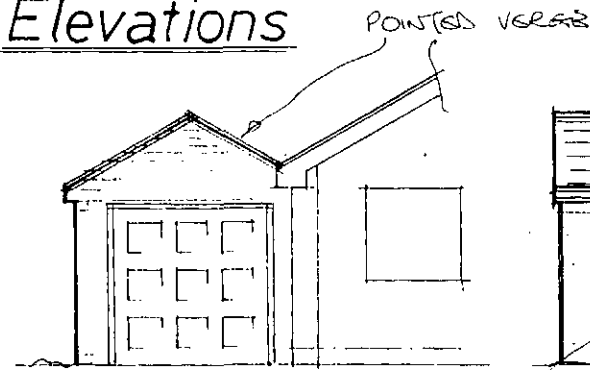

Front


MATCHING
BUFF BRICKWORK

Side

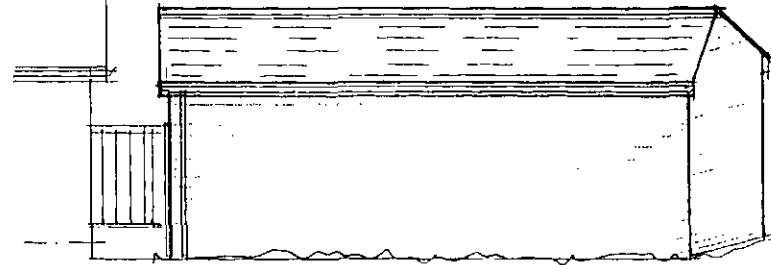


Side ~ garden

PROP
FENCE

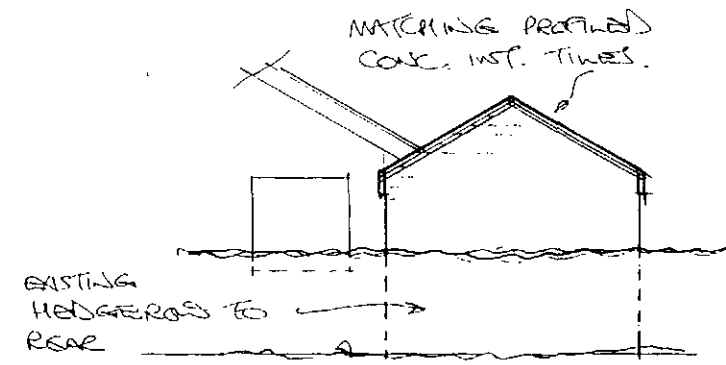

Rear

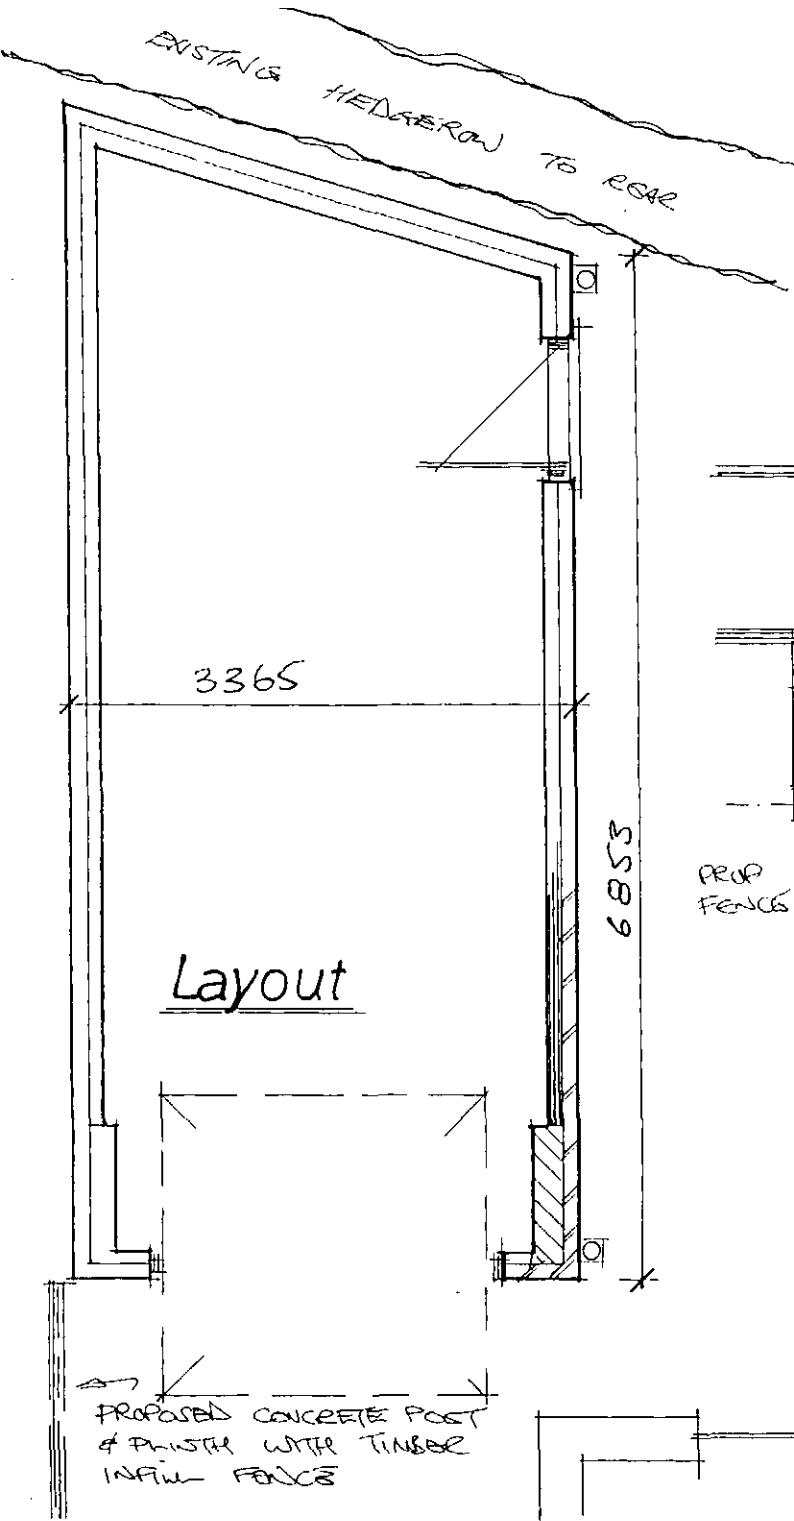

Layout

Rev	Notes	Date

Garry
Greetham
Associates Ltd
Residential
Design Consultant
Westwood House
18 Carr Lane
Tankersley
Barnsley S75 3BE
Tel(01226)746573

PROJECT Detached Single Garage

CLIENT Mr. & Mrs. T. Weatherley

TITLE Elevations & Layout

ADDRESS
13 Crabtree Drive, Great
Houghton, Barnsley. S72 0AF

DRAWN BY 999

SCALE 1:50; 1:100 DATE Aug.10

DRAWING No 541-03 REV

Member of the Chartered Institute
of Architectural Technologists