3D View 1_2
1 : 1

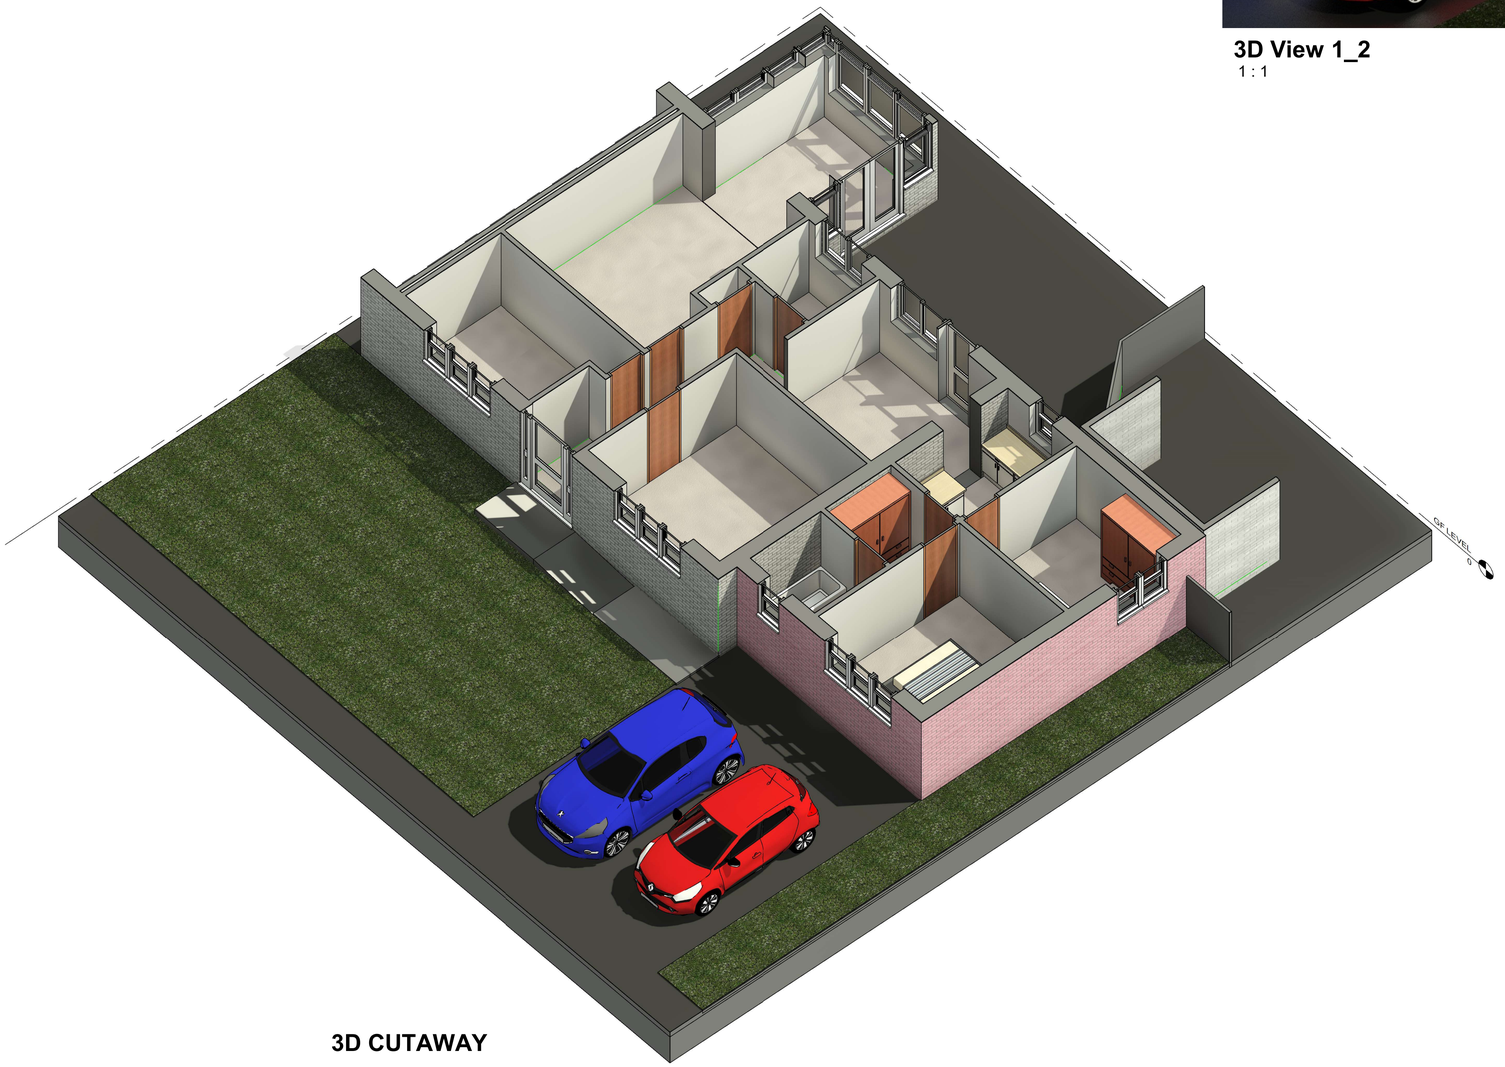

3D CUTAWAY

NYP ARCHITECTURAL LTD
BBIC, INNOVATION WAY, BARNSLEY, S75 1JL.
Tel: 01226 200989. E: scott@nypas.co.uk

Rev	Description	Date

CODE	SUITABILITY DESCRIPTION
STATUS	PURPOSE OF ISSUE

www.autodesk.com/revit

PROJECT
11 GRANGE ROAD

TITLE
3D INFO

CLIENT
MR L BIRCH

DRAWN BY	CHECKED BY	DATE
Author	Checker	01/14/26

SCALE (@ A1)	PROJECT NUMBER
1 : 1	Project Number

DRAWING NUMBER	REV
2025/193/03A	

23/01/2026 12:03:16