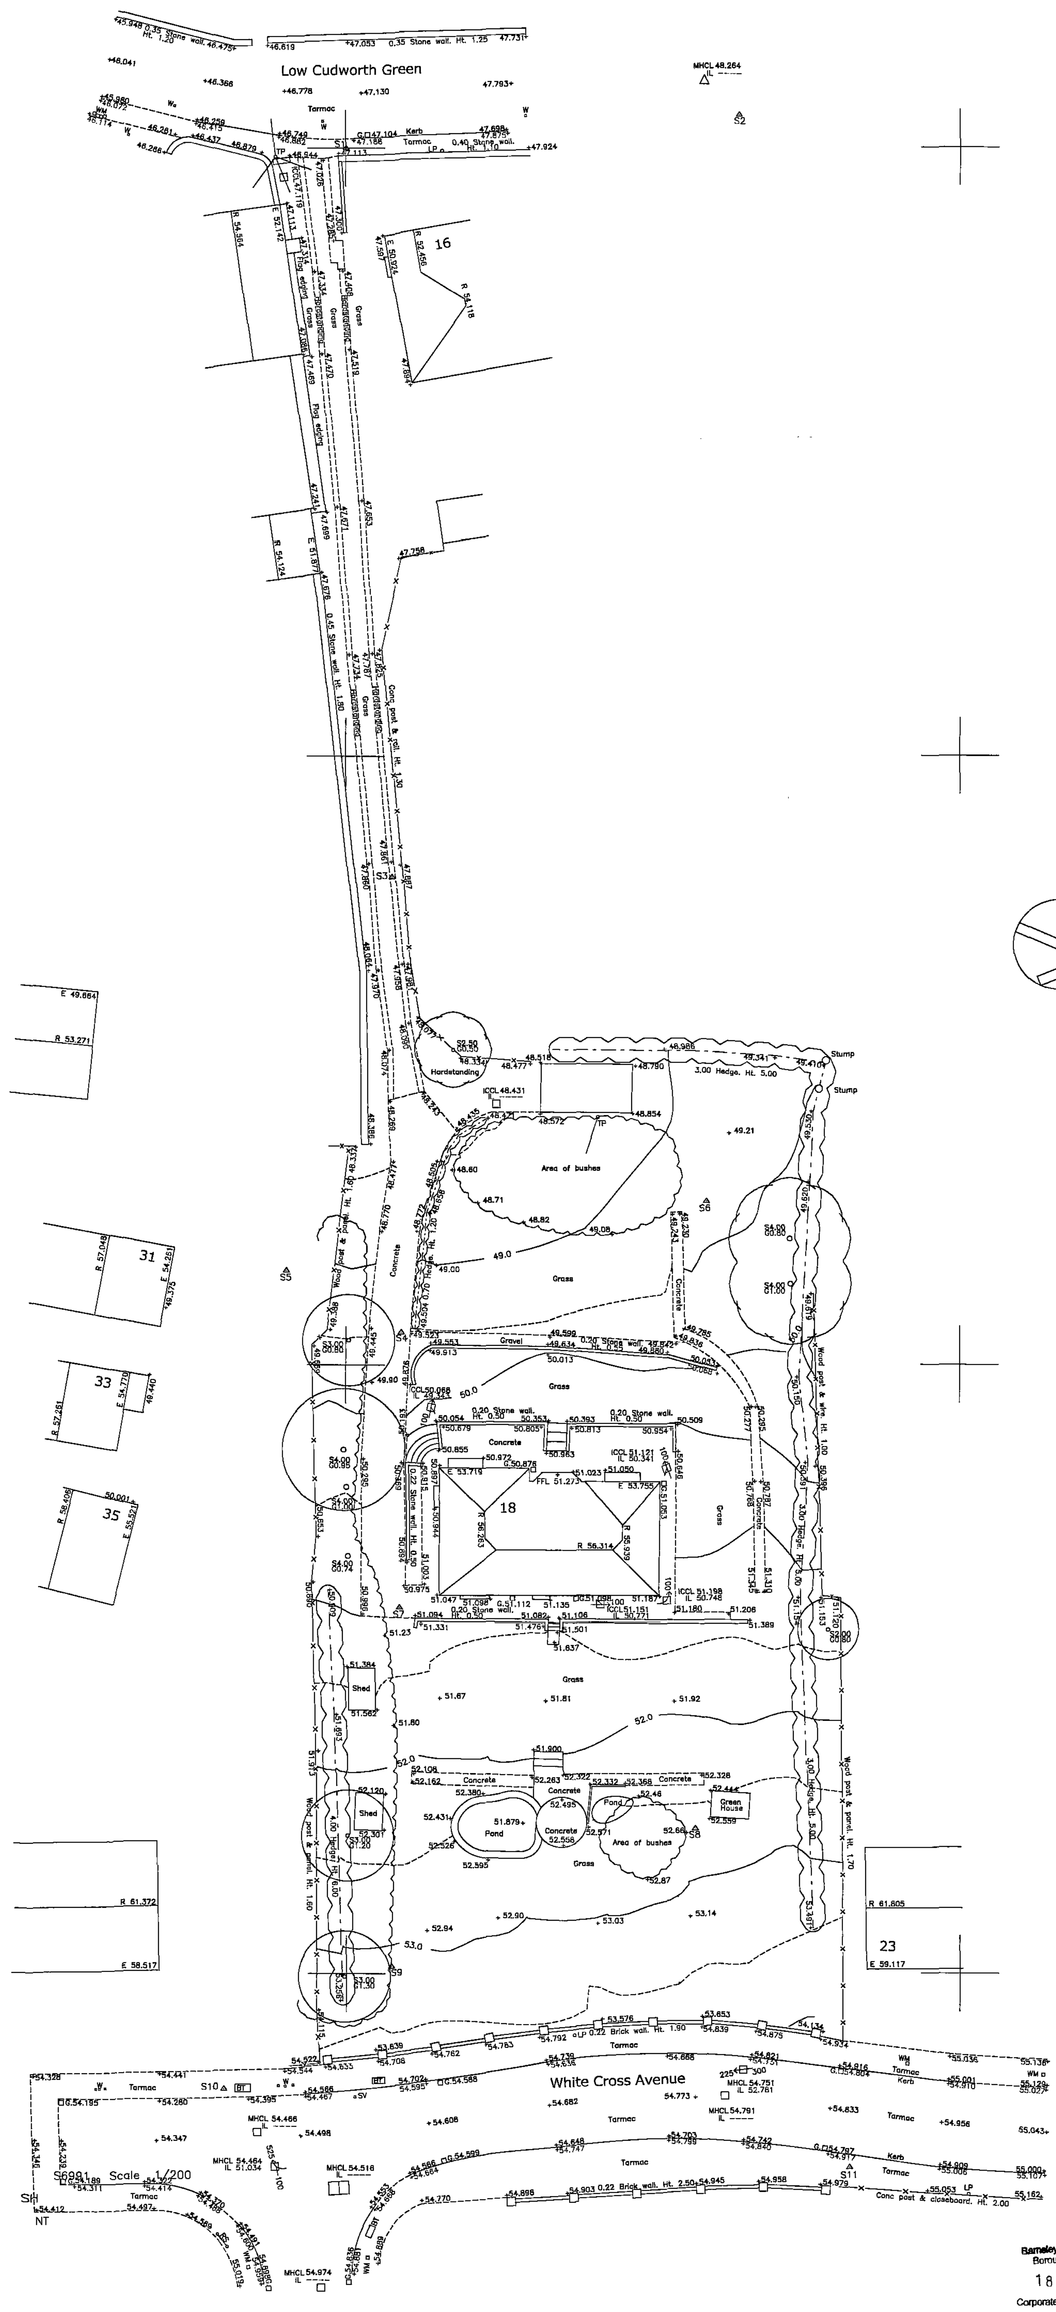


Station	Easting	Northing	Level
S1	1000.000	1000.000	47.131
S2	1025.598	1002.121	48.442
S3	1003.011	952.066	47.905
S4	1003.592	922.126	49.514
S5	996.123	926.198	49.148
S6	1023.464	930.697	49.354
S7	1003.441	904.034	50.999
S8	1022.707	889.515	52.654
S9	1002.918	880.475	53.152
S10	991.937	872.412	54.430
S11	1032.765	867.250	54.971

Barnsley Metropolitan Borough Council
18 SEP 2009
Corporate Mail Room

SITE SURVEY

No 18 LOW CUDWORTH GREEN, CUDWORTH, BARNSLEY.

HAYCOCK & TODD
LAND SURVEY CONSULTANTS/ARCHITECTURAL SURVEYORS
The Hollies, 43 Church Street, Royston, Barnsley, S71 4QU
T : 01226 729830 F : 01226 724831
E : info@hmd-surveying.co.uk W : hmd-surveying.co.uk

Sheet Diagram

Sheet 1 of 1

Surveyed by SH

Survey Job No. S6991A

Drawn by


Checked by

Datum

OSBM – Situated on No 14 Carrs Lane. Value 53.643m.

Rev A CCA – Aug 09.

Date of Survey September 2008

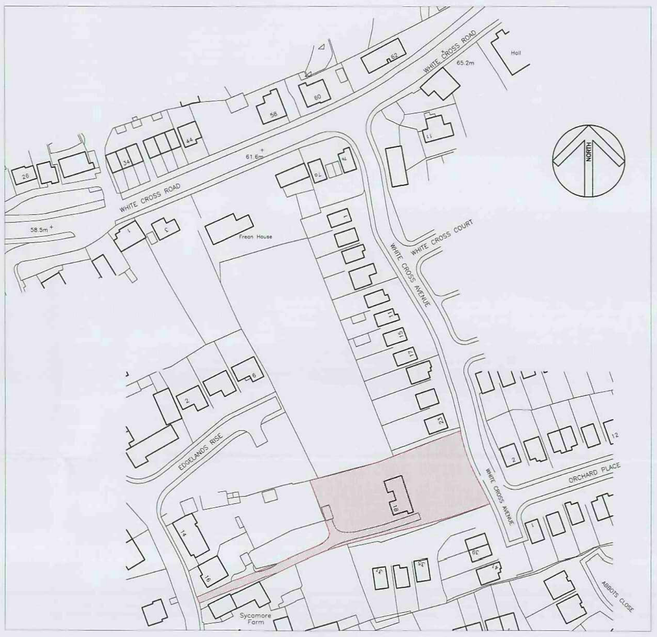

SITE LOCATION PLAN

1:250

SITE LAYOUT PLAN

1:200

Barnsley Metropolitan Borough Council
1 SEP 2009

REDEVELOPMENT PROPOSALS
18 LOW CUDWORTH GREEN
CUDWORTH
BARNSLEY S72 8EF

PROPOSALS

SITE LAYOUT

Chris Carr Associates
ARCHITECTS
6A Eastgate, Barnsley, S70 2EP
Tel:(01226) 286256 Fax:(01226) 207304
Email: mail@cca-arch.co.uk

Scale.	1:200 @ A1	Drawn.	MJB
Date.	AUG 2009	Ref. No.	22/88
DWG. No.	P1	Rev.	

0 cm 2 cm 4 cm 6 cm

This drawing and the copyright is the Architects property and maybe used or reproduced only by agreement. All Dimensions are Millimetres Unless specified otherwise and subject to verification on site.