


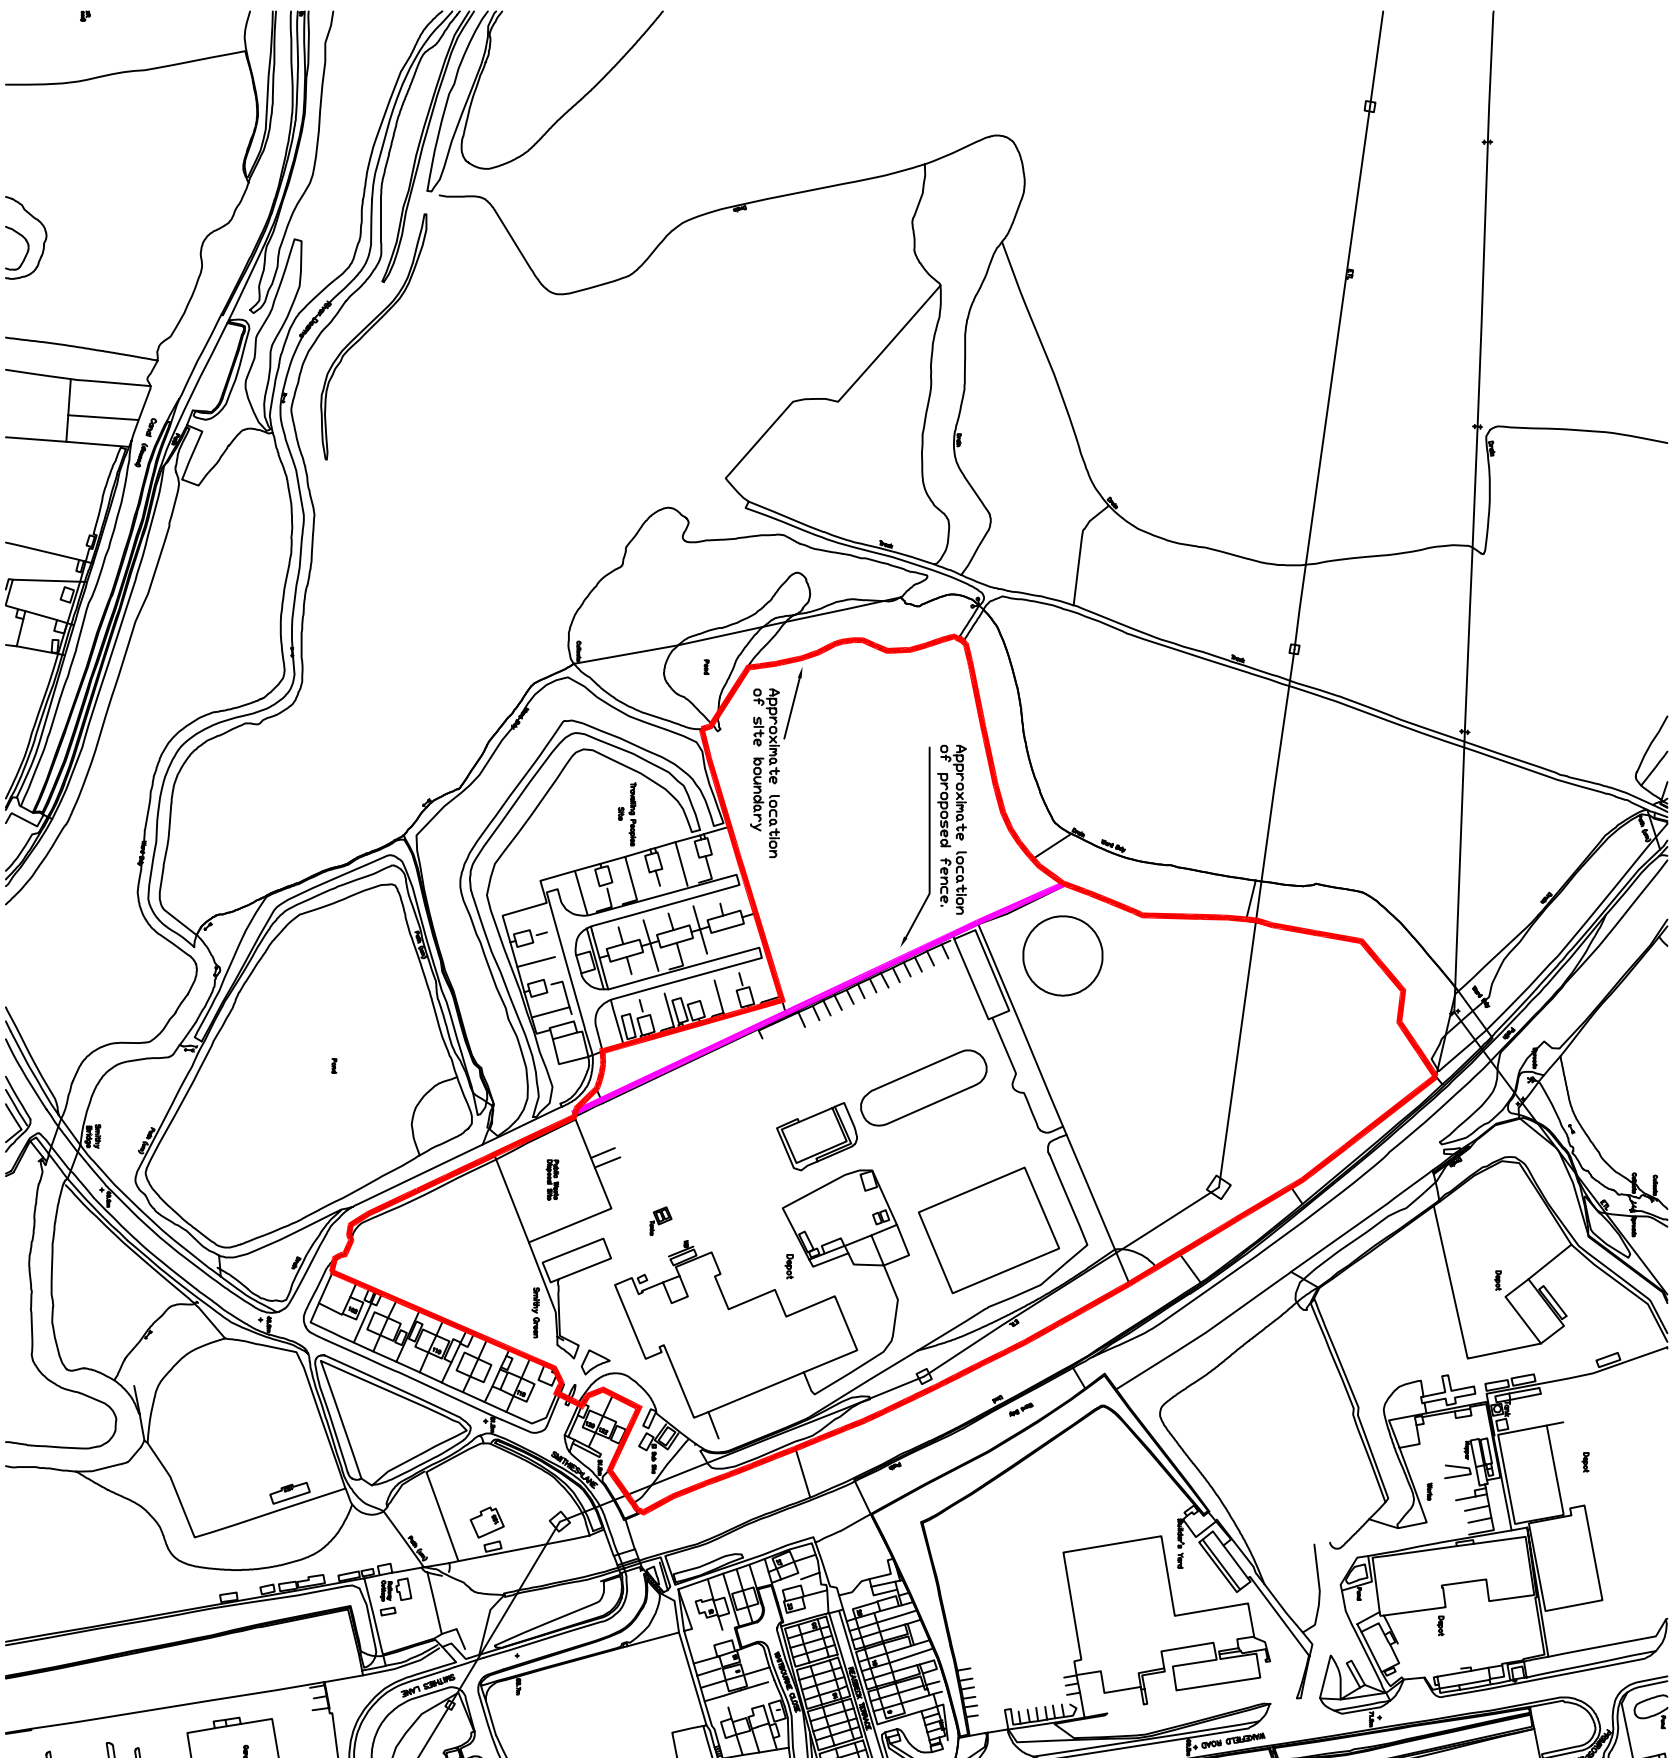

THIS DRAWING IS PRODUCED FOR USE IN THIS PROJECT ONLY AND MAY NOT BE USED FOR ANY OTHER PURPOSE. NPS PROPERTY CONSULTANTS LTD ACCEPT NO LIABILITY FOR THE USE OF THIS DRAWING OTHER THAN THE PURPOSE FOR WHICH IT WAS INTENDED IN CONNECTION WITH THIS PROJECT AS RECORDED IN THE "PURPOSE FOR ISSUE" AND "FILE STATUS CODE".

THIS DRAWING MAY NOT BE REPRODUCED IN ANY FORM WITHOUT PRIOR WRITTEN AGREEMENT OF NPS PROPERTY CONSULTANTS LTD.

© CROWN COPYRIGHT AND DATABASE RIGHTS 2019
ORDNANCE SURVEY LICENCE NUMBER 100022264

ORIGINAL
SHEET SIZE
A3

FIRST ISSUE						CLIENT	
Drawing revised for planning to state location of fence.						BMBC	
						Planned Maintenance	
P2						TITLE Location Plan	
COMMENT Drawing indicative only. Red line indicates approximate location of proposed fence.						PROJECT Smithies Depot-Installation of Security Fencing	
REV	DRAWN	DATE	CHECKED	DATE	APPROVED	DATE	



NPS Barnsley Ltd
Gateway Plaza, Sackville St, Barnsley, South Yorkshire, S70 2RD,
Tel: 01226 774605; Email: barnsley@nps.co.uk
web:www.nps.co.uk

SCALES	DISCIPLINE	PROJECT NUMBER
1:2500	ARCH	19-3-1065
DRAWING NUMBER		REV CODE
NPS-DR-A-(00)-001		P 2
STATUS CODE	PURPOSE OF ISSUE	DRAWN
S0	TENDER	DG