




CHEAPSIDE ENTRANCE
MAIN ELEVATION : NORTHWEST FACING

COLOURS
FRAME SYSTEM : DARK GREY
CERAMIC GLASS : BLUE TO ALIGN WITH CENTRE CORPORATE BLUE
CERAMIC GLASS : WHITE
CLEAR GLASS : CLEAR : NO TINT

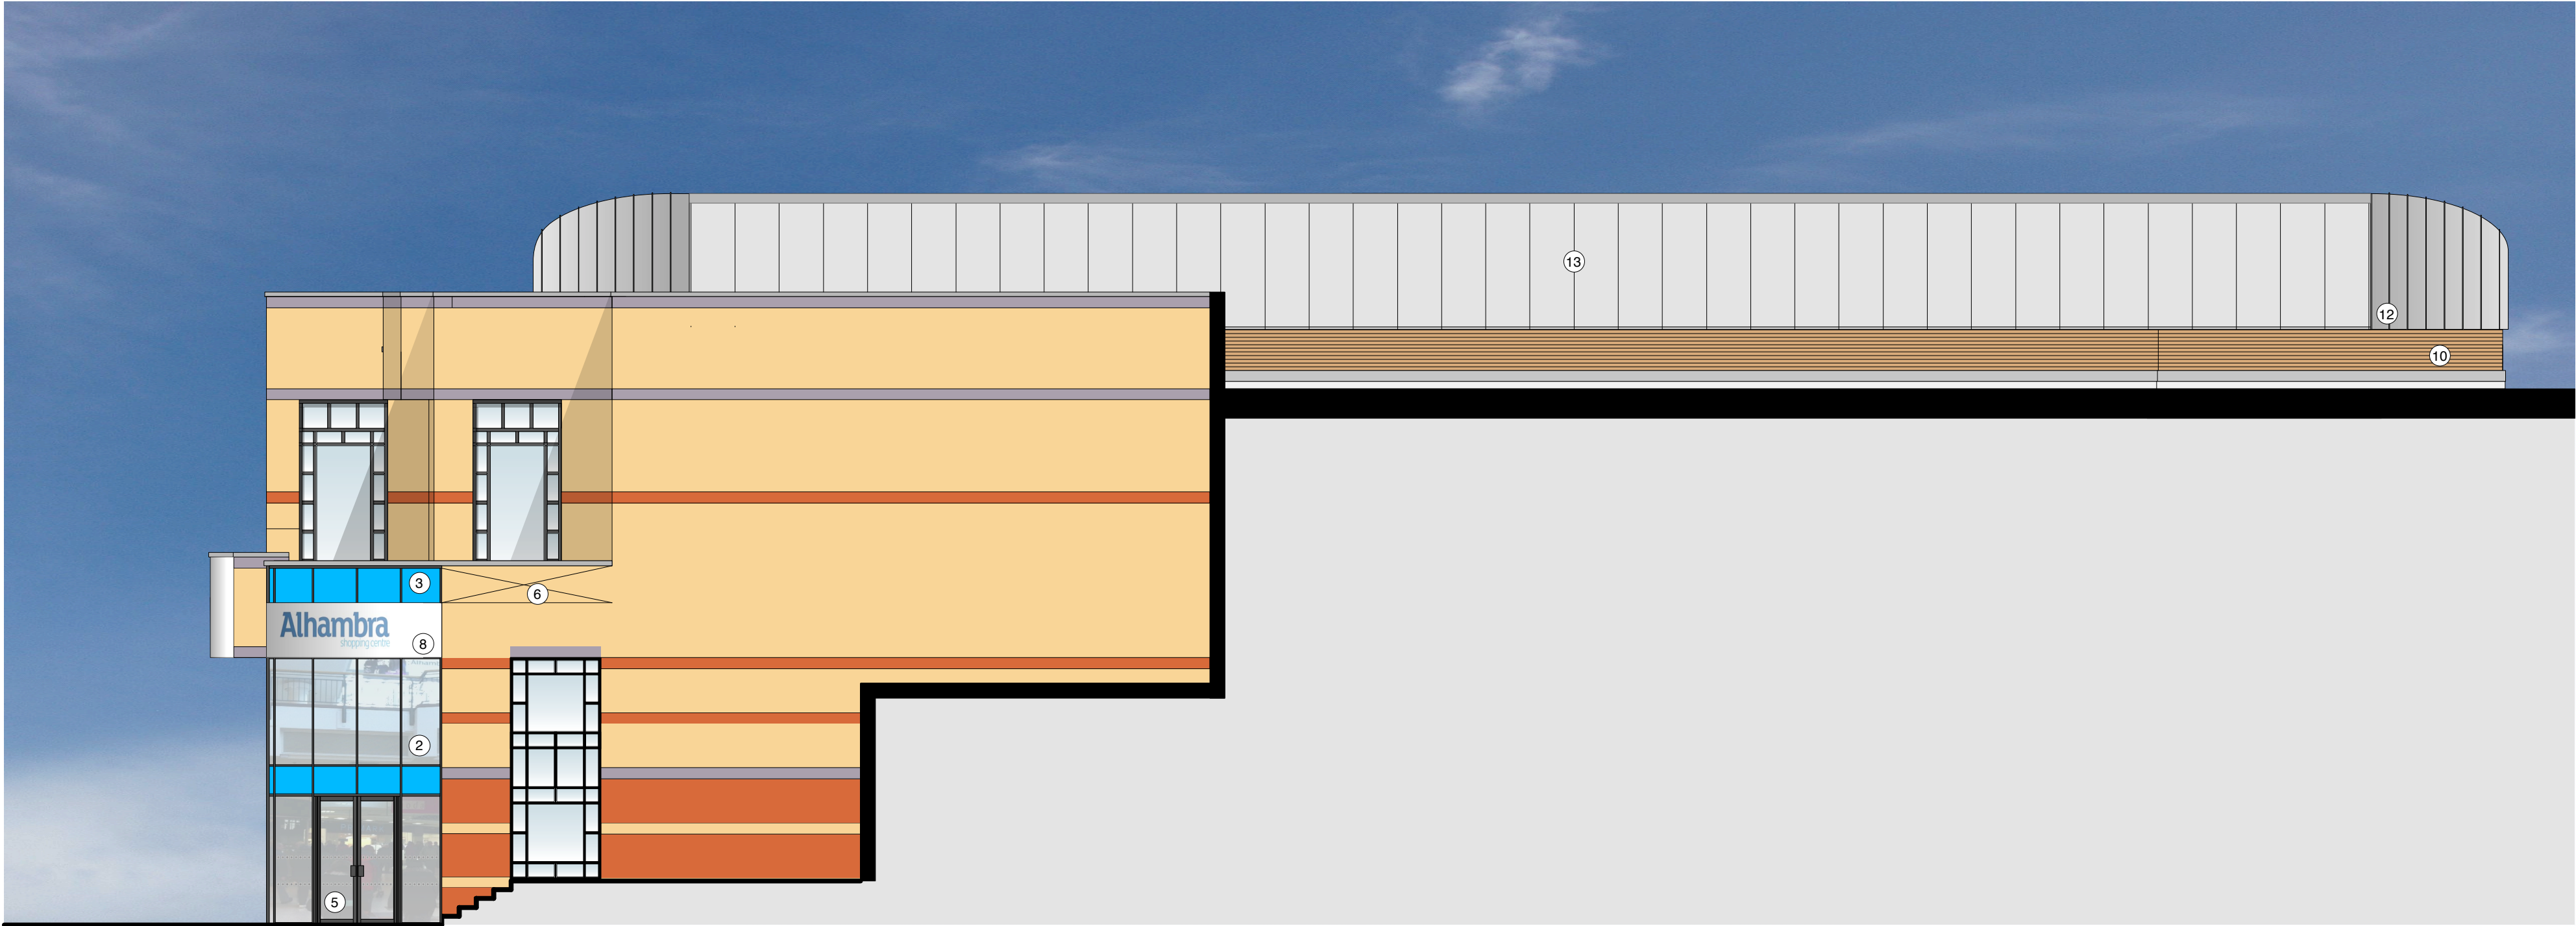

CHEAPSIDE ENTRANCE
SIDE ELEVATION & ROOFLIGHT


- KEY**
- 1 AREA OF MEZZANINE REMOVED
 - 2 DOUBLE GLAZED POLYESTER POWDER COATED ALUMINIUM CURTAIN WALL SYSTEM
 - 3 DOUBLE GLAZED ENAMELED COLOURED GLASS PANELS AS PART OF NEW POLYESTER POWDER COATED ALUMINIUM ENTRANCE SCREEN
 - 4 AUTOMATIC SLIDING DOORS FULL DISABLED GRADE ENTRY
 - 5 PUSH PULL DOORS
 - 6 BRICKWORK INFILL TO REPLACE SECTION OF HANDRAIL
 - 7 CAVITY MASONRY INFILL TO REMOVED DOORS : EXTERNAL FINISHES TO MATCH EXISTING
 - 8 SIGNAGE AS EXISTING
 - 9 FLOOR RAISED TO MALL LEVEL
 - 10 BRICK PLINTH TO ROOF LIGHT RETAINED
 - 11 DOUBLE GLAZED ROOF LIGHT SYSTEM STAINLESS STEEL OR POLYESTER POWDER COATED ALUMINIUM WITH SMOKE VENTILATION
 - 12 STANDING SEAM ZINC PANELS
 - 13 COMPOSITE INSULATED PLASTISOL FINISHED PANEL
 - 14 INTERNAL PLASTERED LINING
 - 15 NEW ENERGY EFFICIENT LED MALL UPLIGHTERS
 - 16 NEW GLAZED PANELS TO EXISTING DATED HANDRAIL SYSTEM
 - 17 LIFT SHAFT OPENING CLOSED OFF
 - 18 MANIFESTATION TO GLASS

revisions:

PLANNING APPLICATION

REQUEST IMMEDIATELY CONSTRUCTION ISSUE FROM ARCHITECT IF THIS DRAWING IS ON SITE

Copyright of this drawing and all designs and detail on it remains the property of Craig Foster Architects and has not been released to any other party unless specifically documented in writing.
Do not scale this drawing.
Check all dimensions and detail on site before proceeding.
Report any discrepancies before proceeding.

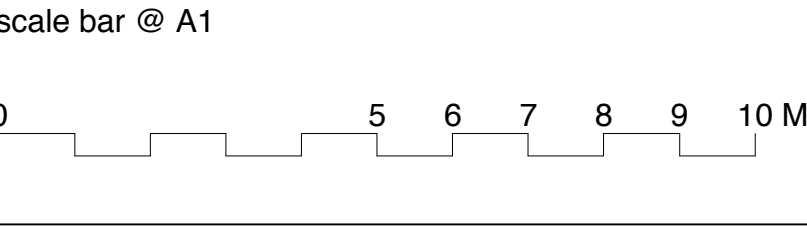

client :

Alhambra
shopping centre

job title :

**CHEAPSIDE ENTRANCE
& ROOFLIGHT**

dwg. title :

ELEVATIONS AS PROPOSED

**CRAIG
FOSTER
ARCHITECTS**

date : 13.03.2014	dwg no. 14112(5)006	rev -
scale 1:100@A1		