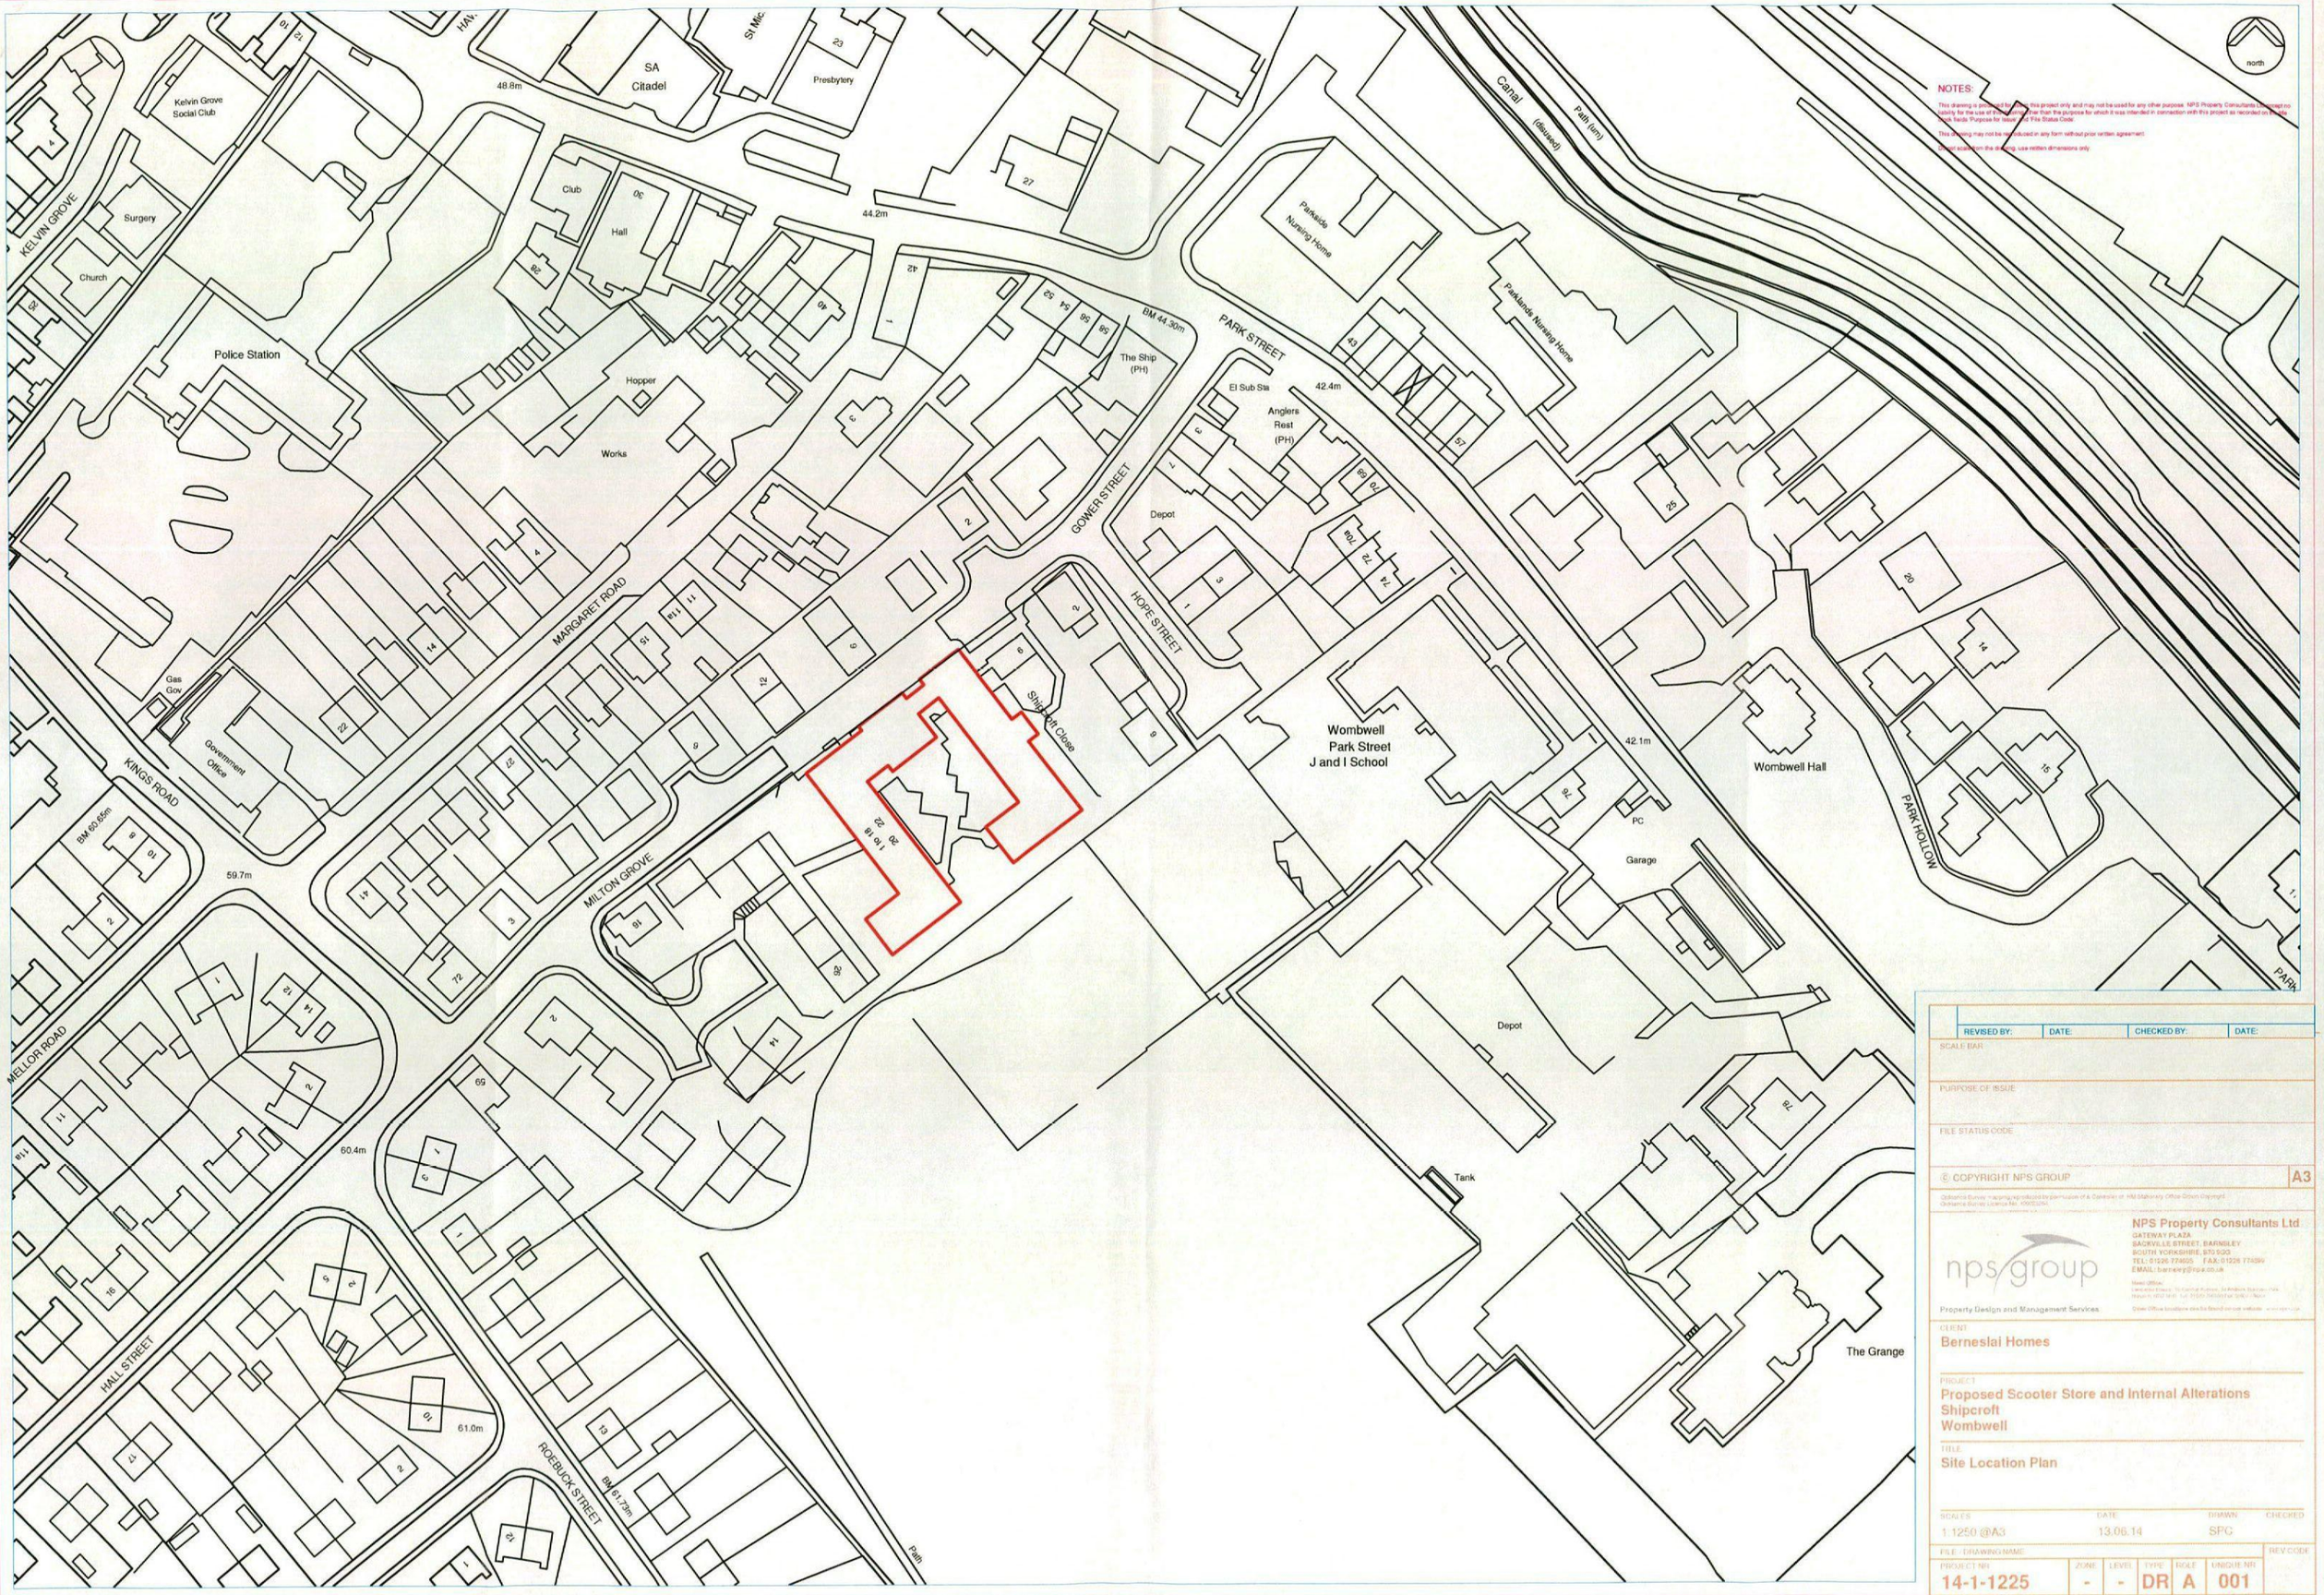


REVISED BY:	DATE:	CHECKED BY:	DATE:

SCALE BAR

PURPOSE OF ISSUE

FILE STATUS CODE

© COPYRIGHT NPS GROUP A3

Ordnance Survey mapping reproduced by permission of & Controller of HM Stationery Office Crown Copyright. Ordnance Survey Licence No. 100020961

nps group
Property Design and Management Services
NPS Property Consultants Ltd
GATEWAY PLAZA
BACKVILLE STREET, BARNSLEY
SOUTH YORKSHIRE, S70 9QG
TEL: 01226 774605 FAX: 01226 774599
EMAIL: barnsley@nps.co.uk
Main Office:
Lancaster House, Tollgate Business Park, Warwick, CV34 6RT. Tel: 01926 493674 (24hr) - Fax:
Other Office locations can be found on our website - www.nps.co.uk

CLIENT
Berneslai Homes

PROJECT
Proposed Scooter Store and Internal Alterations
Shipcroft
Wombwell

TITLE
Site Location Plan

SCALES	DATE	DRAWN	CHECKED
1:1250 @A3	13.06.14	SPG	

FILE / DRAWING NAME

PROJECT NR	ZONE	LEVEL	TYPE	ROLE	UNIQUE NR	REV CODE
14-1-1225	-	-	DR	A	001	

File Path: G:\Design and Procurement\Design and QS\Berneslai Homes\07-17-15-1-1082 Shipcroft Scooter Store and Internal Alterations\Drawings & Specification\Architects\02_Model\Shipcroft Proposed.dwg , Saved: 13 June 2014 14:43:02, By: Chitty, Steven

Date Plotted: 13 June 2014 14:52:31