

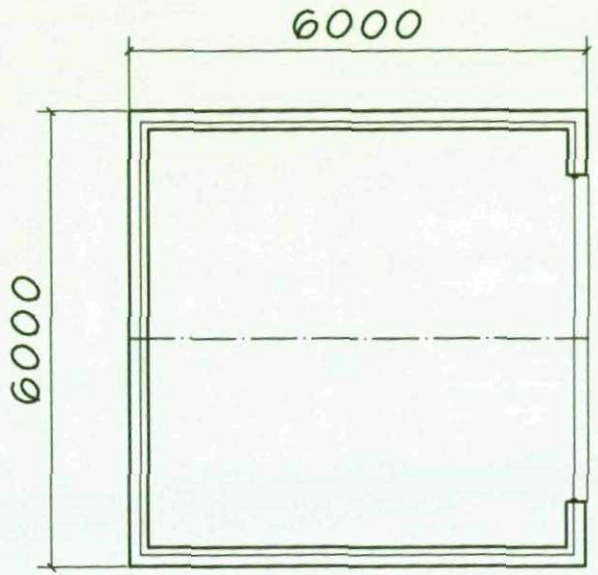


PROPOSED GARAGE
ADJ 39 WEETSHAW CLOSE
SHAFTON
1:100

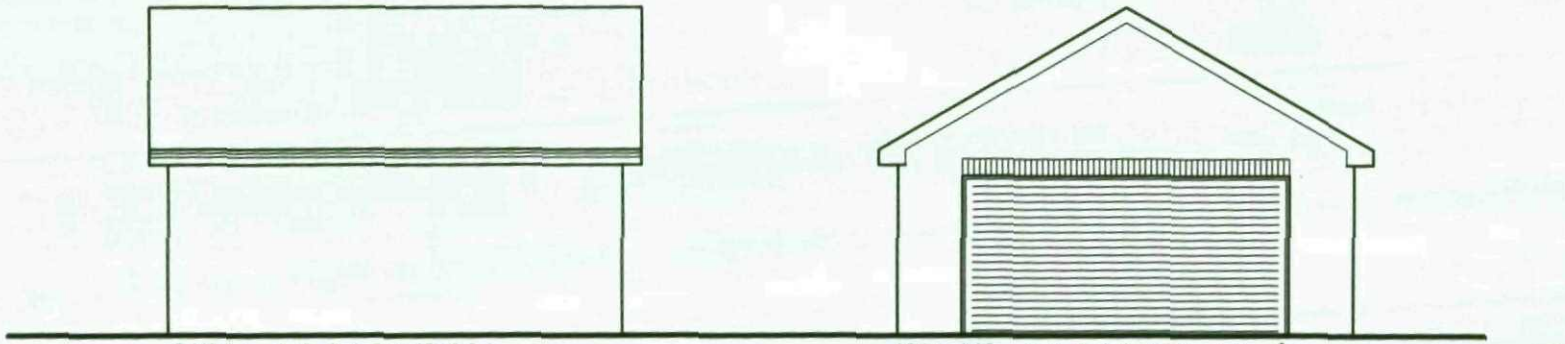

SIDE ELEVATION

REAR ELEVATION (facing dwelling)

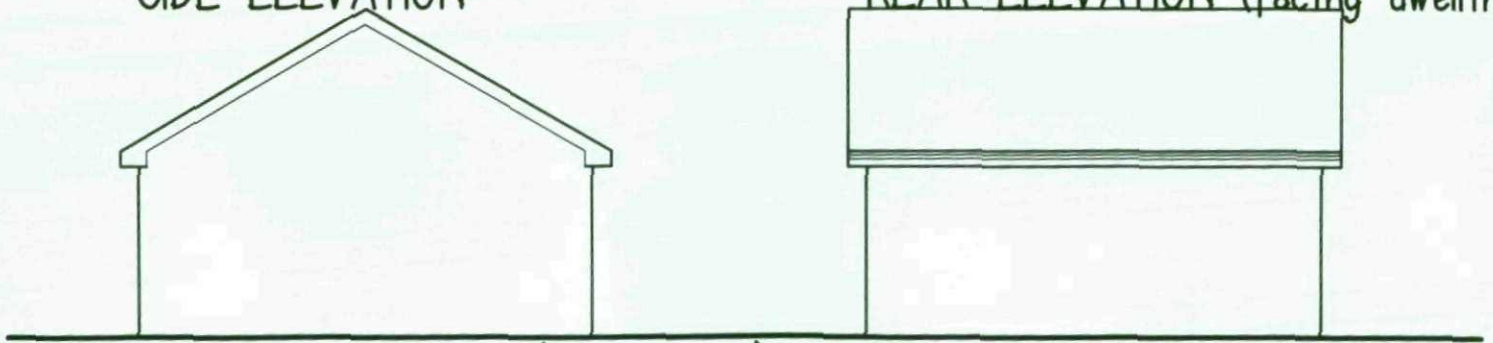

FRONT ELEVATION (facing road)

SIDE ELEVATION