


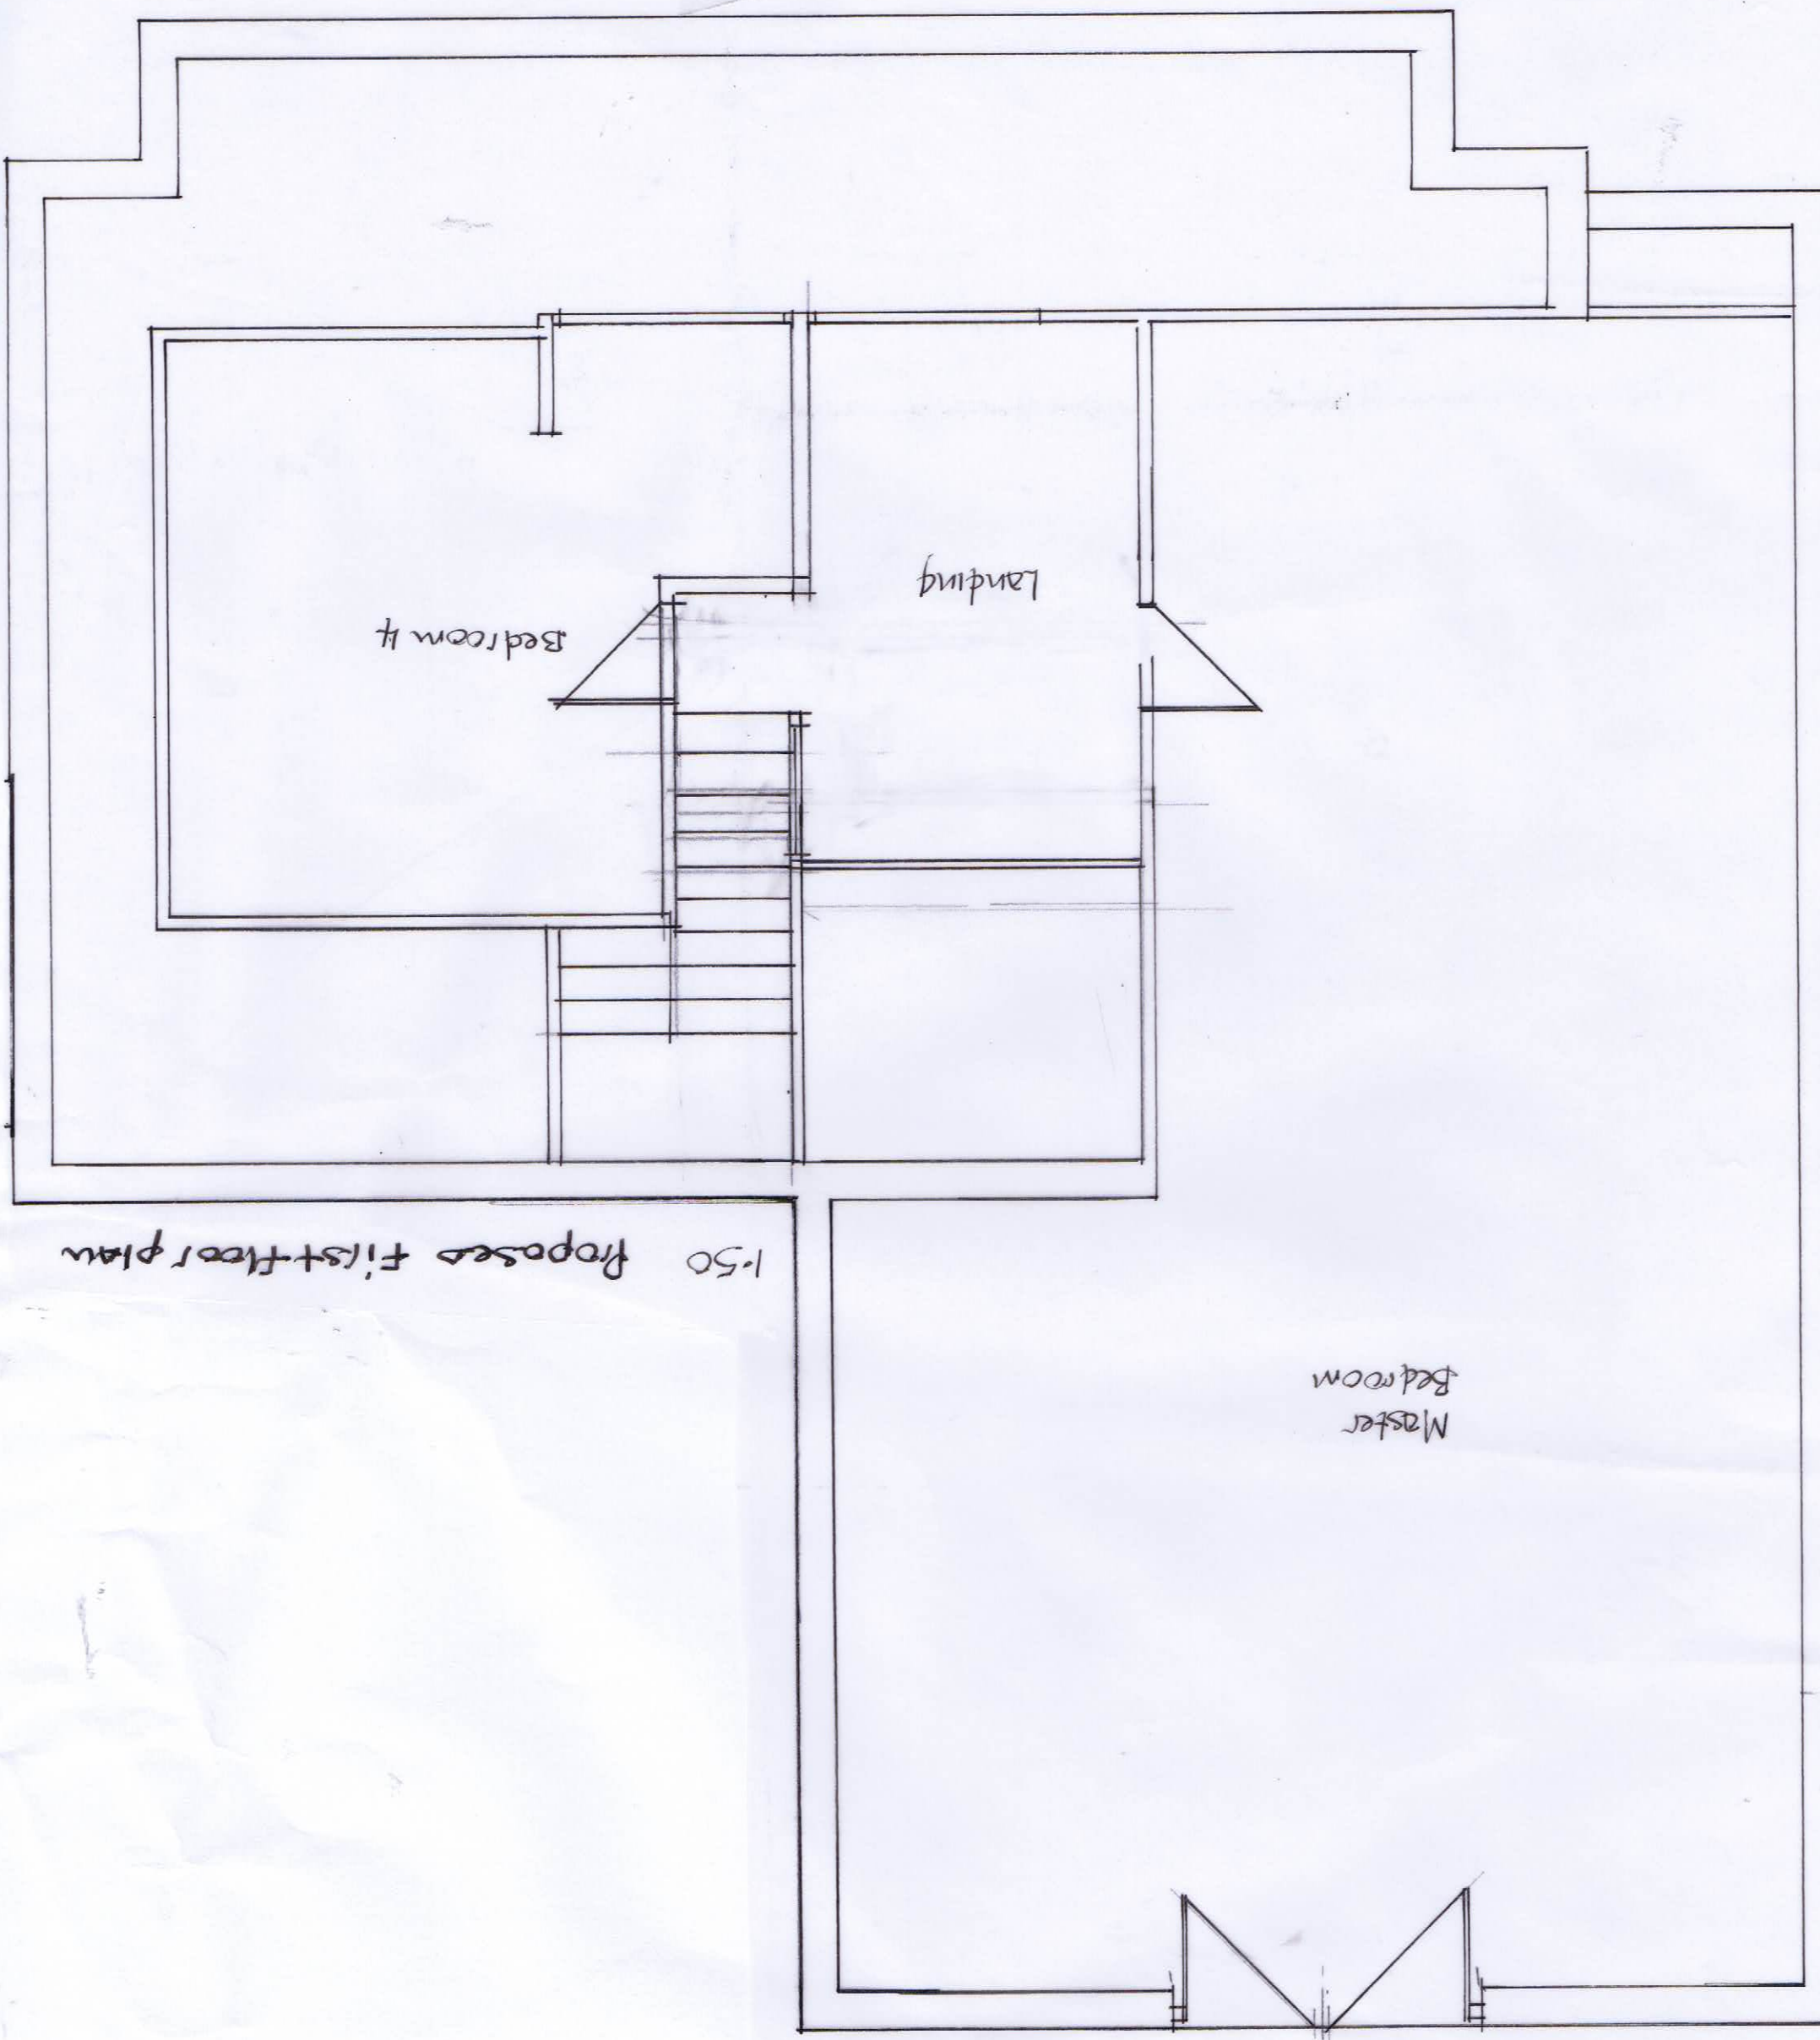

1.50 Proposed first floor plan