
Do not scale from this drawing. All dimensions to be checked on site prior to manufacture and construction. This drawing is the property of Harrison Ince Limited and should not be reproduced without permission.
All discrepancies to be brought to the attention of the architect immediately.
This drawing is to be read in conjunction with the specification / bill of quantities and related drawings.

REVISIONS

-	FIRST ISSUE	20.09.2017	OC

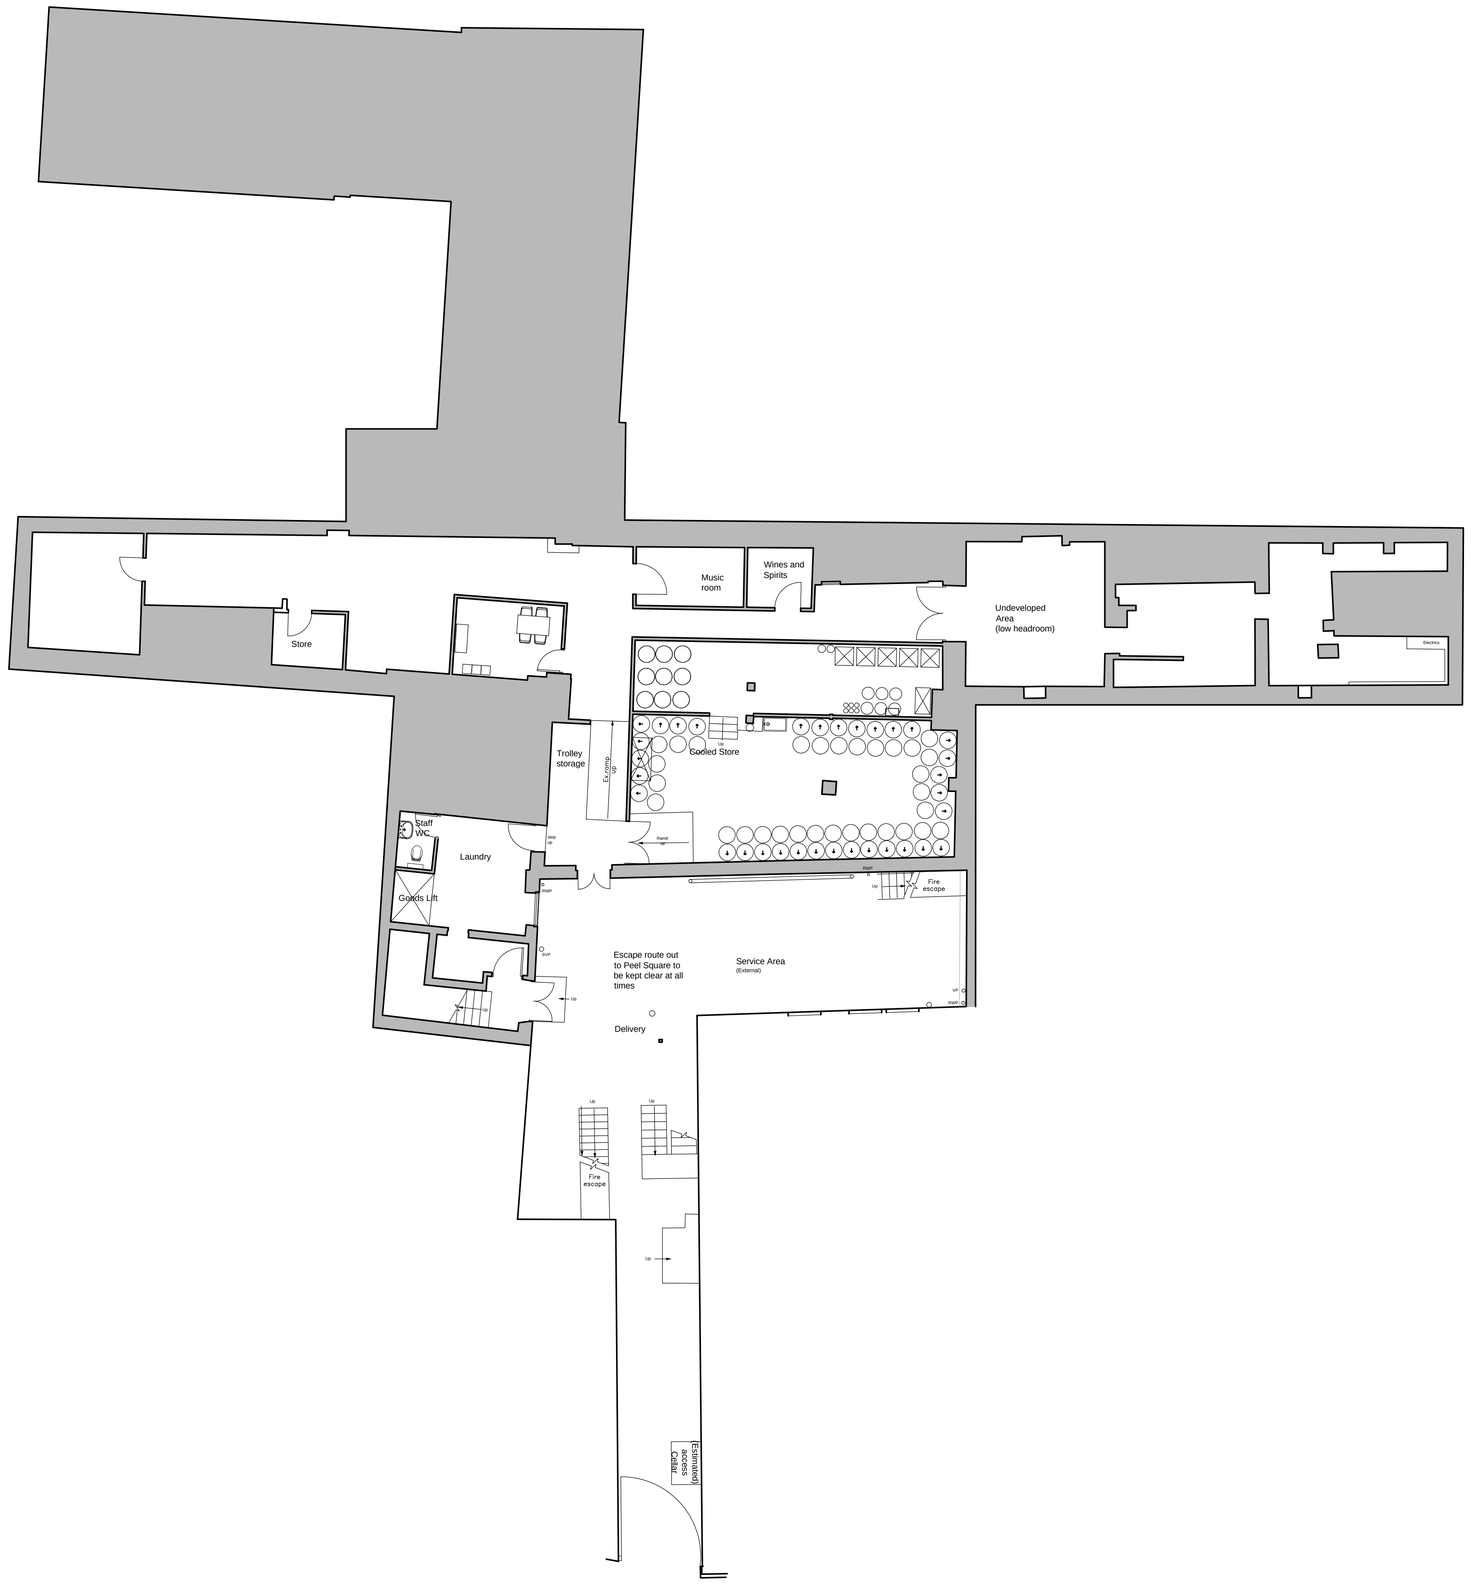

0 1m 5m
500mm 2m 10m

HARRISON INCE
ARCHITECTS INTERIOR DESIGNERS

CLIENT: JD WETHERSPON PLC

PROJECT: THE JOSEPH BRAMAH - 15 MARKET HILL
BARNSLEY, SOUTH YORKSHIRE, S20 2PX

TITLE: EXISTING BASMENT PLAN

DATE	SEPT 2017	SCALE	1:50 @ A1
JOB NO.	PN5279-04	DWG. NO.	AS01
DRAWN	CAD/OC	CHECKED	

SUN HOUSE
2-4 LITTLE PETER STREET
KNOTT MILL
MANCHESTER
M15 4PS
TEL: 0161 236 3650
EMAIL: cad@harrison-ince.co.uk