

Proposed Residential Development at Cote Lane, Thurgoland

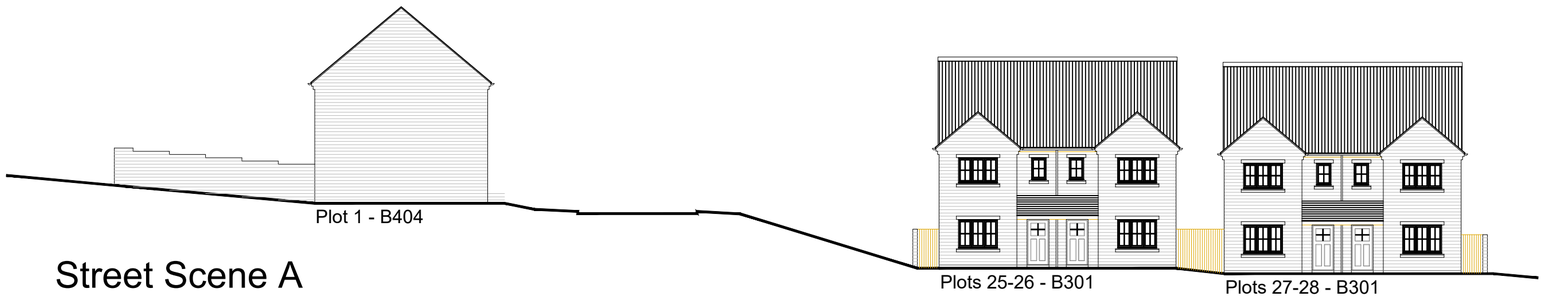

Street Scene A



Street Scene B

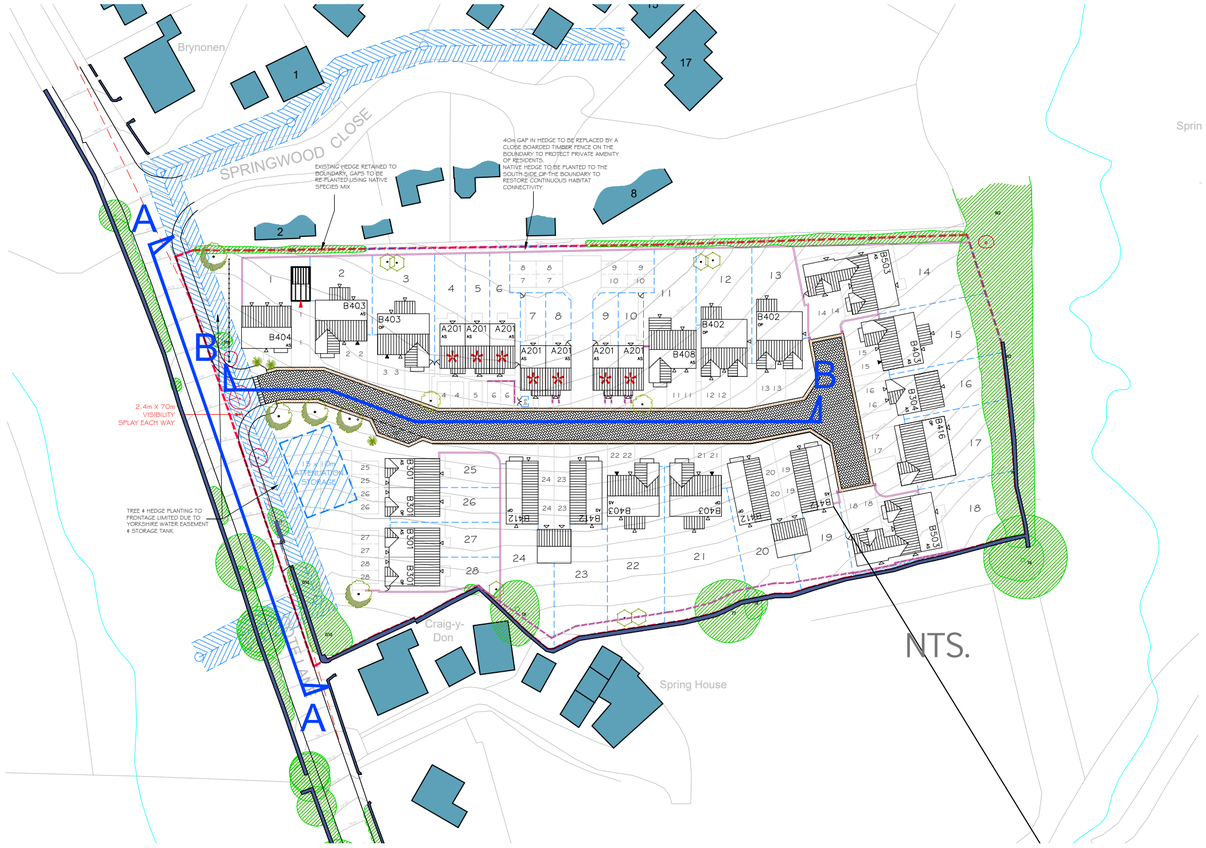

Street Scenes

Rev	By	Note	Date

Berkeley DeVeer

Thorp Arch Grange Walton Road Thorp Arch Wetherby LS23 7BA
T: 01937 543 595 F: 01937 582 333 E: info@berkeleydeveer.co.uk

PROJECT Cote Lane, Thurgoland

TITLE Street Scenes

DATE Feb 2019 SCALE 1:500@A2

DWG. NO 03 REVISION -

DRAWN CHECKED

DO NOT SCALE FROM DRAWINGS. ANY DISCREPANCIES TO BE NOTIFIED TO THE ARCHITECTS. COPYRIGHT RESERVED