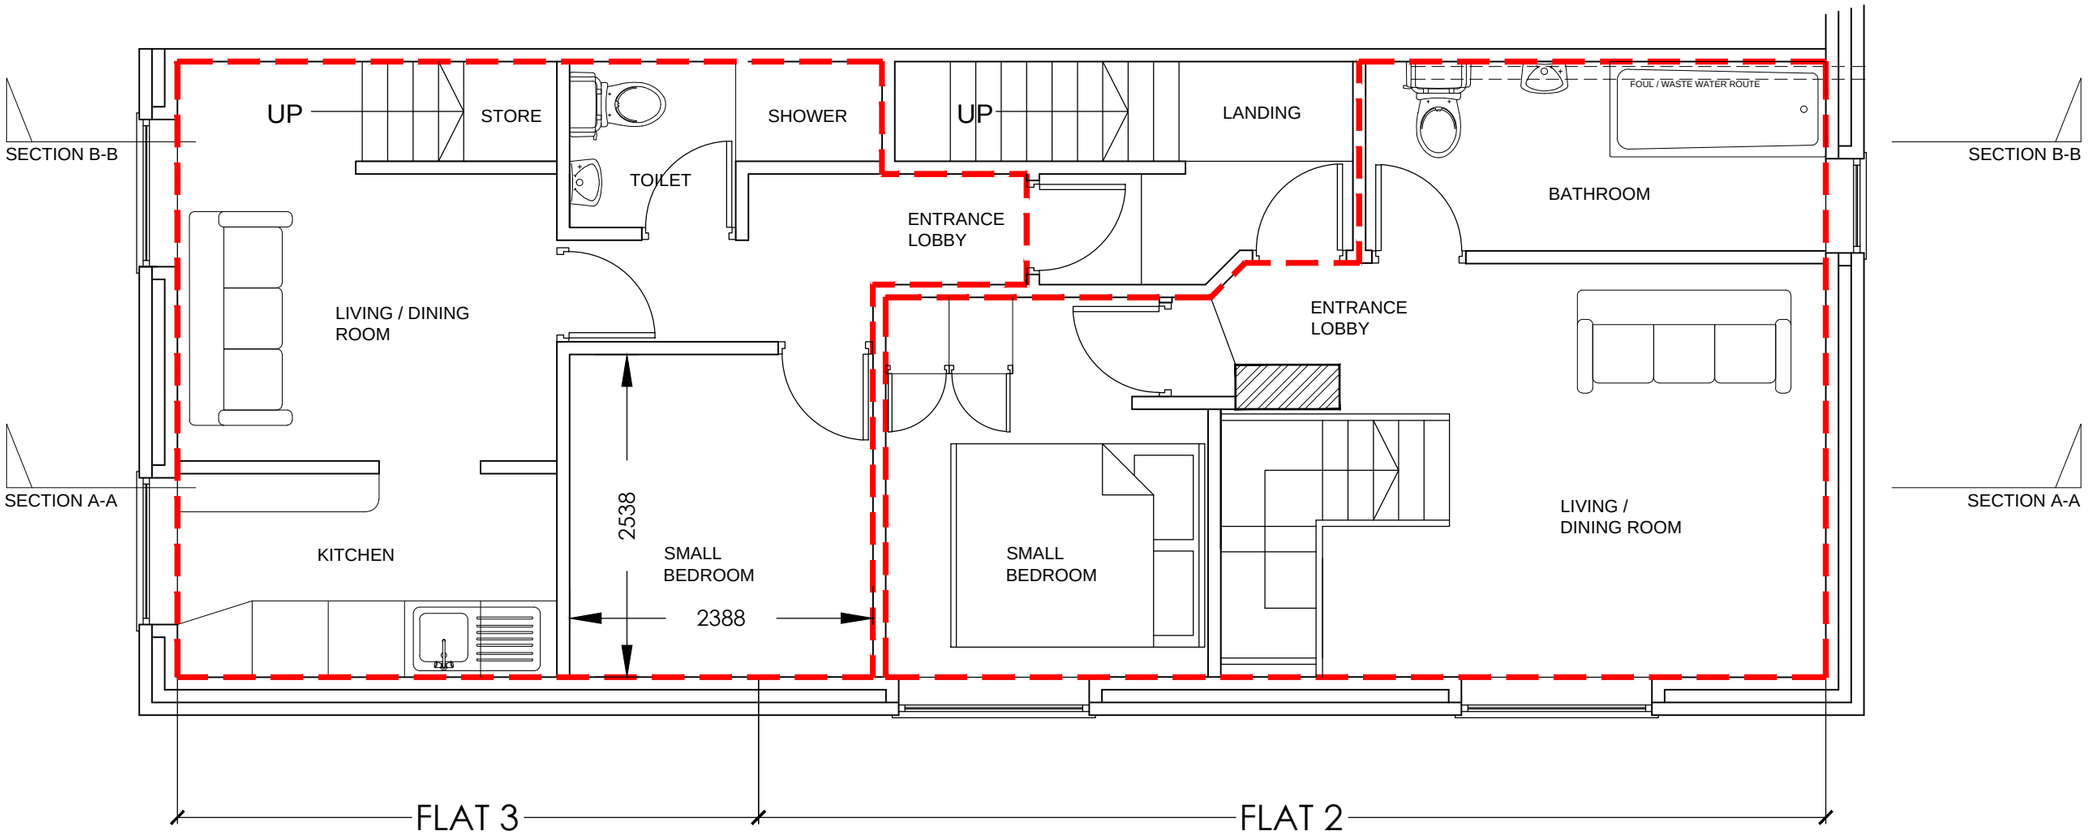


Plan as Proposed

Rev A - plan updated to form 2 apartments ARN 14/03/17

PROPOSED EXTENSION

Mr Jamie Attwood
164 Midland Road,
Royston, Barnsley
S71 4PX

Drawing Title

PROPOSED FIRST PLAN

Scale 1:50 @ A3	Date		
Drawn by ARN		Revision	A
Drawing no. 2016-01-08			