


Location Plan Race Street


Document No. BY 101 A4 01

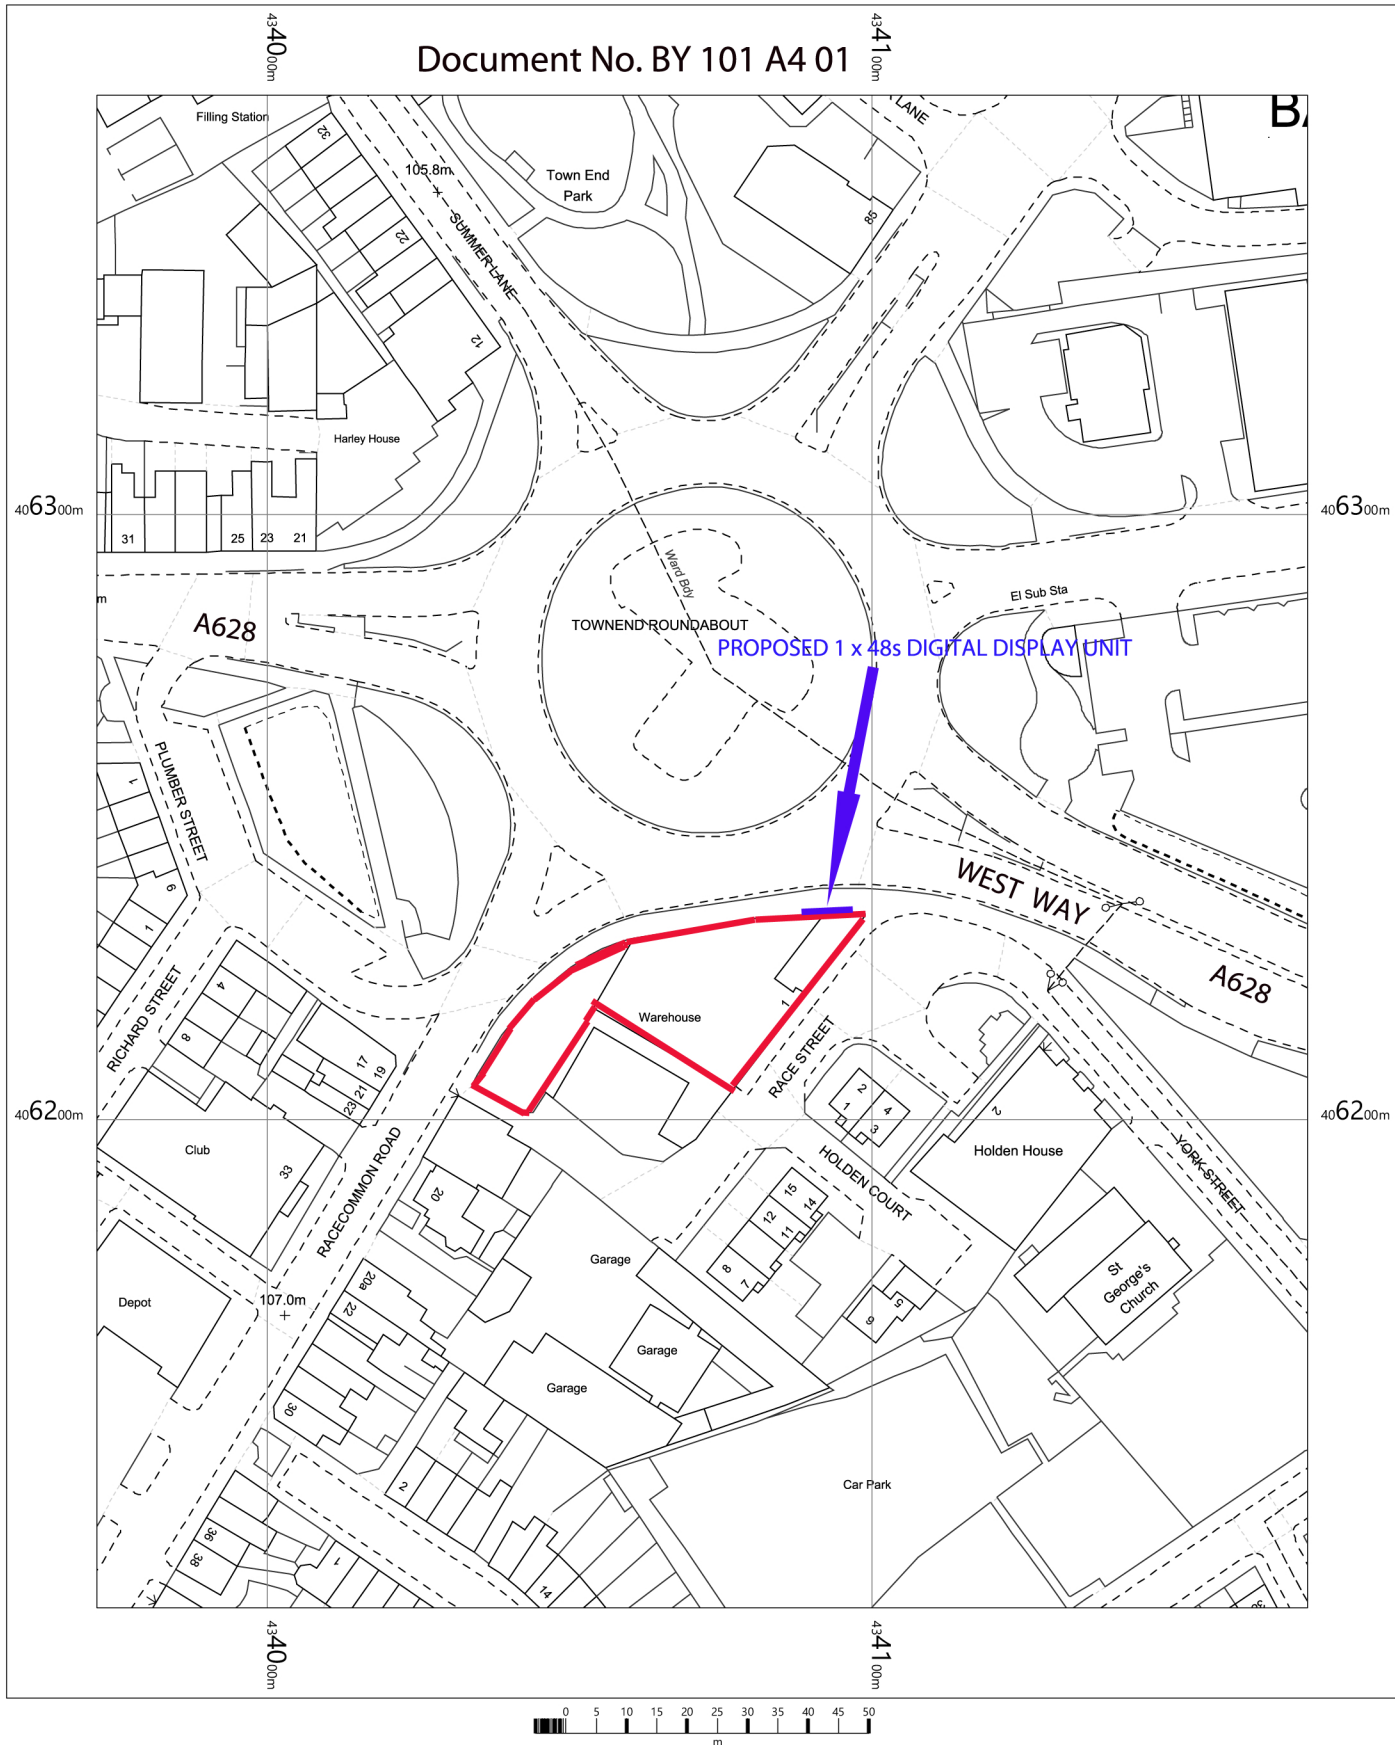

OS MasterMap 1250/2500/10000 scale
Monday, February 24, 2020, ID: BW1-00862856
maps.blackwell.co.uk

1:1250 scale print at A4, Centre: 434072 E, 406244 N

©Crown Copyright Ordnance Survey. Licence no. 100041041

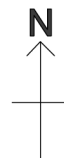

BLACKWELL'S
MAPPING SERVICES
PERSONAL & PROFESSIONAL MAPPING
www.blackwellmapping.co.uk

TEL: 0800 151 2612
maps@blackwell.co.uk