
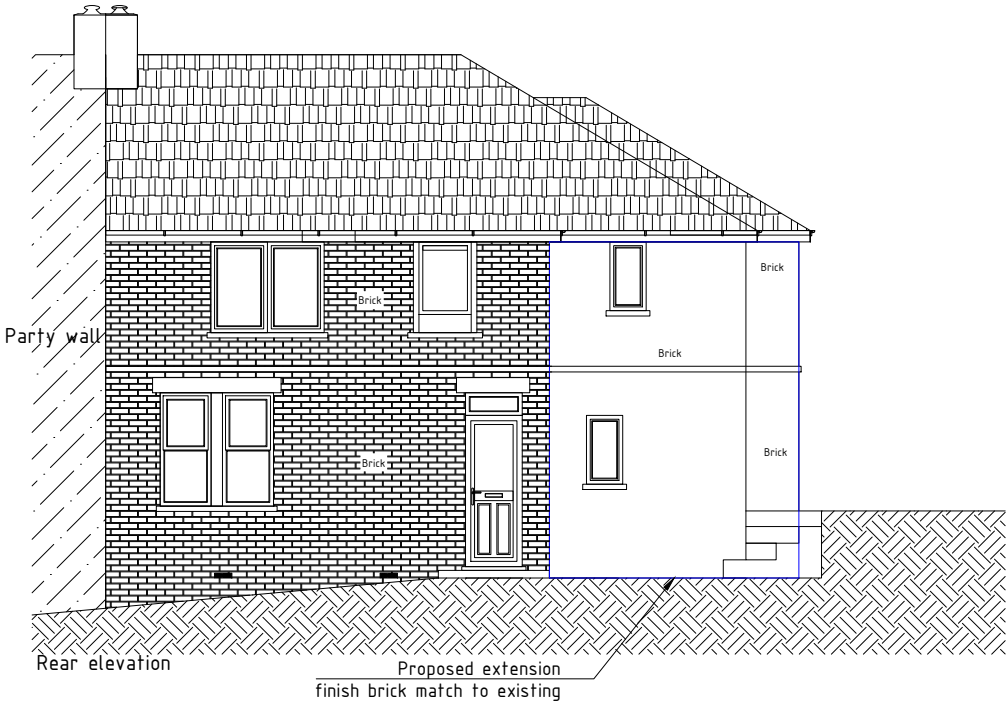
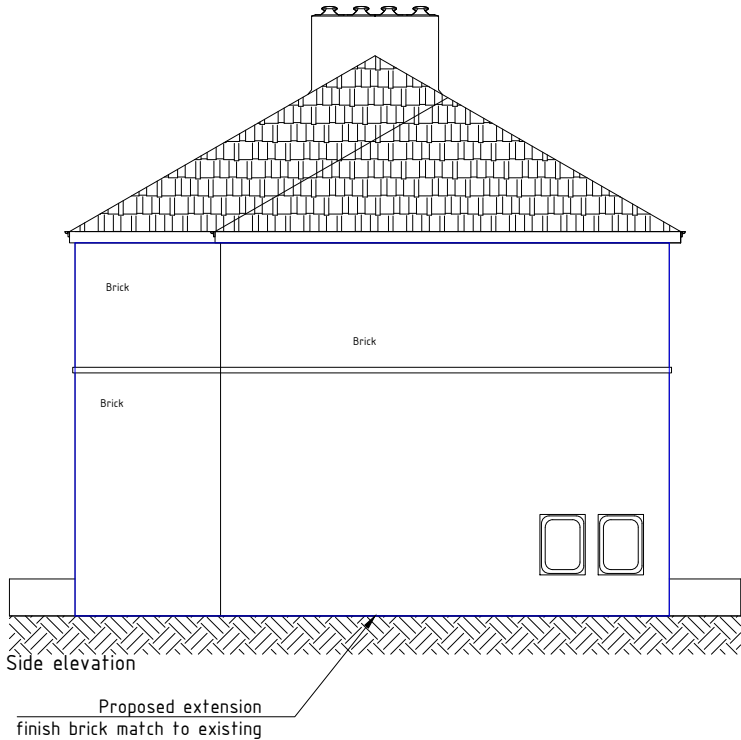


PROPOSED ELEVATION PLAN
18 Holgate Mount, Worsbrough, Barnsley S70 6SR
SCALE 1:100 @ A3

PrEL

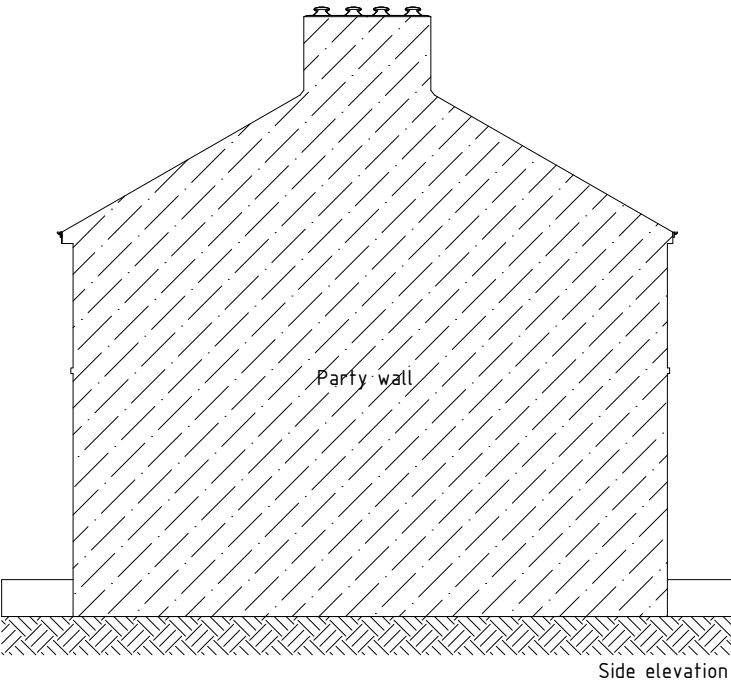

All dimensions checked on site by contractor

Notes:

THIS DRAWING IS TO BE CHECKED & VERIFIED BY THE CONTRACTOR PRIOR TO WORK COMMENCING ON SITE & ANY DISCREPANCY OR QUERY SHALL BE IMMEDIATELY REPORTED & RESOLVED BEFORE PROCEEDING WITH CONSTRUCTION.

DRAWING DESCRIPTION: PROPOSED ELEVATION PLAN

SITE: 18 Holgate Mount, Worsbrough, Barnsley S70 6SR

CLIENT: Miss Gabriela Stanculescu

DATE: 27/05/2022 DWG NO: 18_HLM_Prel_06_22
SCALE: 1:100 (as noted @A3) DRAW: T.Zadrozny

This design remains copyright to Tomasz Zadrozny. Changes should be queried with the designer. Please check you are working off the most recent version of the plan. It is the responsibility of the crew members to ensure they are installing this rig to the appropriate safety standards. The designer is not responsible for this rig being installed incorrectly or unsafely. It is strongly recommended to verify all measurements on site. This drawing has been produced for Planning purposes only and should not be used for any other purpose. This drawings may be subject to amendments whilst seeking approvals from Local Authority. Work undertaken prior to consent is done so at client risk. Any surveyed information incorporated within this drawings cannot be guaranteed as accurate unless confirmed by fixed dimension check.



WWW.TOMPLAN.CO.UK
ARCHITECT DRAWING SERVICE