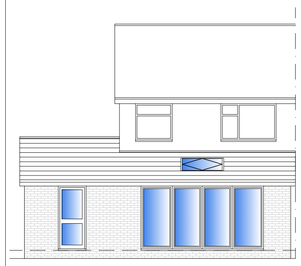

**PROPOSED REAR ELEVATION**
SCALE 1:100

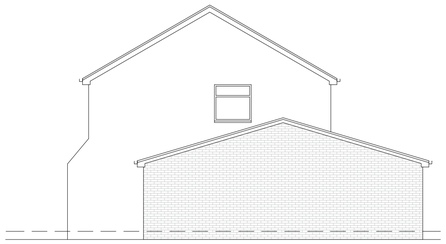

**PROPOSED SIDE ELEVATION**
SCALE 1:100

**PROPOSED FRONT ELEVATION**
SCALE 1:100

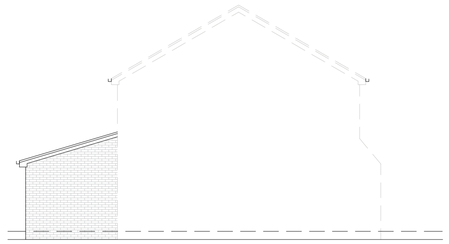

**PROPOSED SIDE ELEVATION**
SCALE 1:100

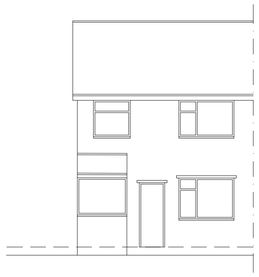

**EXISTING REAR ELEVATION**
SCALE 1:100

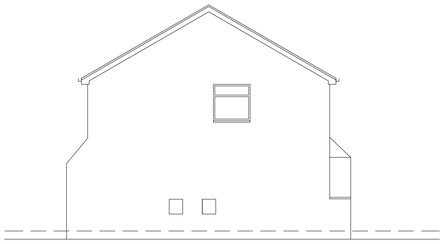

**EXISTING SIDE ELEVATION**
SCALE 1:100

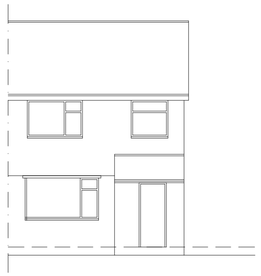

**EXISTING FRONT ELEVATION**
SCALE 1:100

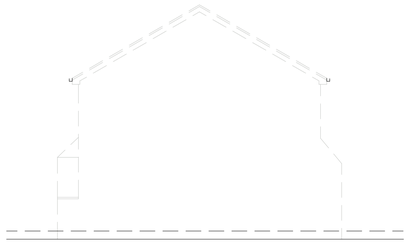

**EXISTING SIDE ELEVATION**
SCALE 1:100

**LOCATION PLAN**
SCALE 1:1250

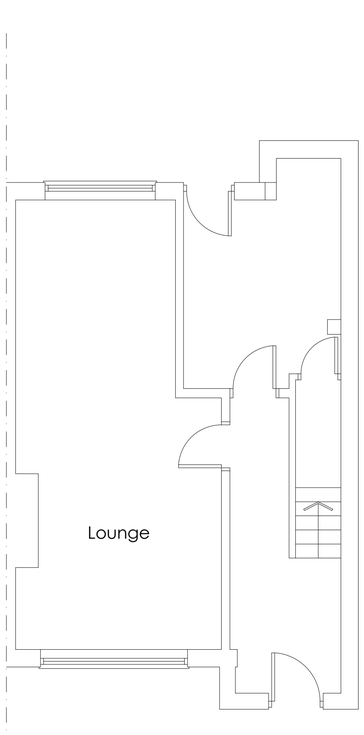


**EXISTING GROUND FLOOR PLAN**
SCALE 1:50

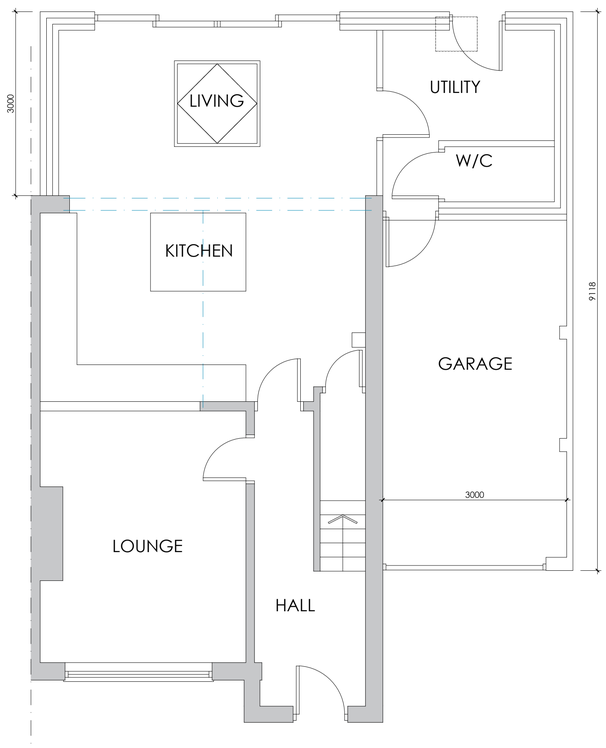


**PROPOSED GROUND FLOOR PLAN**
SCALE 1:50

**BLOCK PLAN**
SCALE 1:500

White Agus PARTNERSHIP
ARCHITECTURAL SERVICES
OFFICE ONE,
34 VICTORIA ROAD,
BARNSLEY,
S70 2BU
Phone: 01226 208482
Email: info@whiteaguspartnership.co.uk
Web: www.whiteaguspartnership.co.uk

| Project. | Client. |
|---|---|
| PROPOSED EXTENSION AT<br>84 LIVINGSTONE CRESCENT, M.B<br>BARNSLEY, S71 2DL | MR A. SELBY |

| Drawing Title. | Date. | Scale. |
|---|---|---|
| PLANS & ELEVATIONS | NOVEMBER 2019 | 1:50 @ A1 |

| Ref. | Dwg. No. | Rev. |
|---|---|---|
| 19-128 | 01 | A |

| Date | Suffix | Description | Date | Suffix | Description |
|---|---|---|---|---|---|
| 13/12/2019 | A | REVISED FOR PLANNING | | | |