
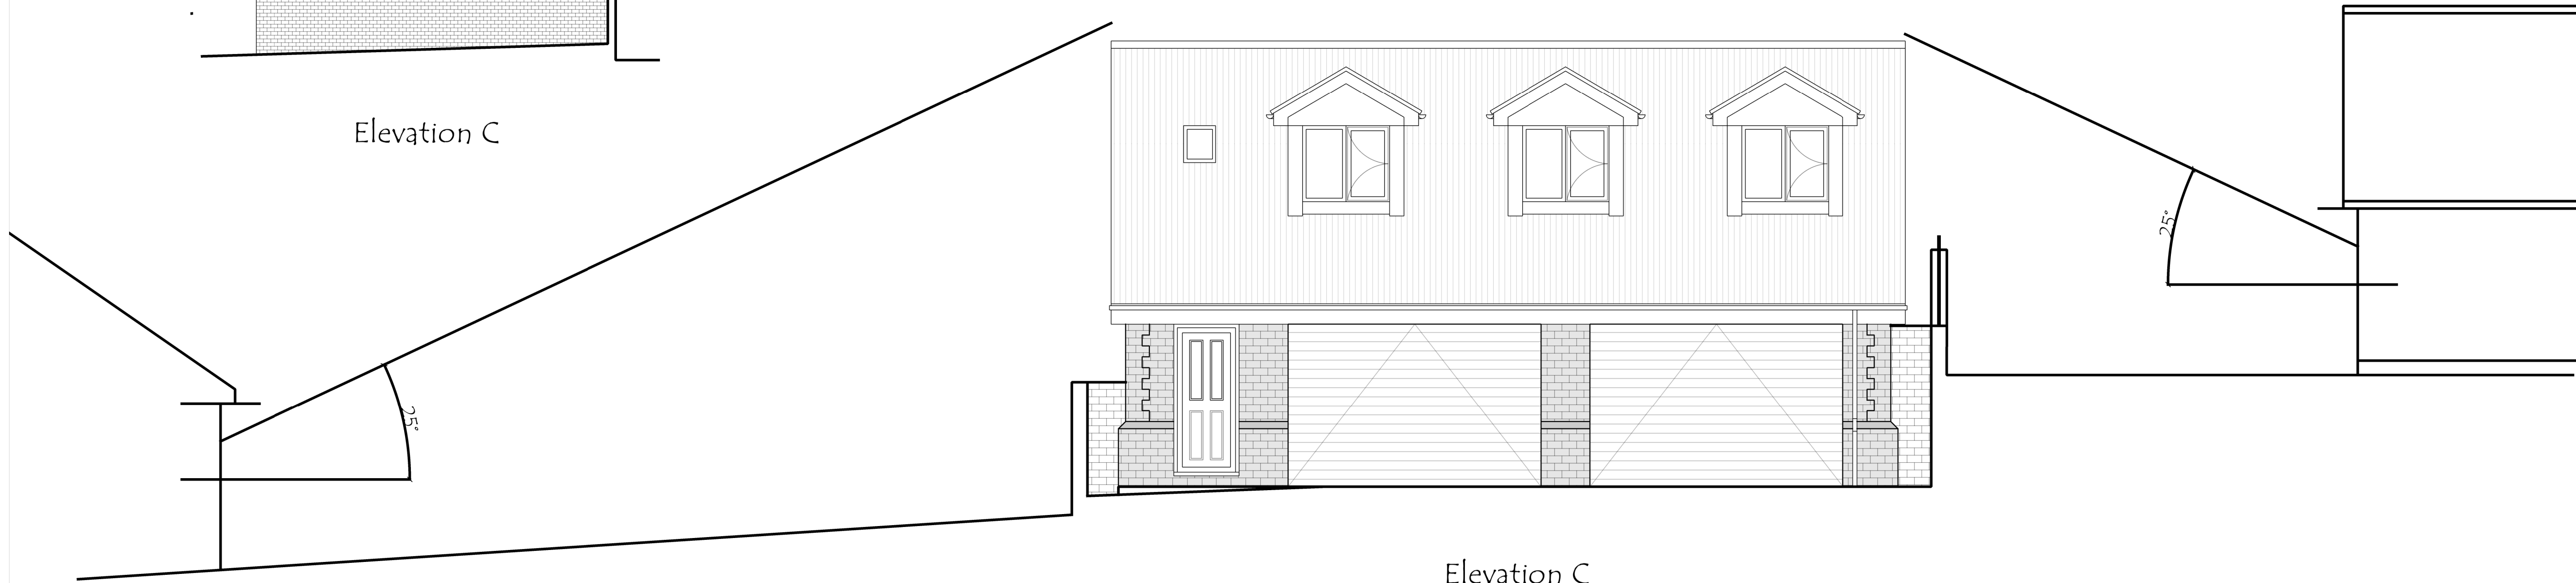
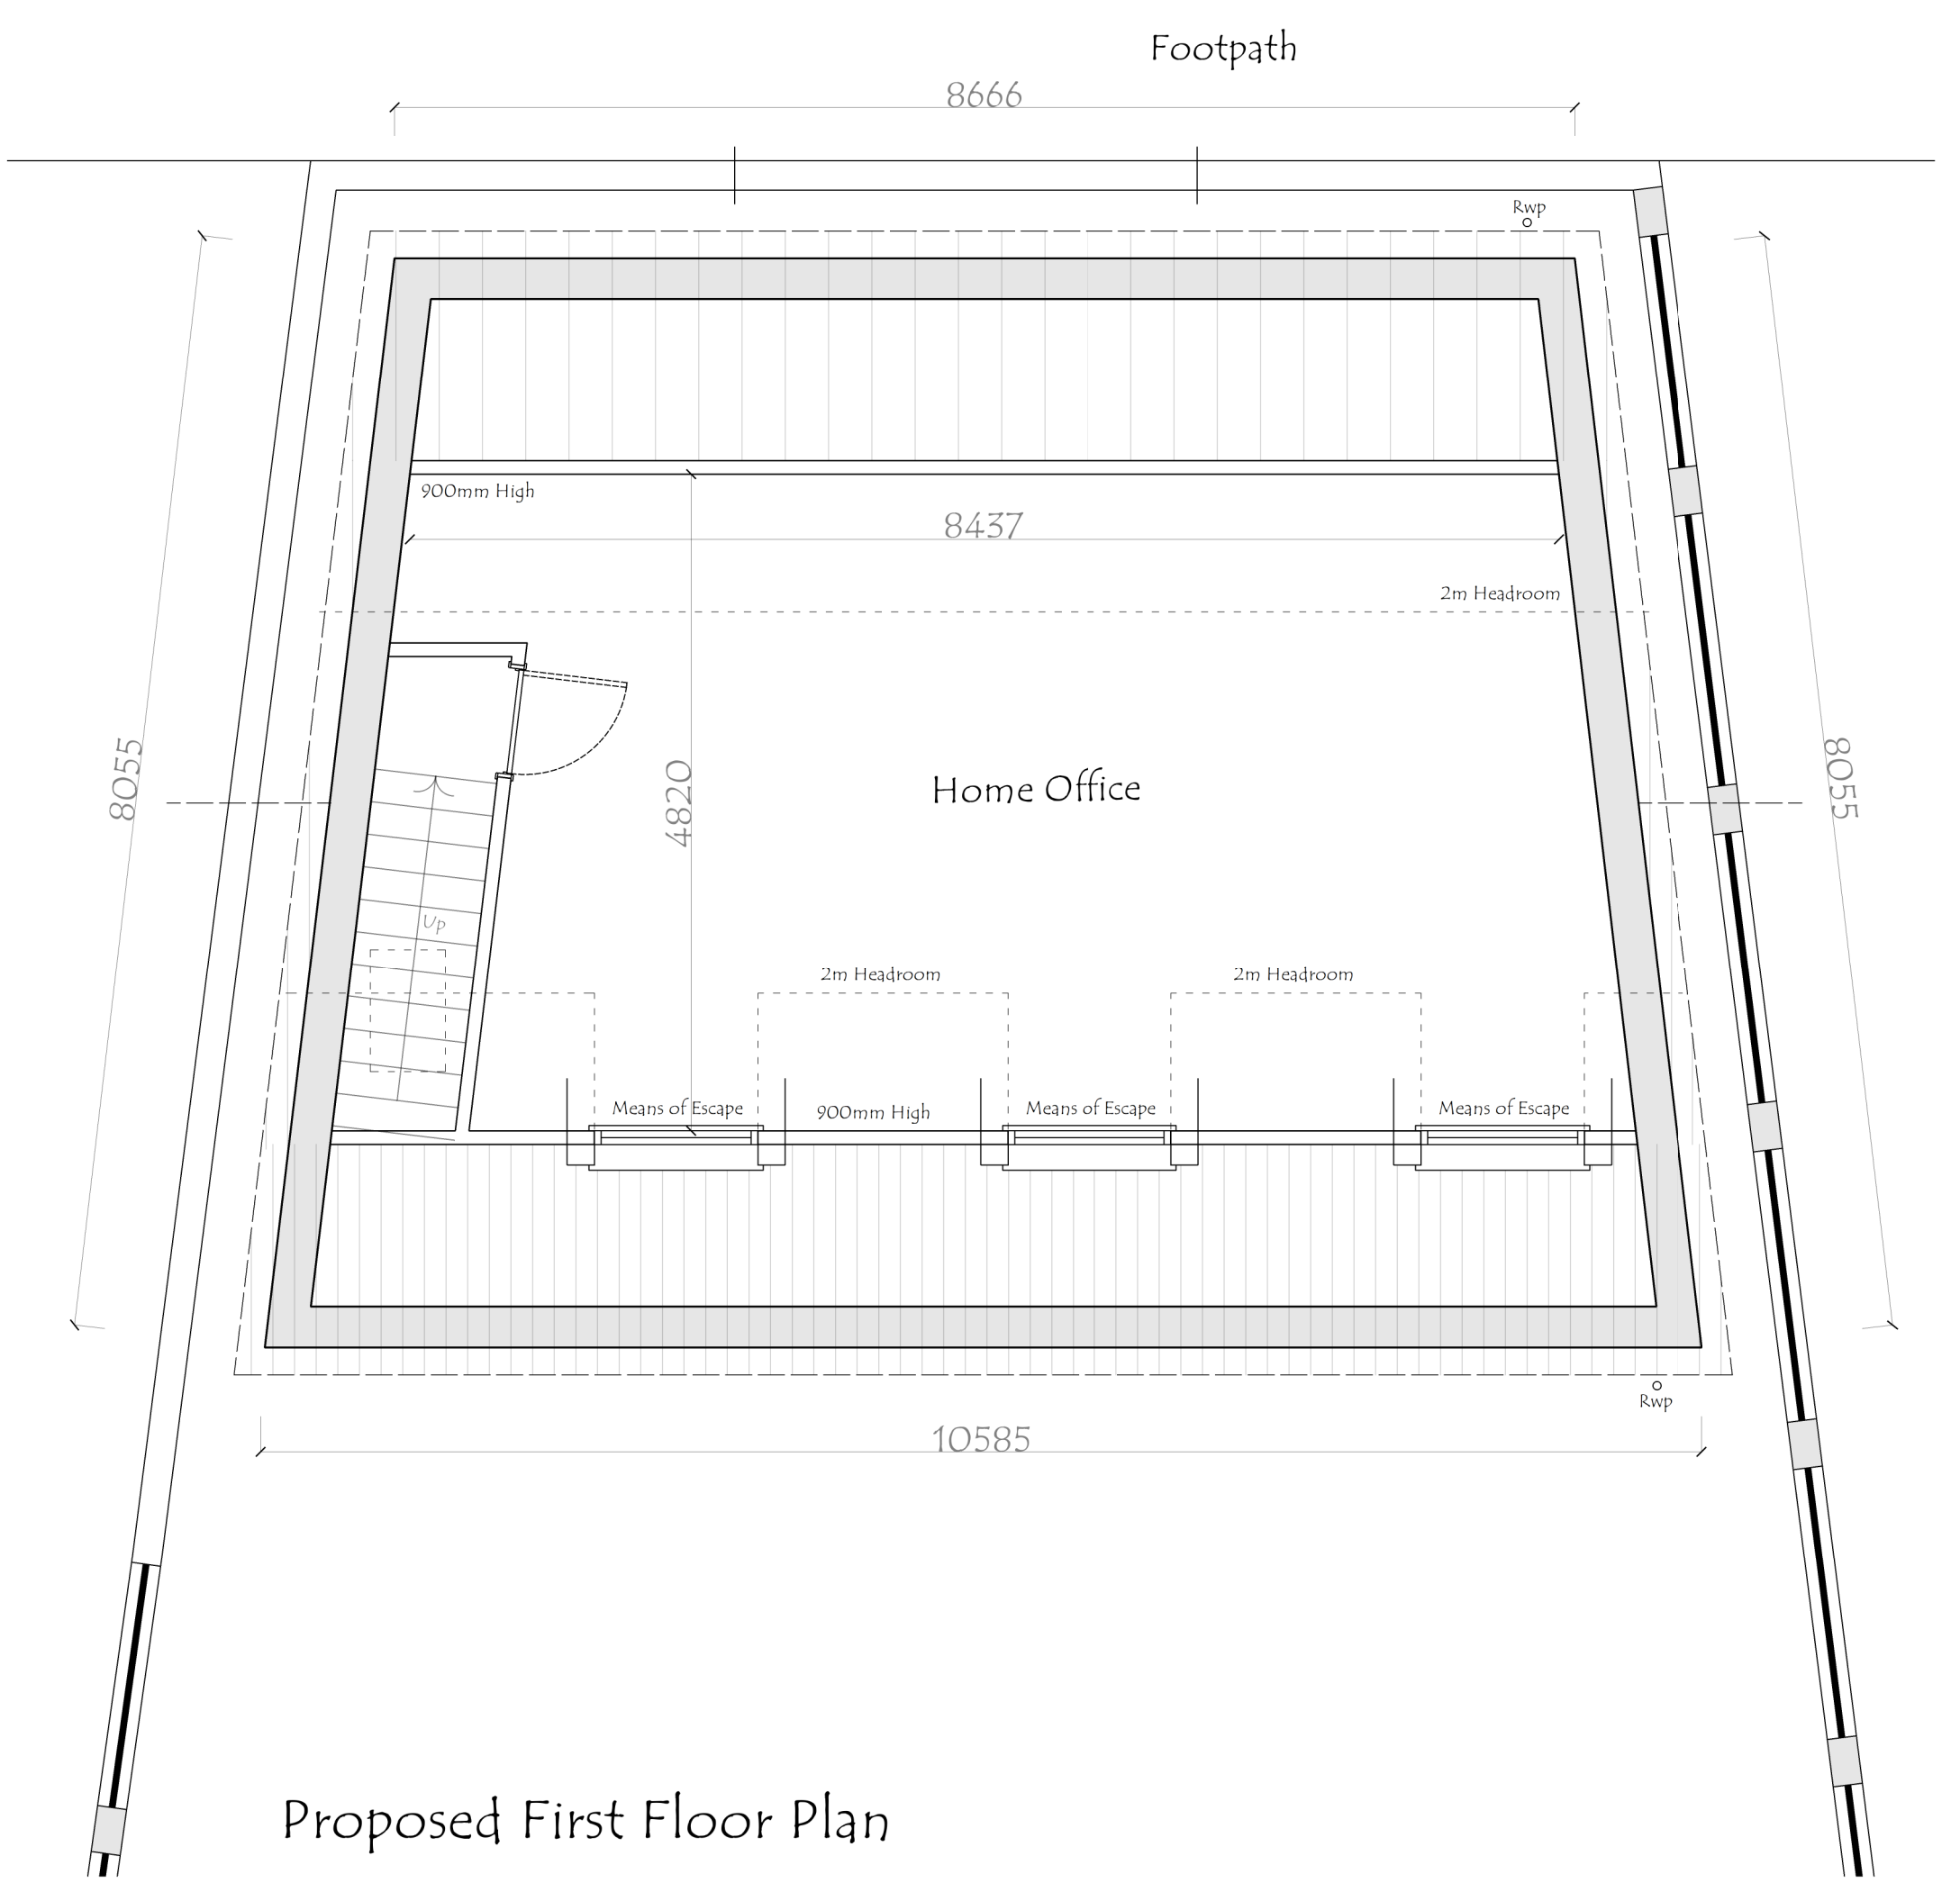
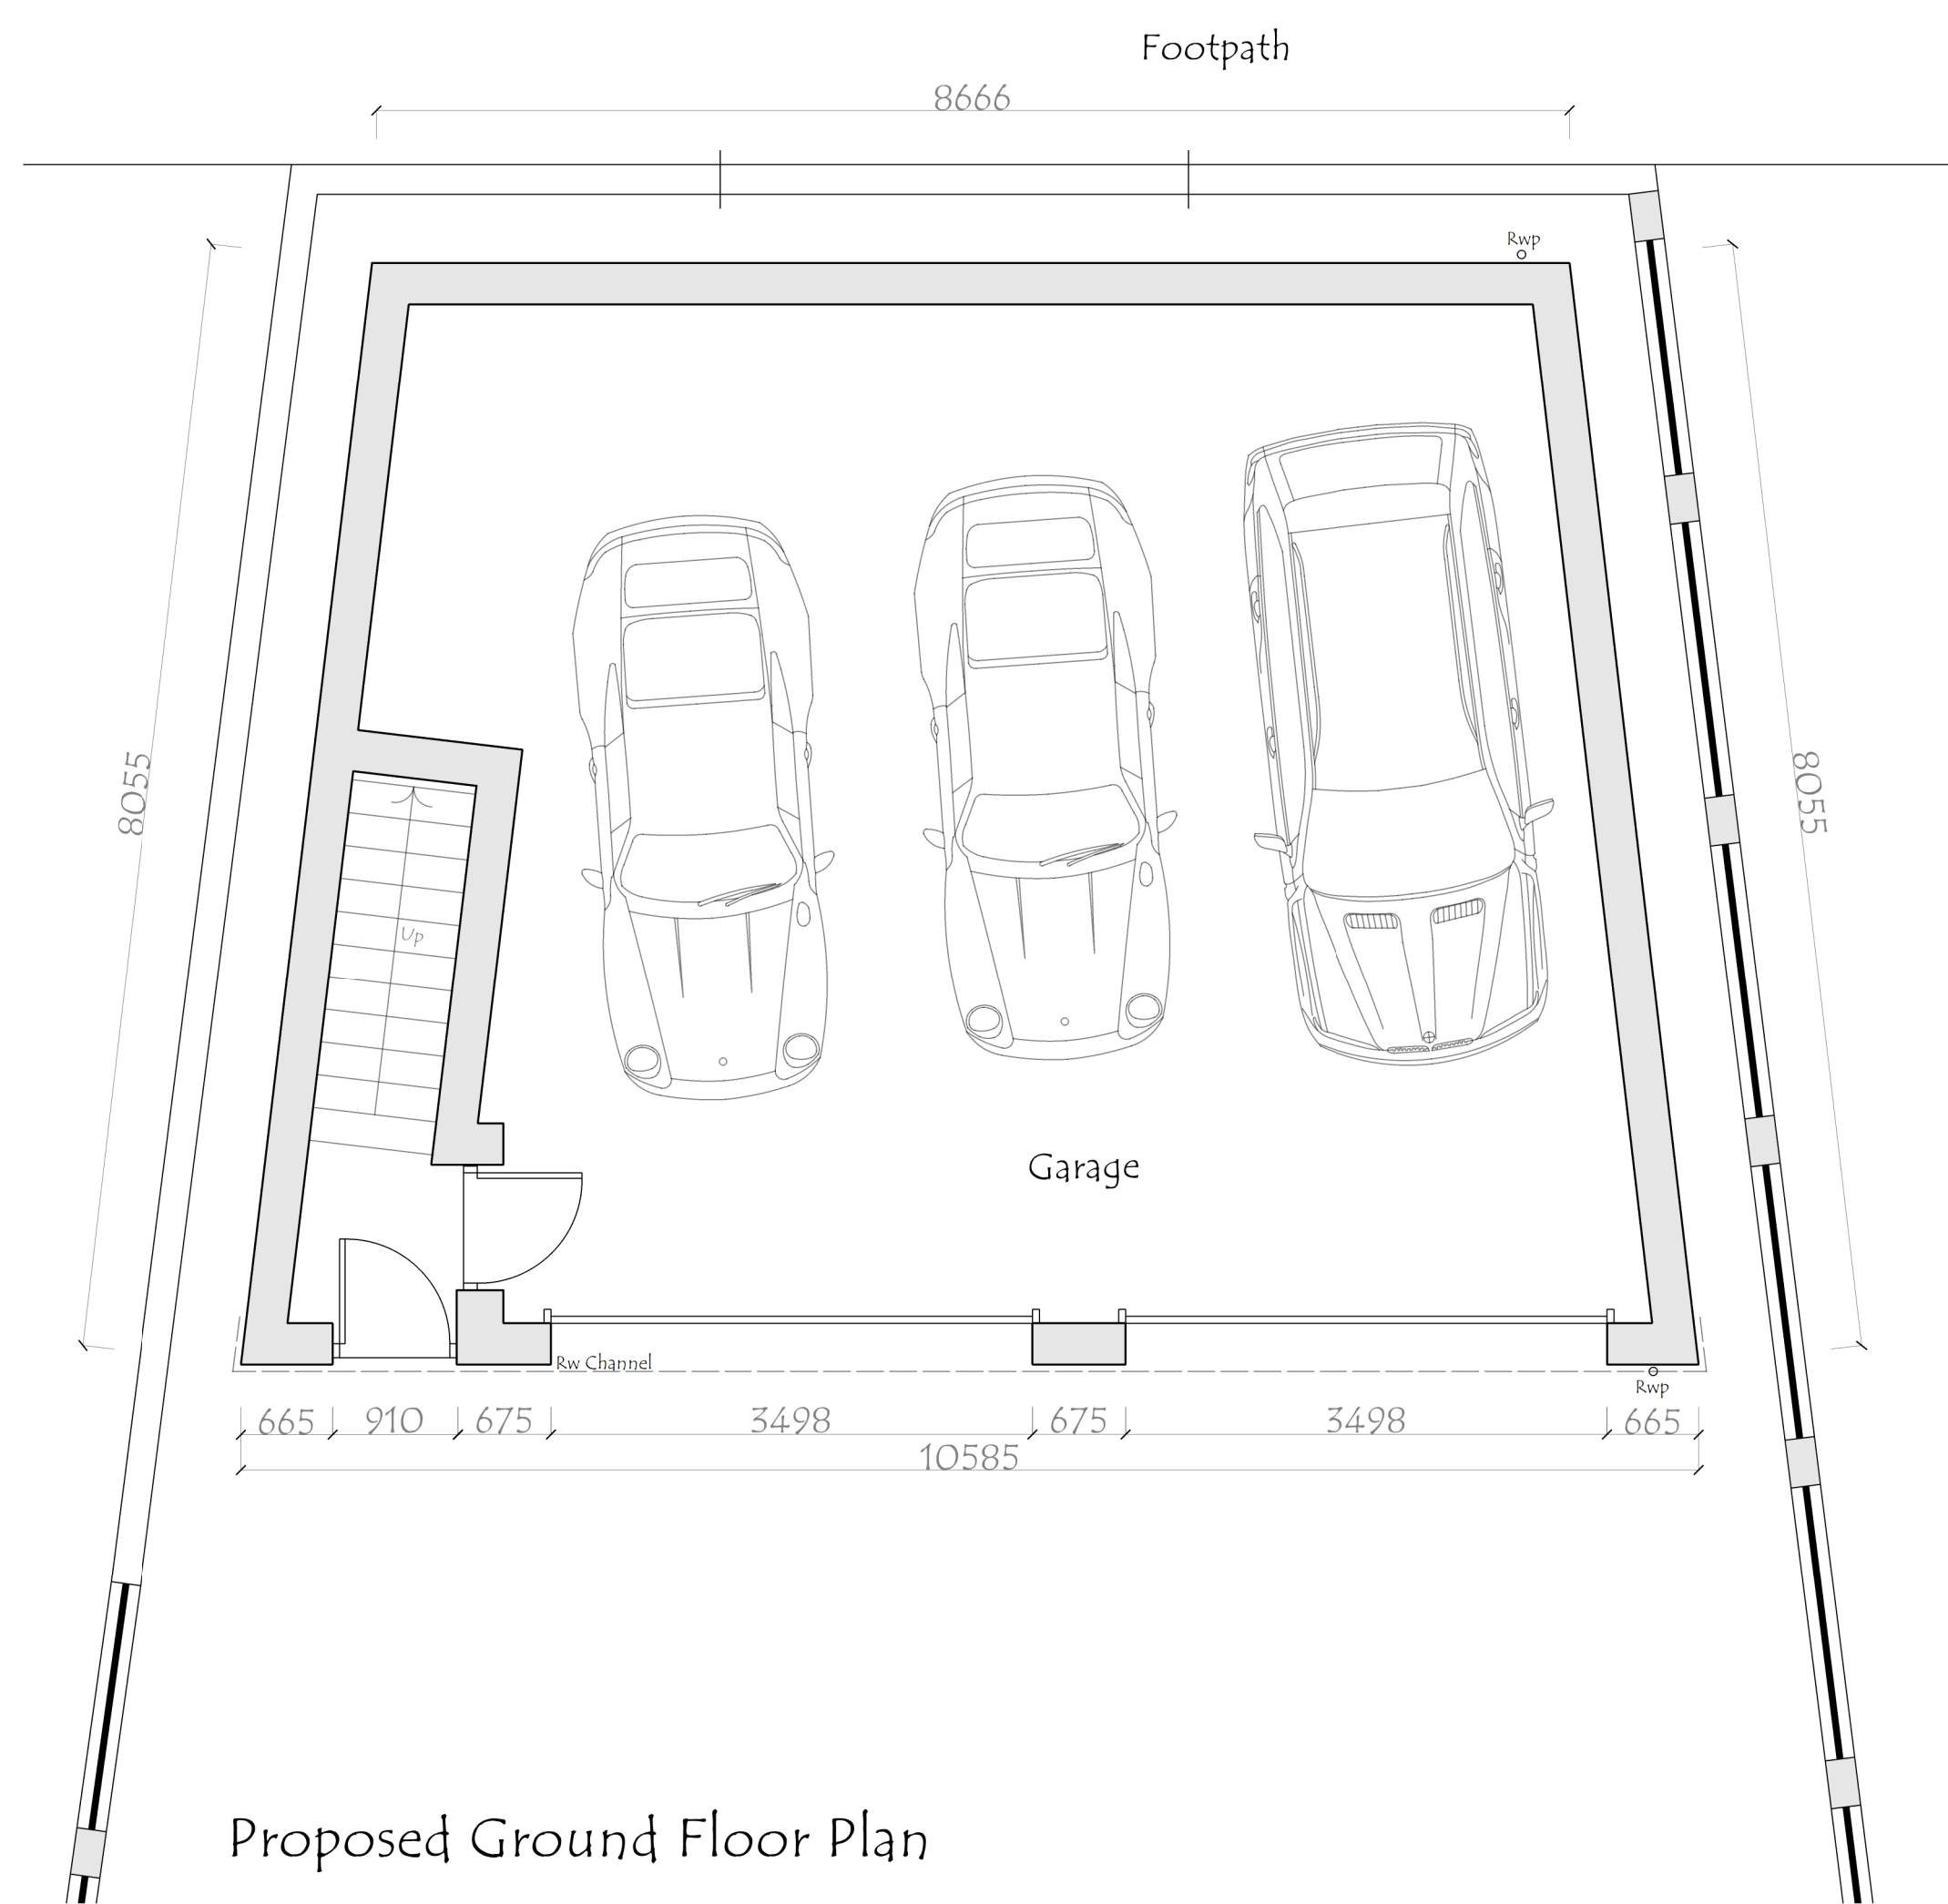
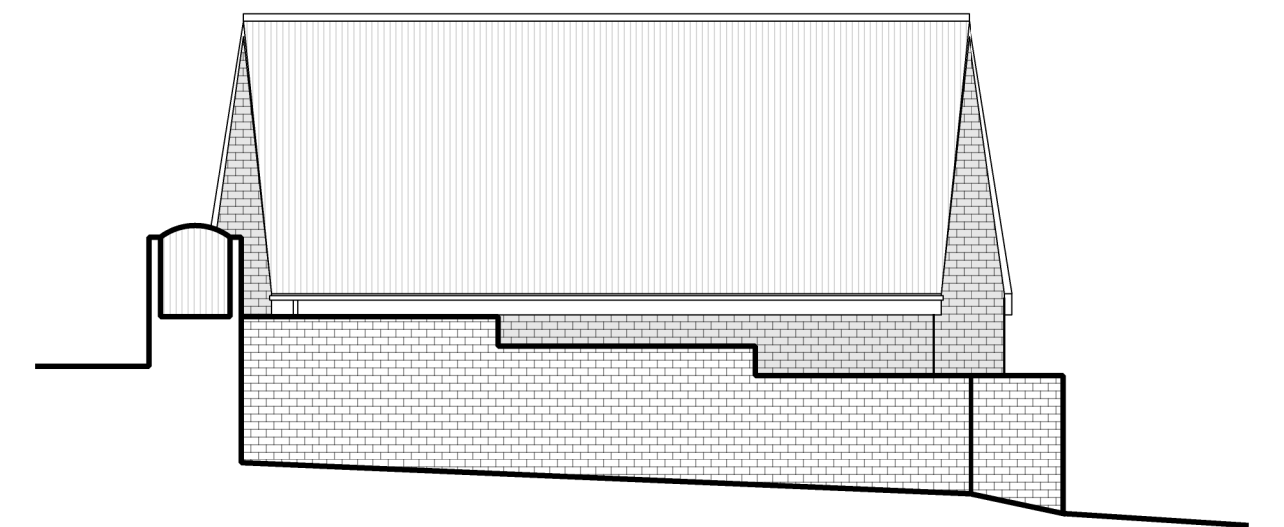
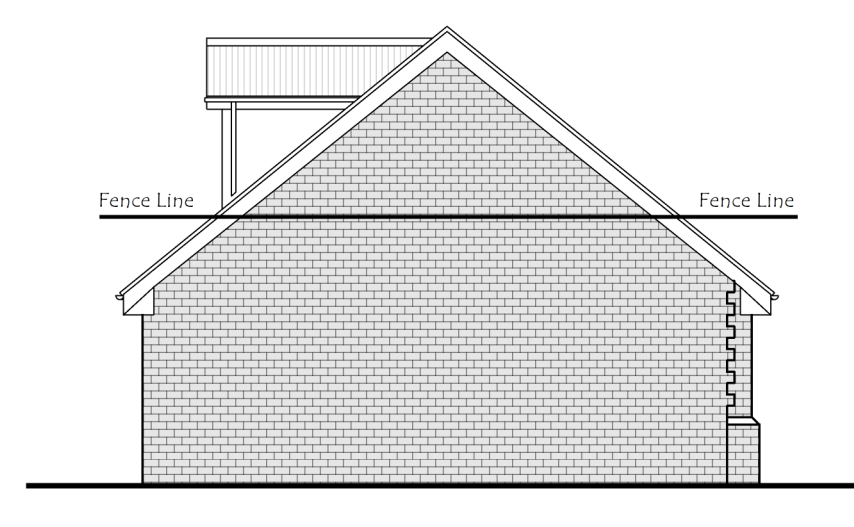
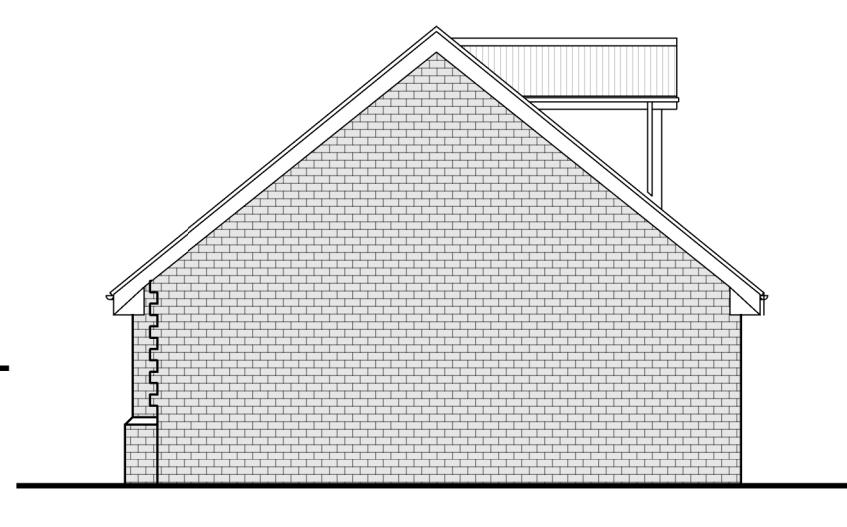
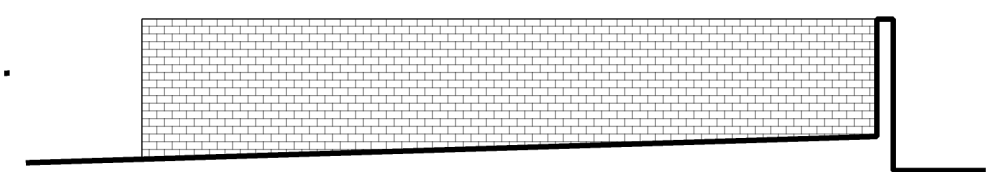
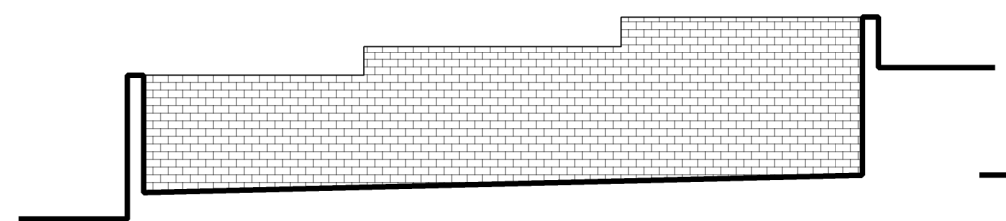
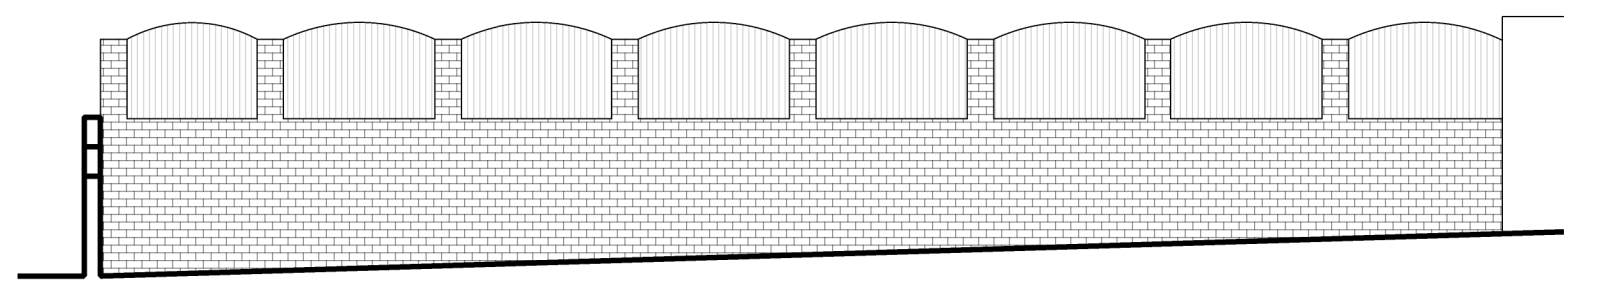


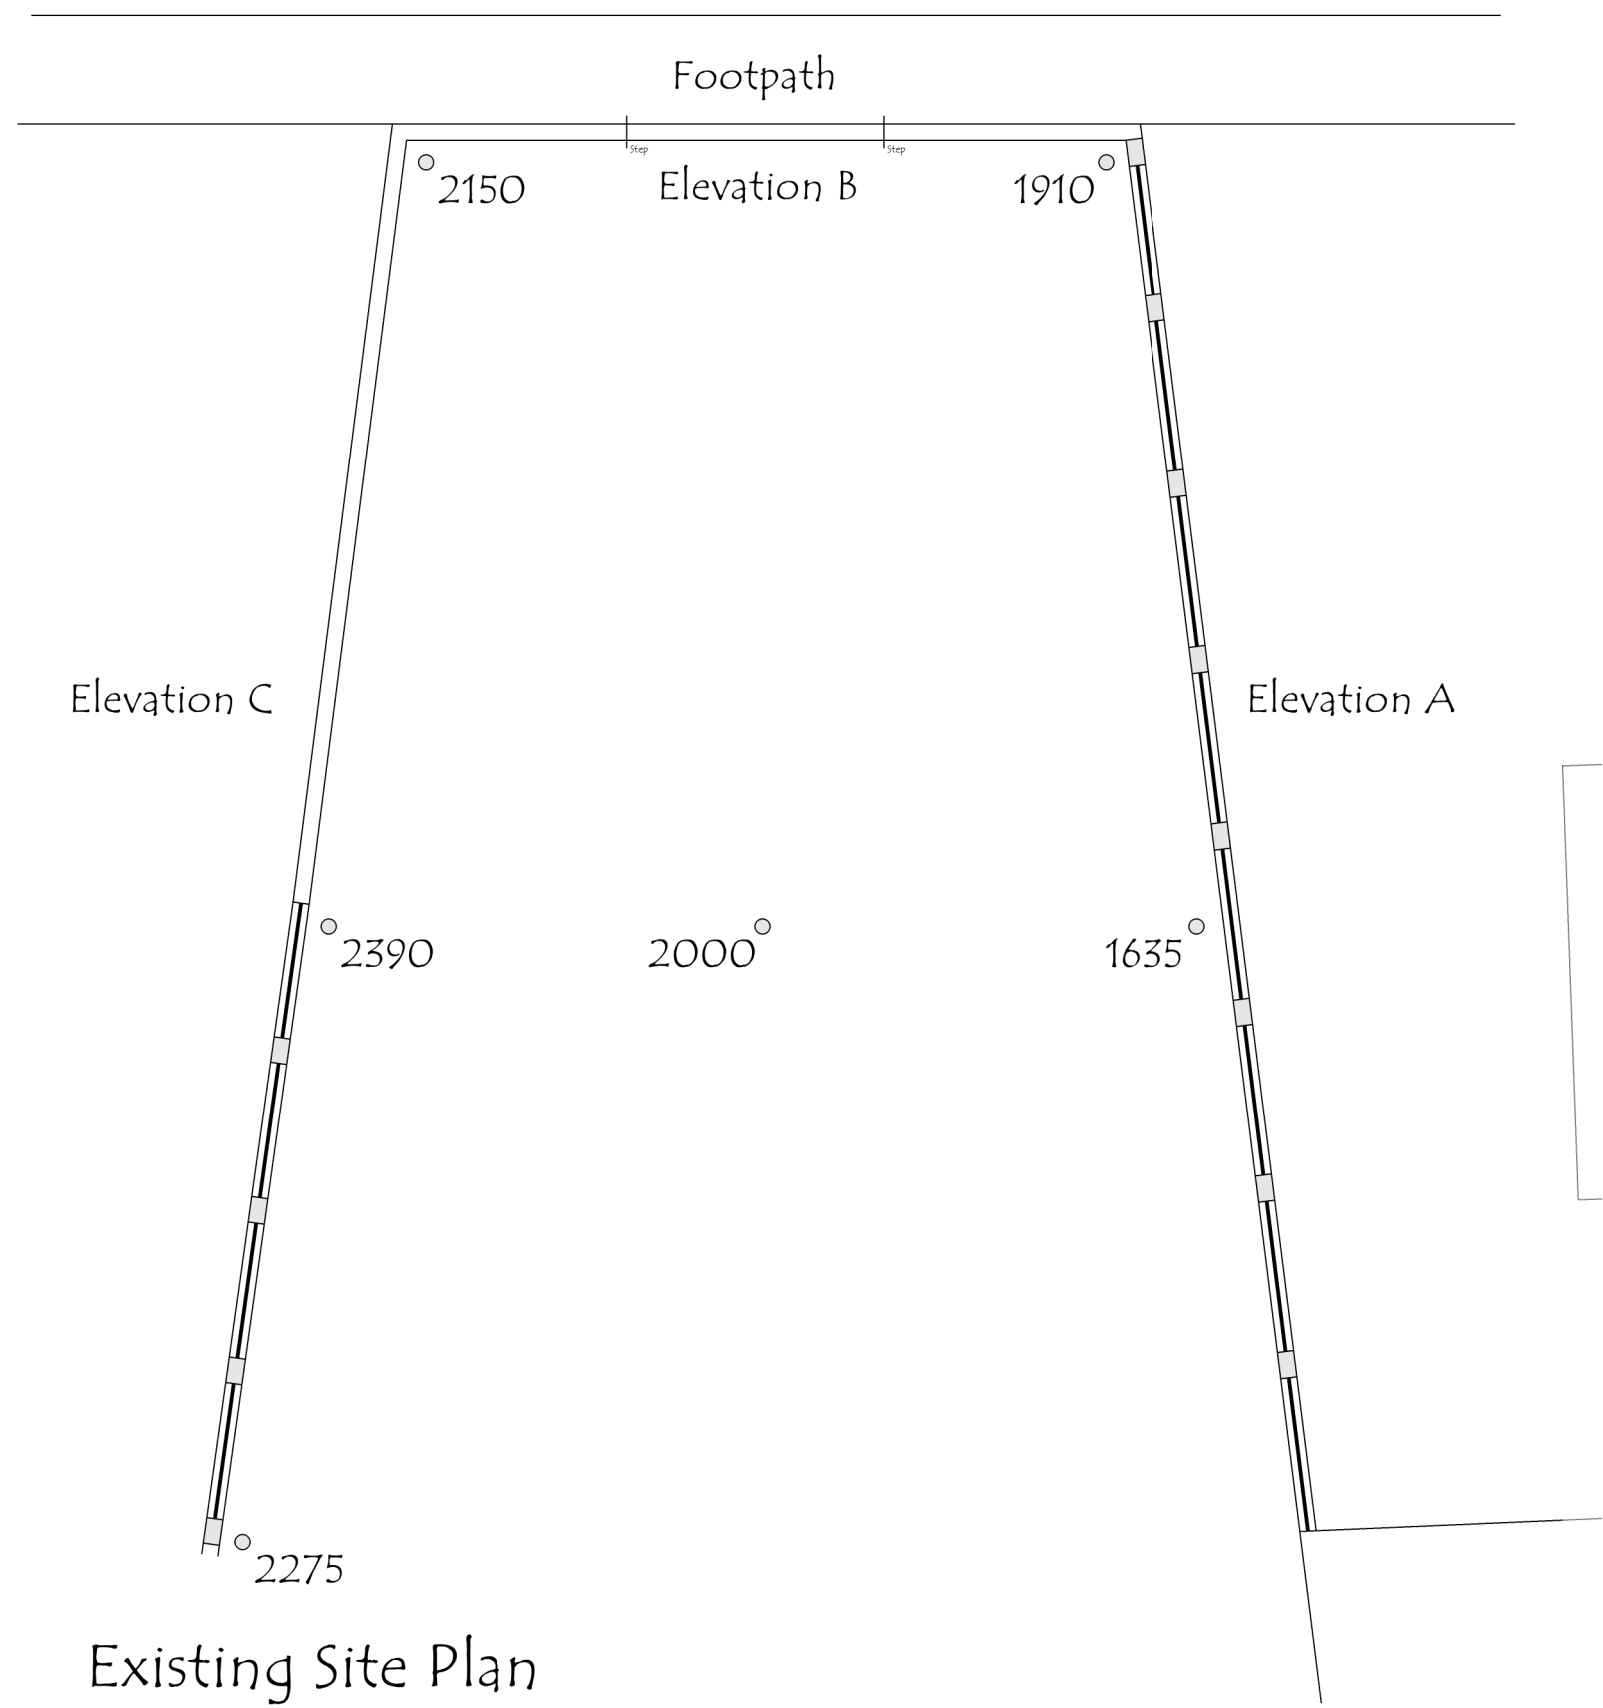

A	REDUCED RIDGE HEIGHT	27.5.24	JDS
REV	DESCRIPTION	DATE	DRAWN
JDS DESIGNS LTD TEL - 07924437207 EMAIL - JDS.DESIGNS@GMAIL.COM			
PROJECT TITLE Proposed Detached Garage with Home Office at 30A Fearn House Crescent Hayland Barnsley			
DRAWING TITLE Existing and Proposed Plans			
PROJECT NO.	2023.00700.000	DWG NO.	PL001
SCALE	1:50 / 100	REV.	A