
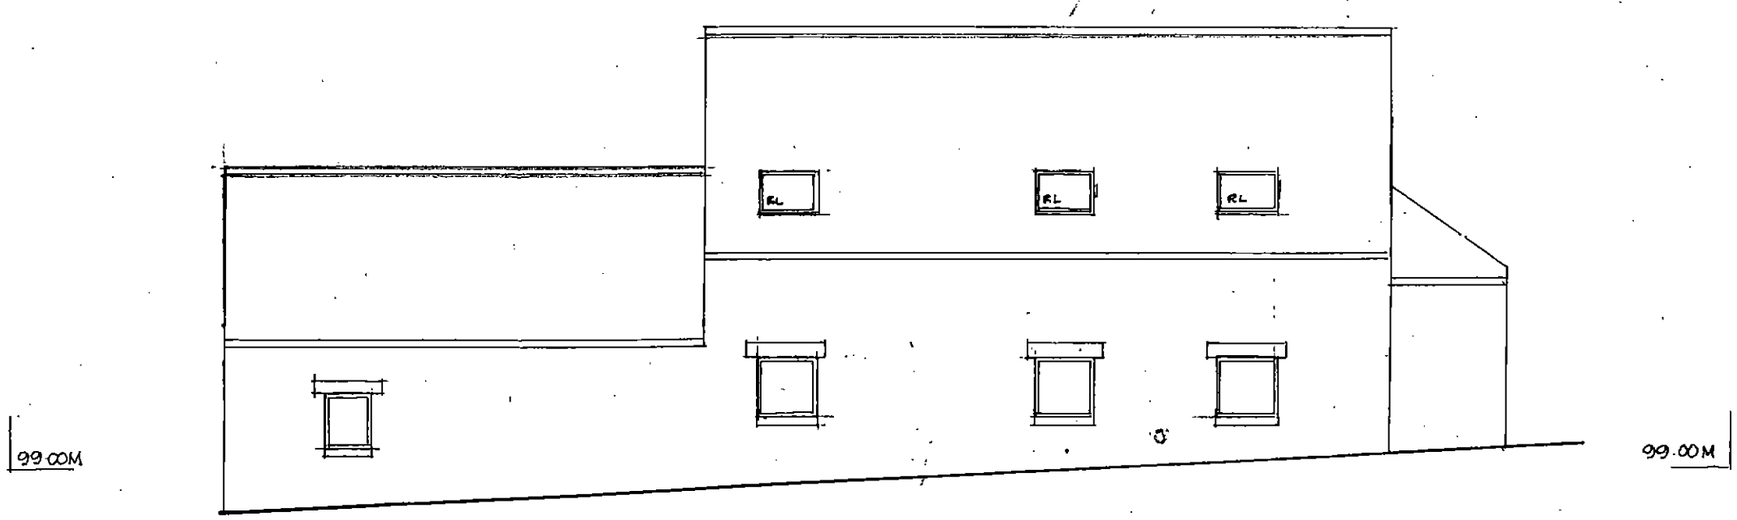



WEST.

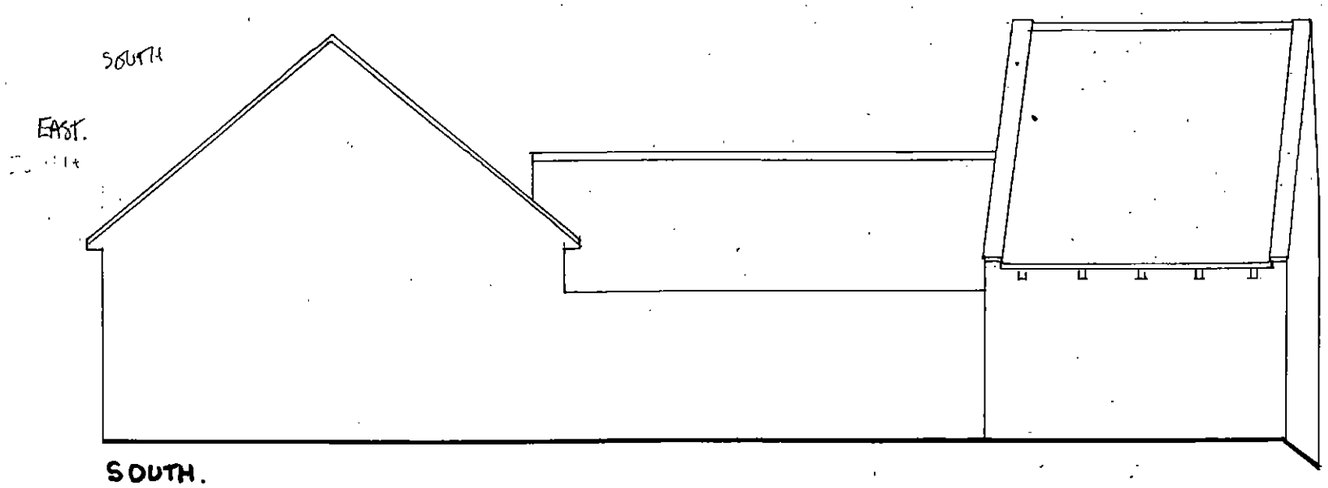

SOUTH.

BELLA VISTA FARM CONVERSION OF AGRICULTURAL BLDGS ELEVATIONS 1:100 DRG A1 1/2017


Dip. Arch. Dip. T.P. A.R.I.B.A.
Architect & Town Planner
Bridgefield Road, Ingbirchworth
Sheffield S36 7GF Tel: 01226 763567

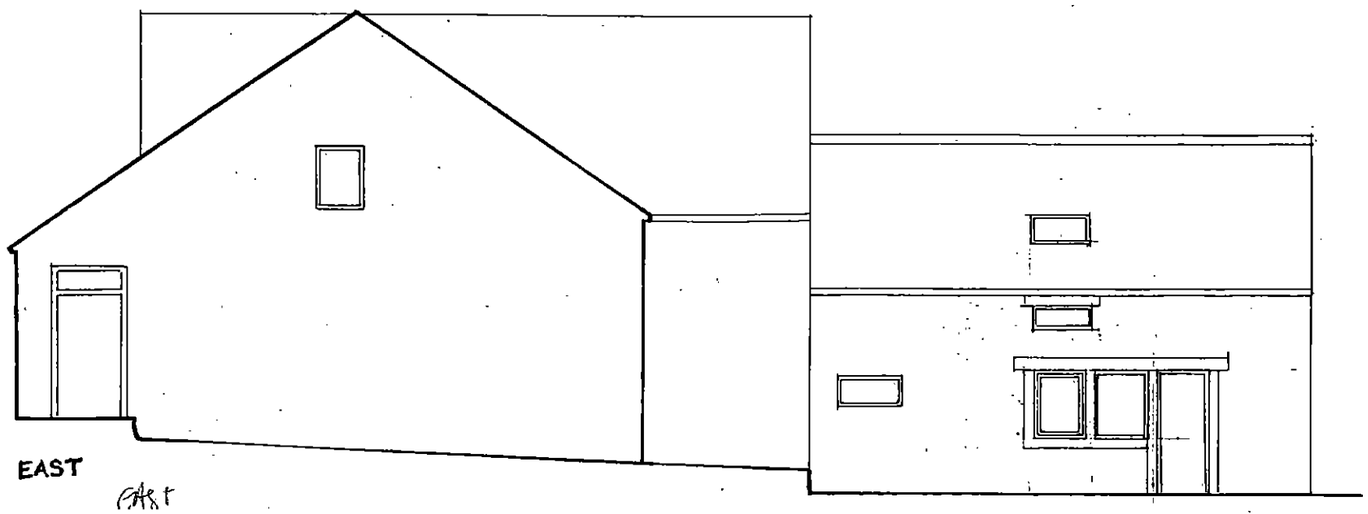

EAST

East

North

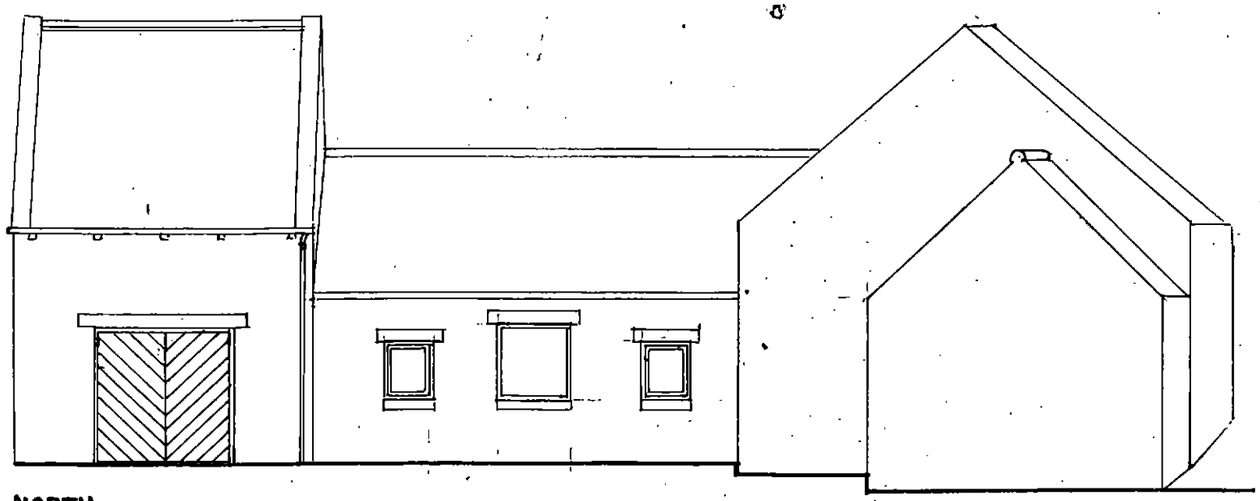


99.00M

99.00M

NORTH.

Dip. Arch. Dip. T. P. A.R.I.B.A.
Architect & Town Planner
14 Huddersfield Road, Ingbirchworth
Sheffield S36 7GF Tel: 01226 763707


BELLA VISTA FARM CONVERSION OF AGRICULTURAL BLDGS 1:100 DRG A2 1/2017

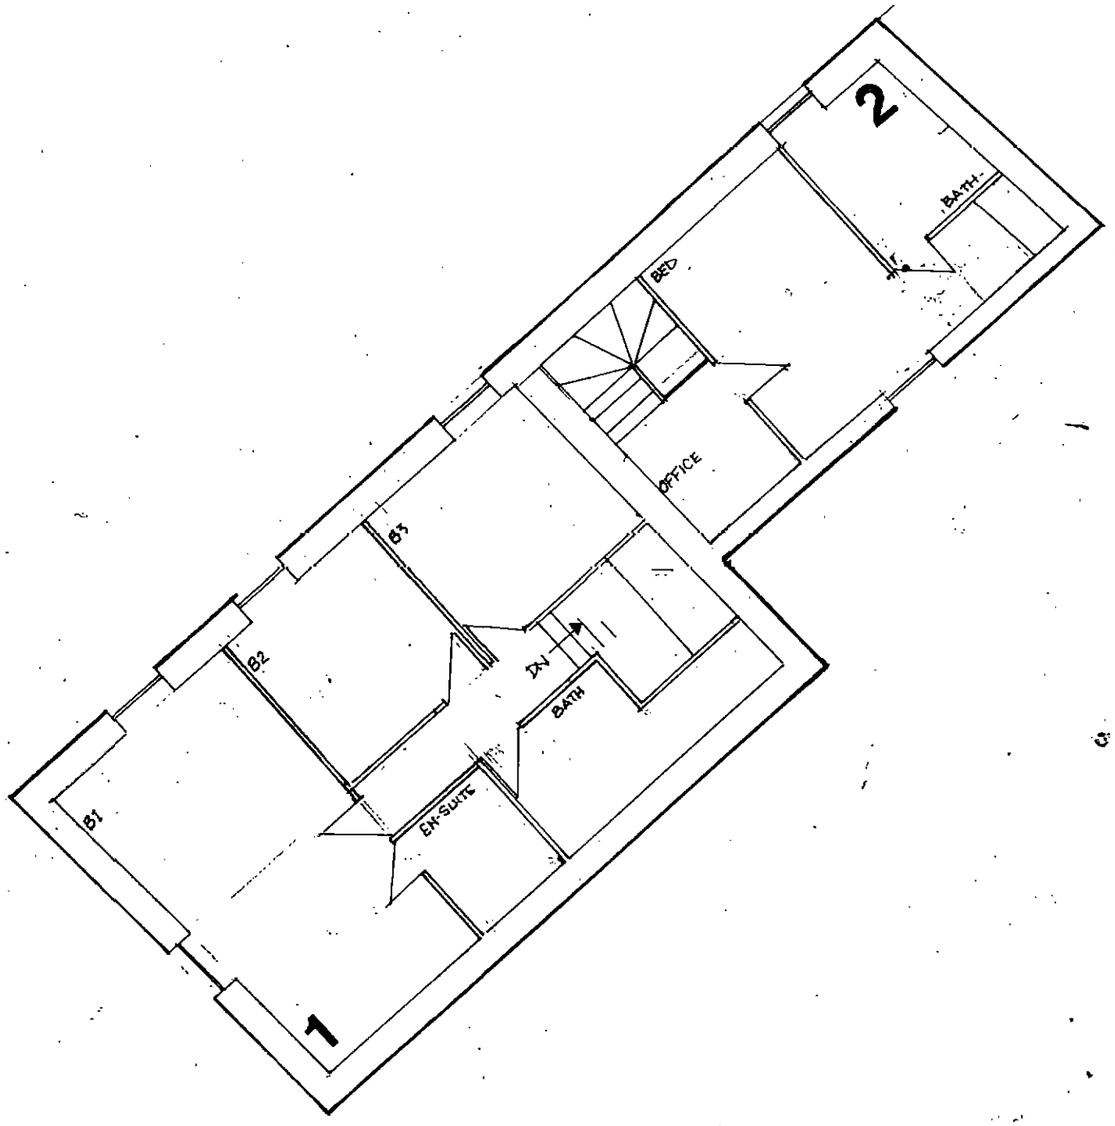

BELLA VISTA. FARM CONVERSION OF AGRICULTURAL BLDGS. 1ST. FLOOR. PLAN 1:100. DRG A4. 1/2017

MICHAEL A [illegible]
Dip. Arch. Dip. T. P. A.R.I.B.A.
Architect & Town Planner
[illegible] Huddersfield Road, [illegible]
[illegible] HD7 [illegible] tel: [illegible]

PRE-APP DRGS

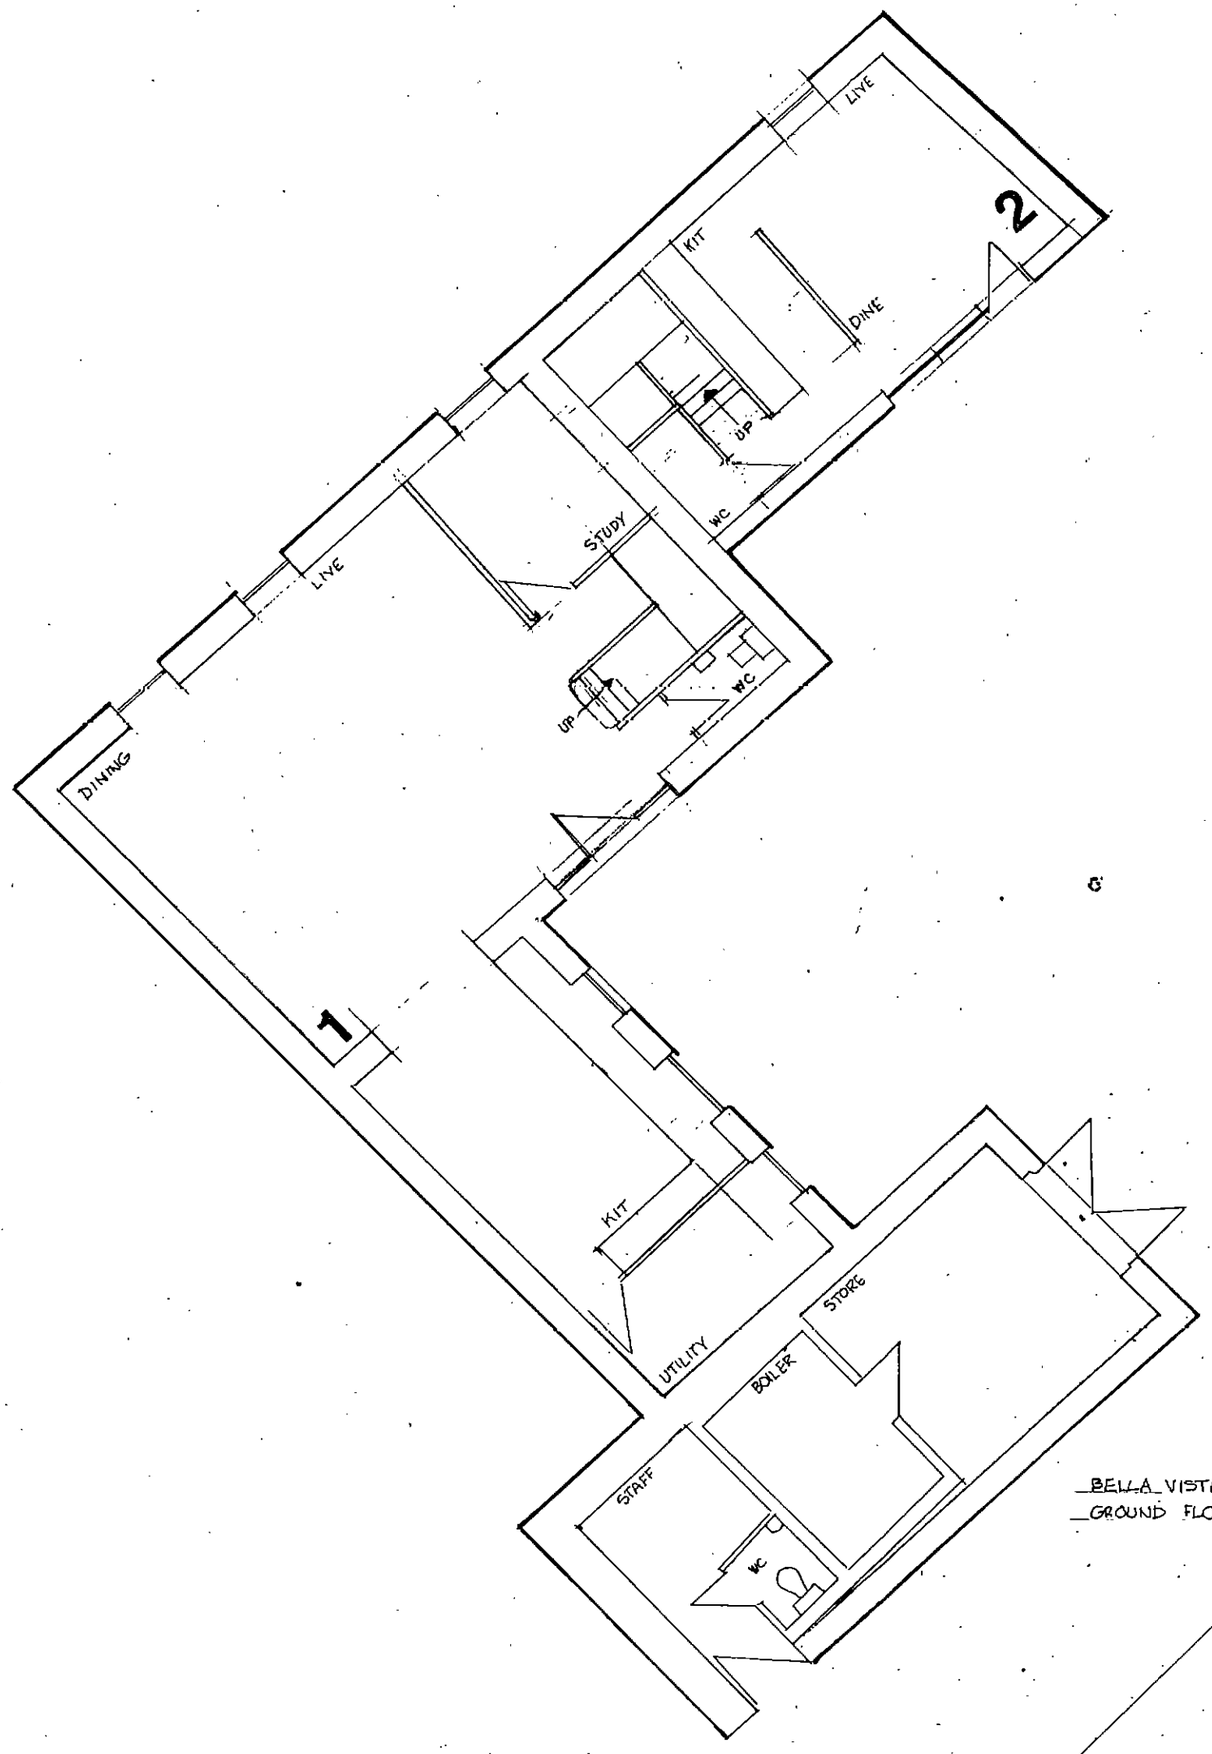

_BELLA_VISTA FARM CONVERSION OF AGRICULTURAL BUILDINGS 1:100 DRG A3 1/2017
_GROUND FLOOR PLAN

N

Dip. Arch. Dip. T. P. A.R.I.B.A.
Architect & Town Planner
Huddersfield Road, Ingbirchworth
Sheffield S36 7GF Tel: 01226 763507