
DEMOLISH ALL ASBESTOS CEMENT CLAD AND TIMBER TEMPORARY
BUILDINGS ON THE SITE. DISPOSE OF ASBESTOS CEMENT IN ACCORDANCE WITH REGULATIONS

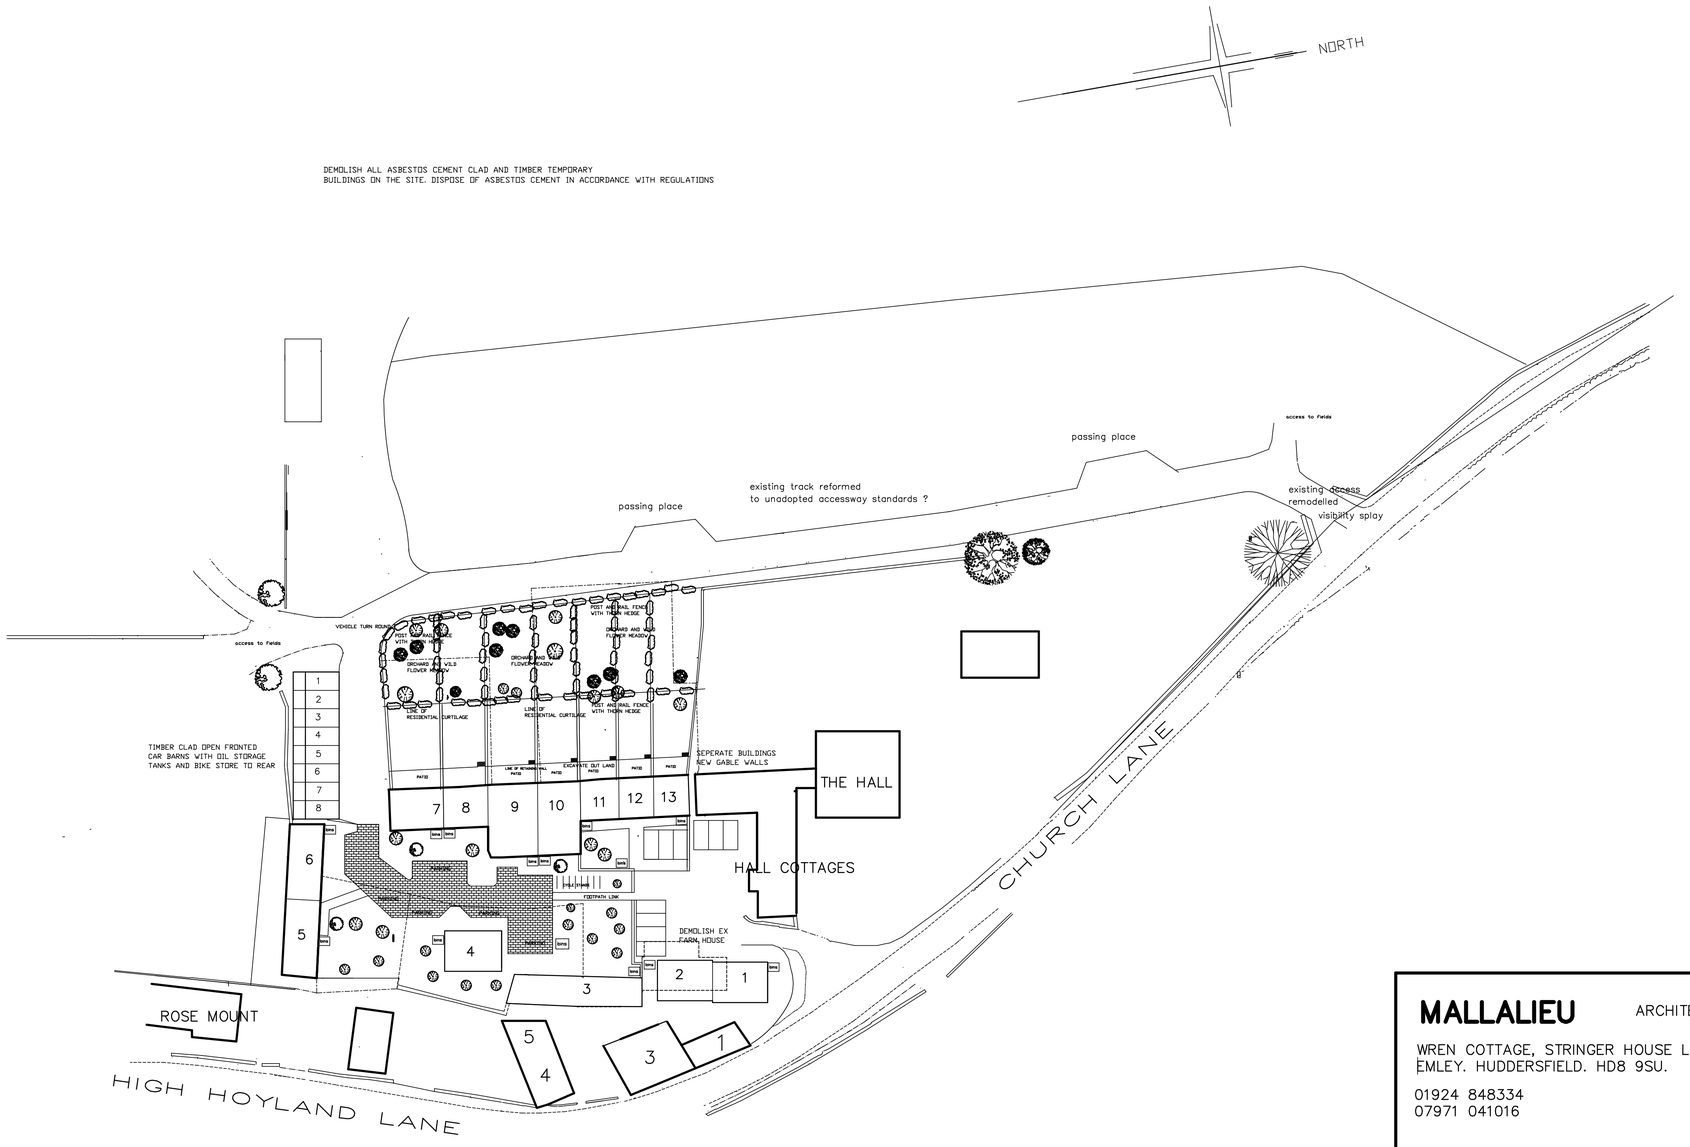

divide by 2

TOTAL OF 31 PARKING SPACES
ON SITE NOT COUNTING HALL COTAGES PARKING

This drawing has been prepared specifically for the purpose of obtaining Planning Permission and/or Building Regulation approval. It's suitability for other purposes, without supplementary details and/or specifications cannot be guaranteed. The Permissions and/or approvals are beyond the Architects control and no guarantee that such approvals will be granted is given or to be inferred by reason of the preparation of this drawing. Only figured dimensions are to be used. All dimensions are to be site checked

MALLALIEU ARCHITECTS

WREN COTTAGE, STRINGER HOUSE LANE,
EMLEY. HUDDERSFIELD. HD8 9SU.

01924 848334
07971 041016

JOB TITLE

H. BUCKLEY AND SONS,
HALL FARM,
HIGH HOYLAND,
BARNSLEY

PROPOSED REDEVELOPMENT

DRAWING	NUMBER
PROPOSED SITE PLAN	2062/1/A
SCALE	DATE
1:500	APRIL 2008