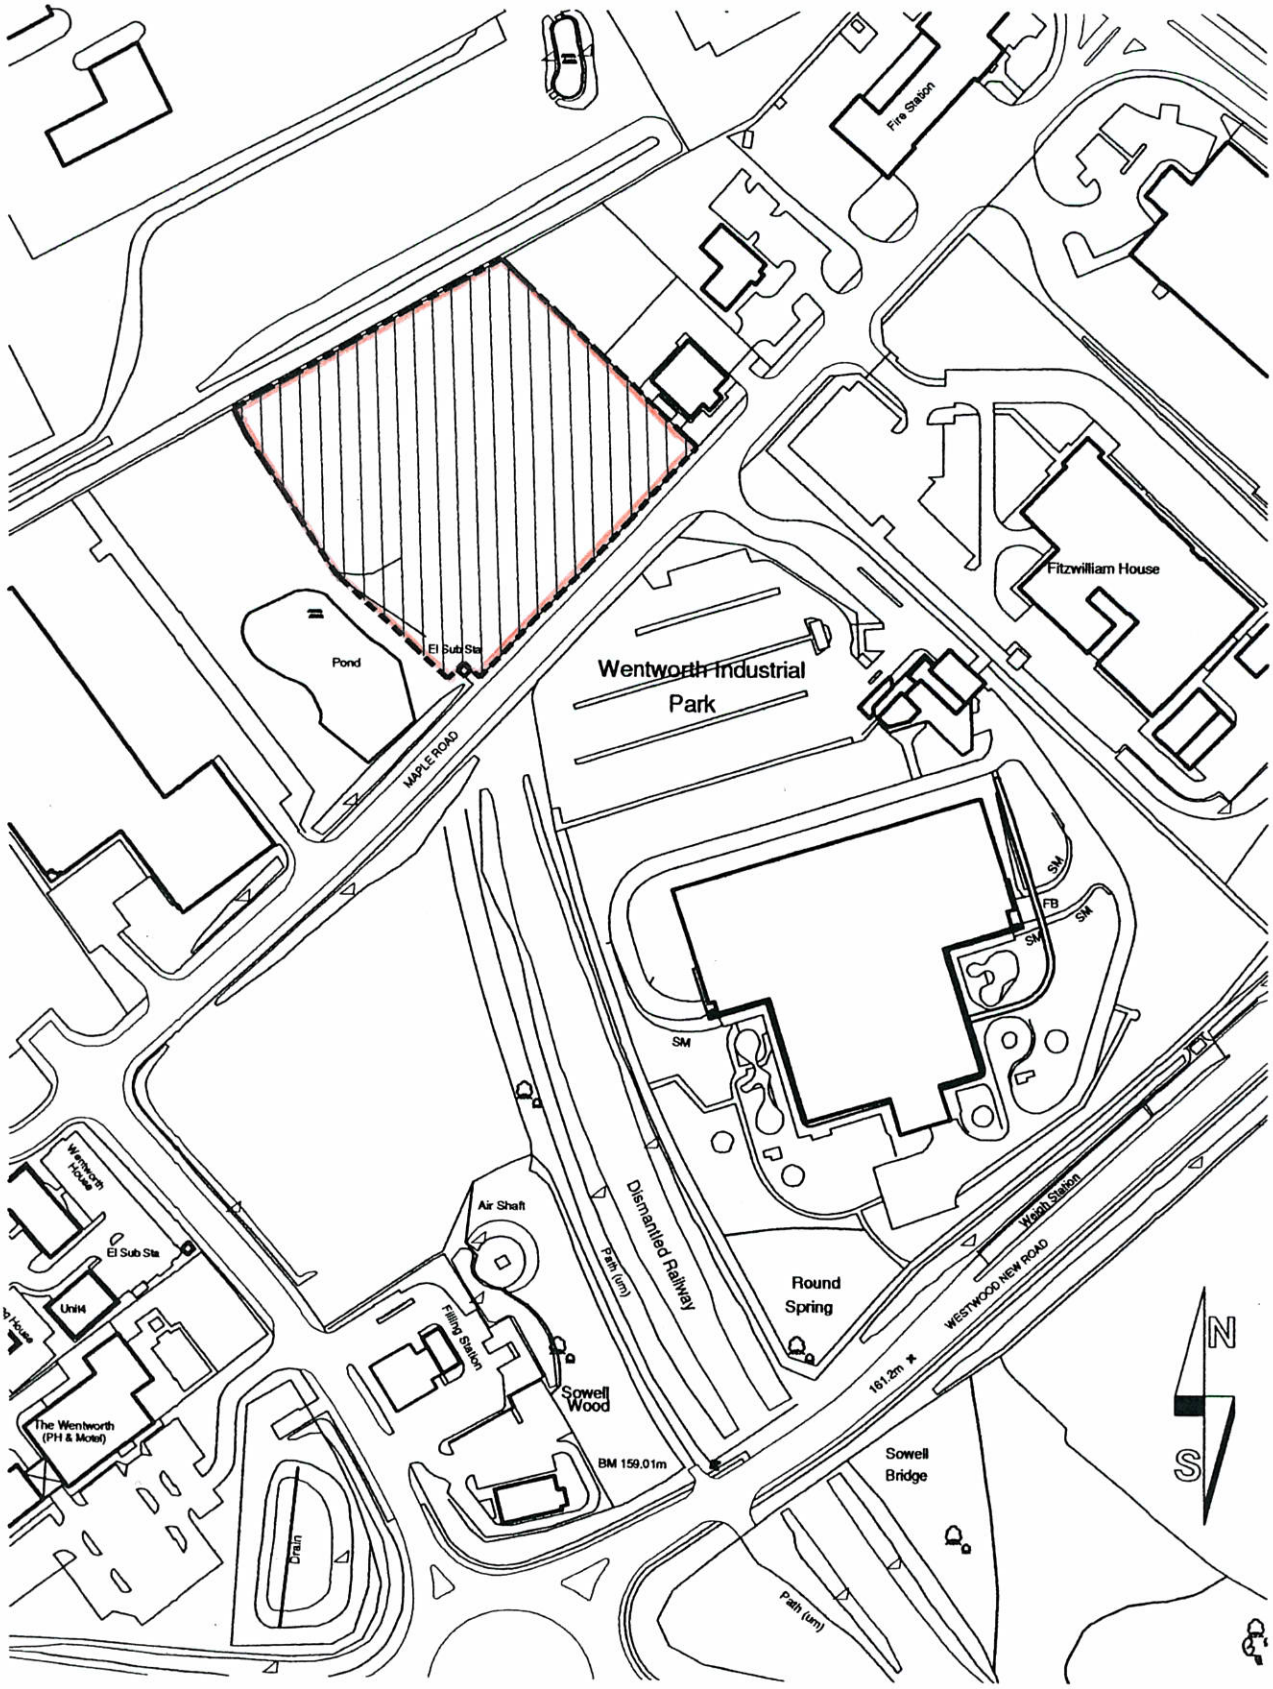


FIRTH PARTNERSHIP

ARCHITECTS - QUANTITY SURVEYORS -
PROJECT MANAGEMENT CONSULTANTS

15 REGENT STREET
BARNSLEY, SOUTH YORKSHIRE
S70 2EQ

tel: 01226 206021

fax: 01226 240220

web: www.firthpartnership.co.uk


e-mail: administrator@firth.co.uk

CLIENT	JIMMY'S WHOLESALE FIREWORKS
PROJECT	PLANNING APPLICATION FOR TEMPORARY STORAGE CONTAINERS
DRAWING TITLE	LOCATION PLAN

SCALES	DATE	DRAWN	CHKD
1:2500	10.08.11	RAL	

DRG. NO.	REV
2389/02	

TN184

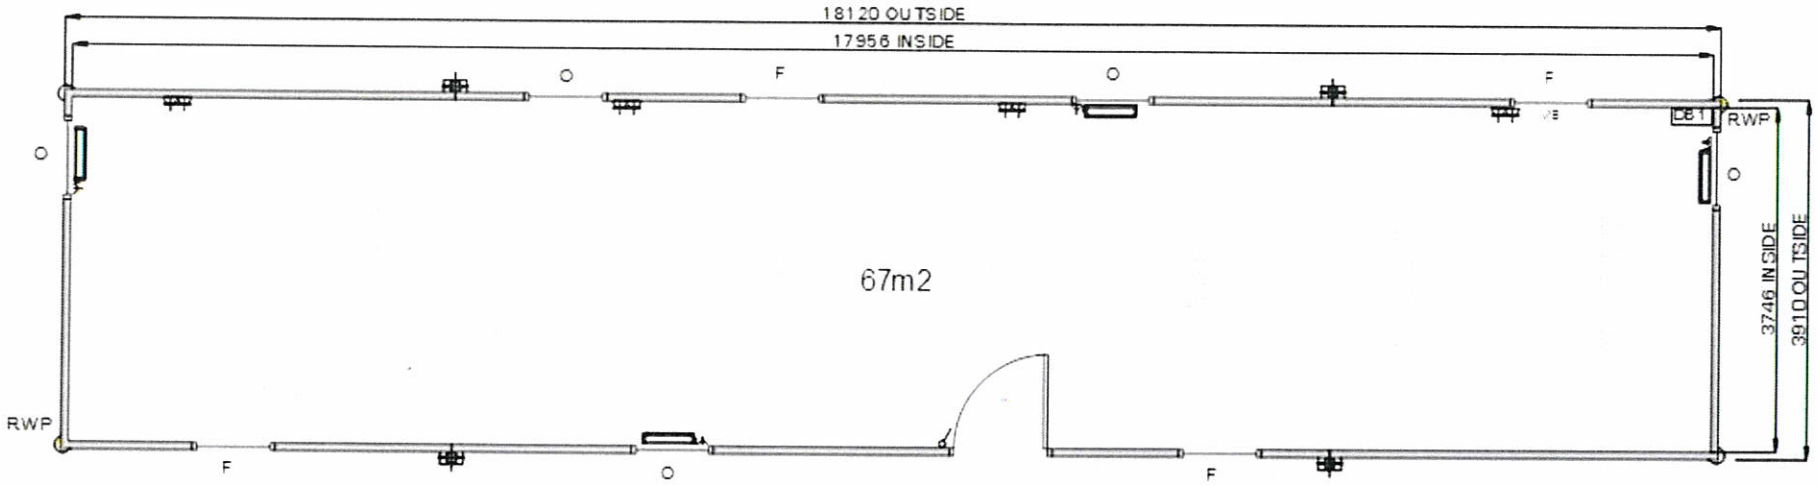



Portakabin

Quality - this time - next time - every time

Portakabin