



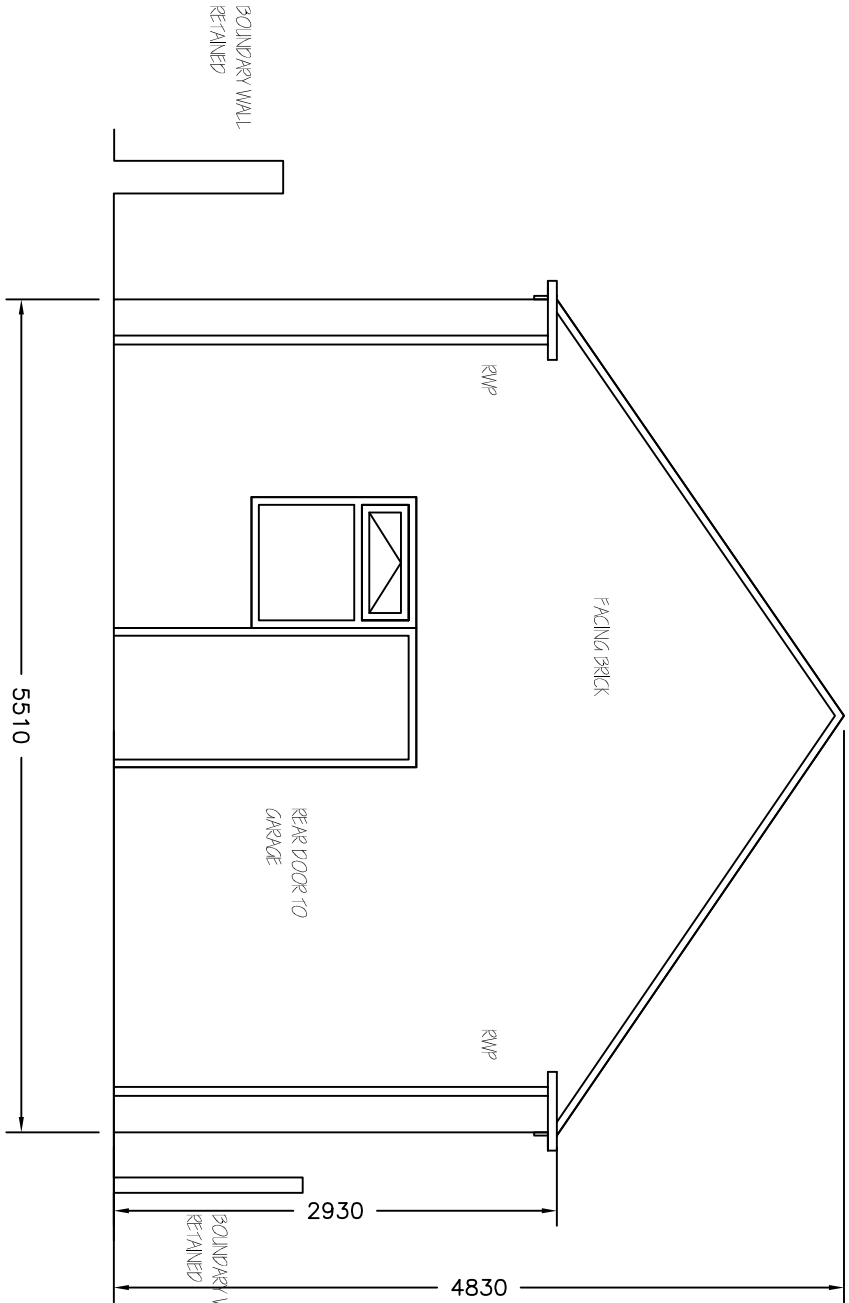

PROPOSED REAR
ELEVATION TO
GARAGE 1:50

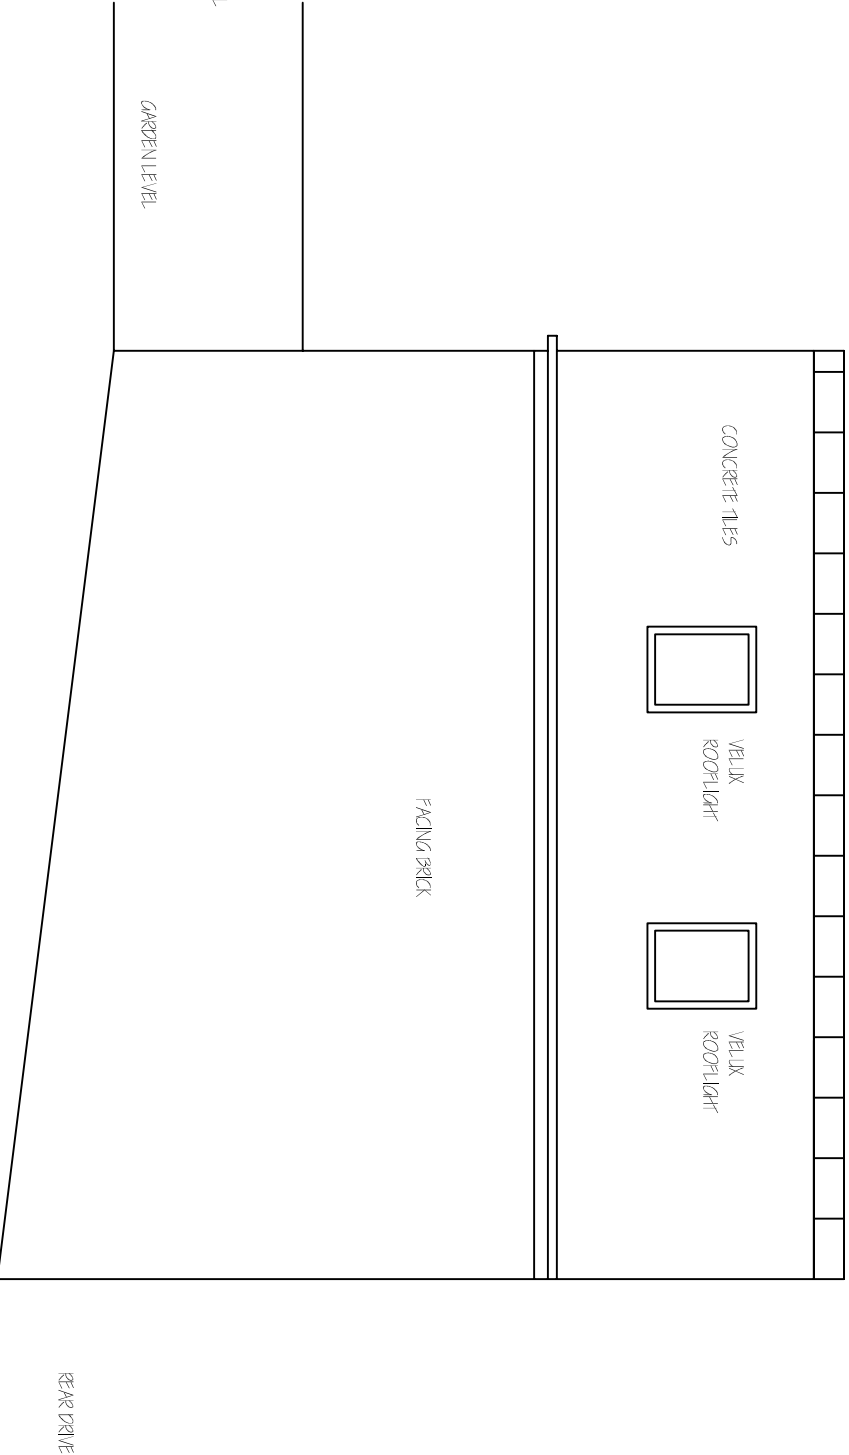

PROPOSED SIDE
ELEVATION TO
GARAGE 1:50

Revisions		A. A----	00-00-
This drawing is for planning permission only and is not a construction drawing.			
Drawing Title		PROPOSED-GARAGE	
Job No. - Dwg No.	LP/2013/2	.	—
Client:		ROBERT AND DAWN WOOD GENEVAR MOUNT VERNON ROAD BRANISLEY STO 40H	
Scale.		1:50	