
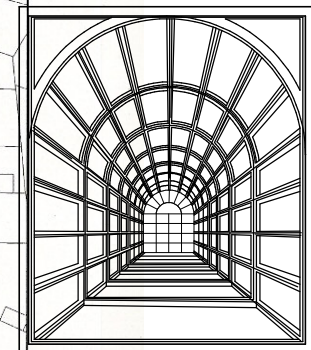
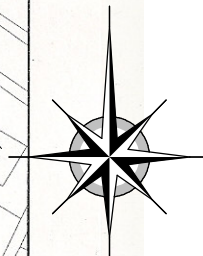


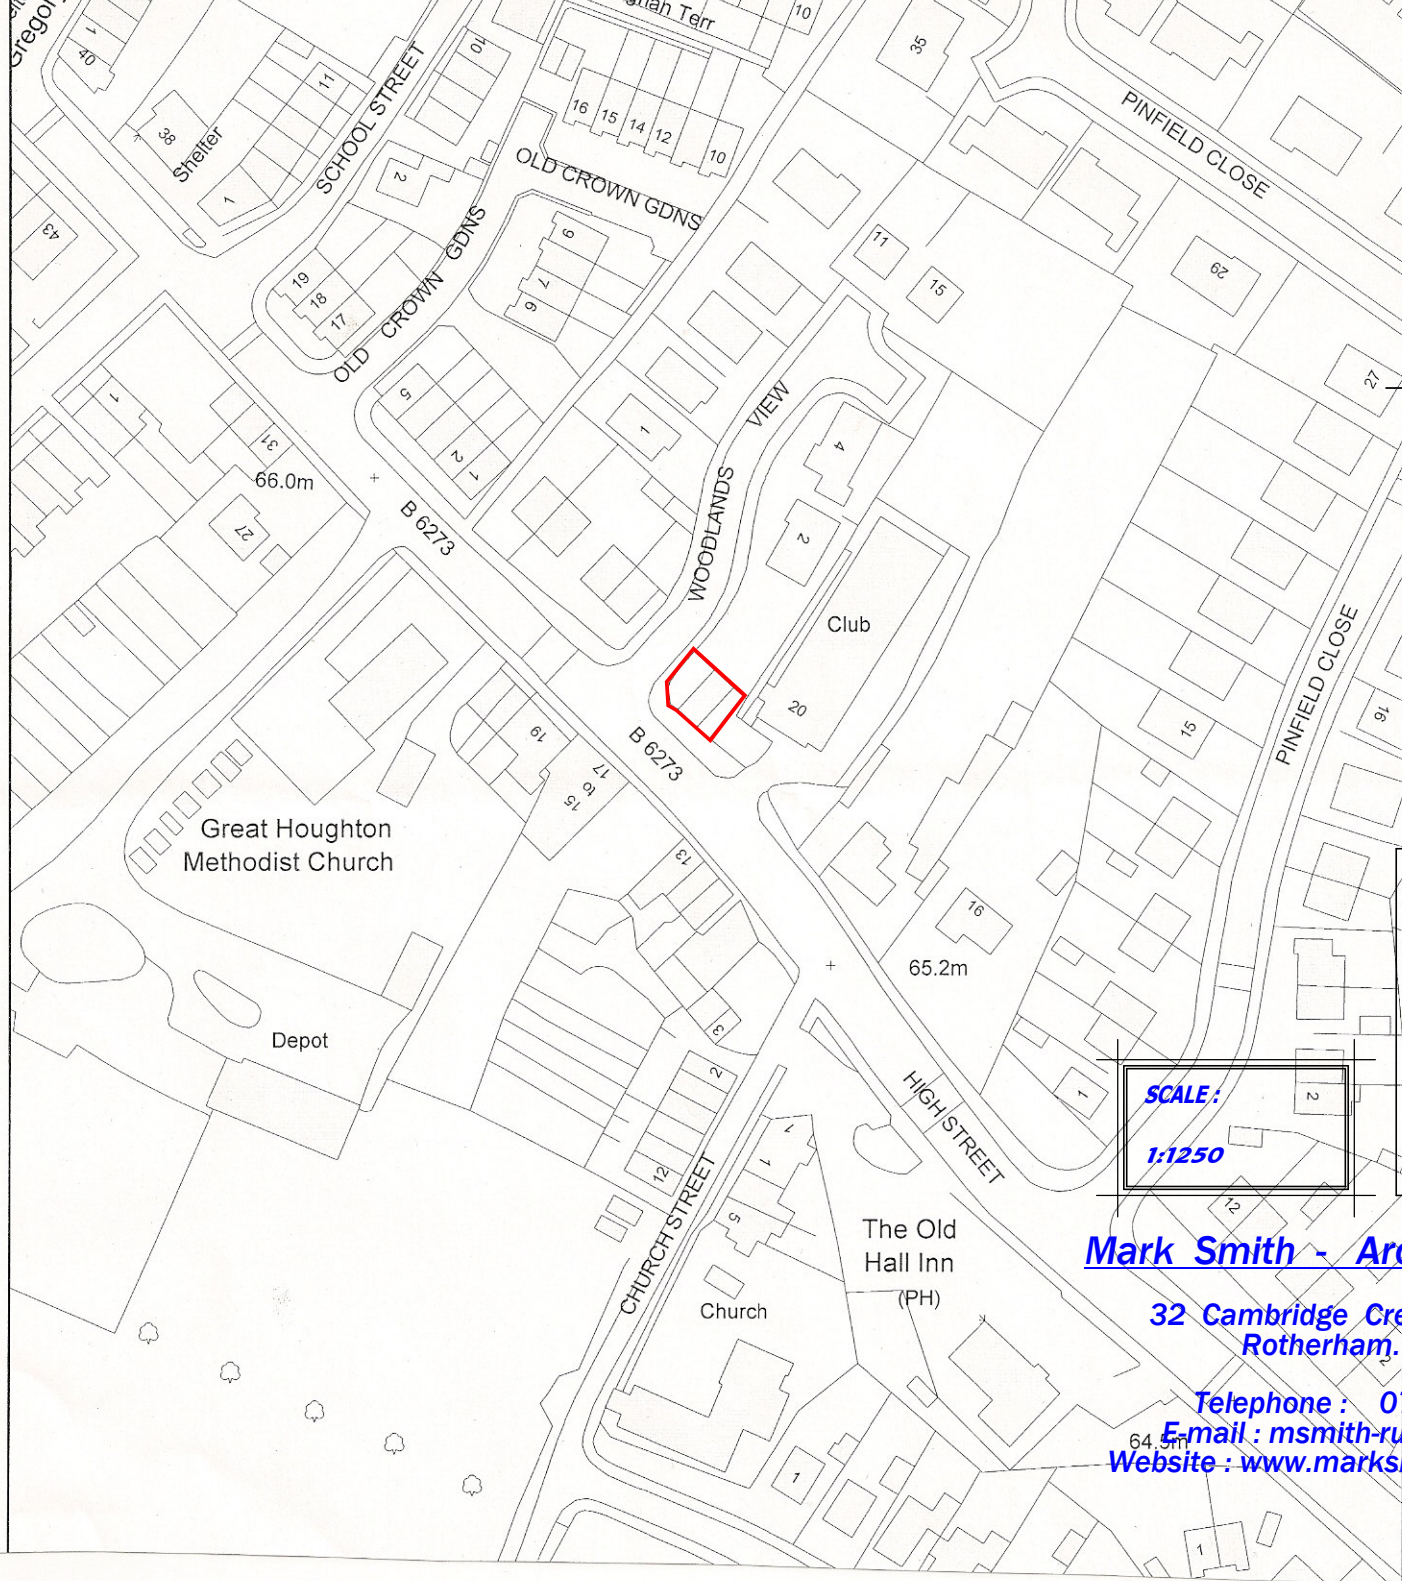

SCALE:
1:1250

Mark Smith - Architectural Design

**32 Cambridge Crescent, East Dene,
Rotherham. S65 2RB.**

**Telephone : 07720 525438
E-mail : msmith-rufc@hotmail.co.uk
Website : www.marksmithdesign.webs.com**