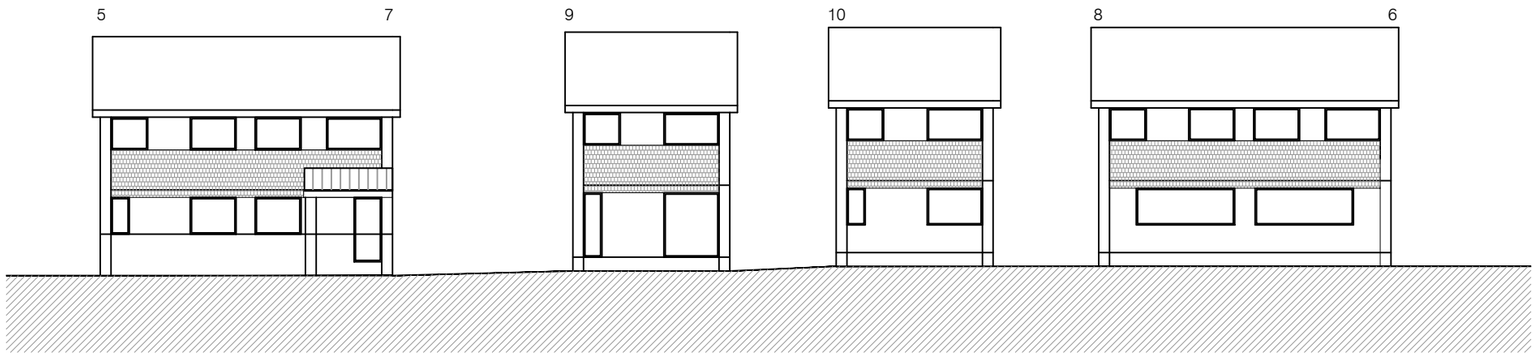

Existing Street Scene

Proposed Street Scene

Scale: 1:200 | Drawn by: IKC | Date: 12.18

Project: Proposed 2 Storey Extension
Mr & Mrs Corner
9 Malham Close, Shafton

Drawing: Proposed Street Scenes

Drawing Number: 01/12/05 | Revision —