


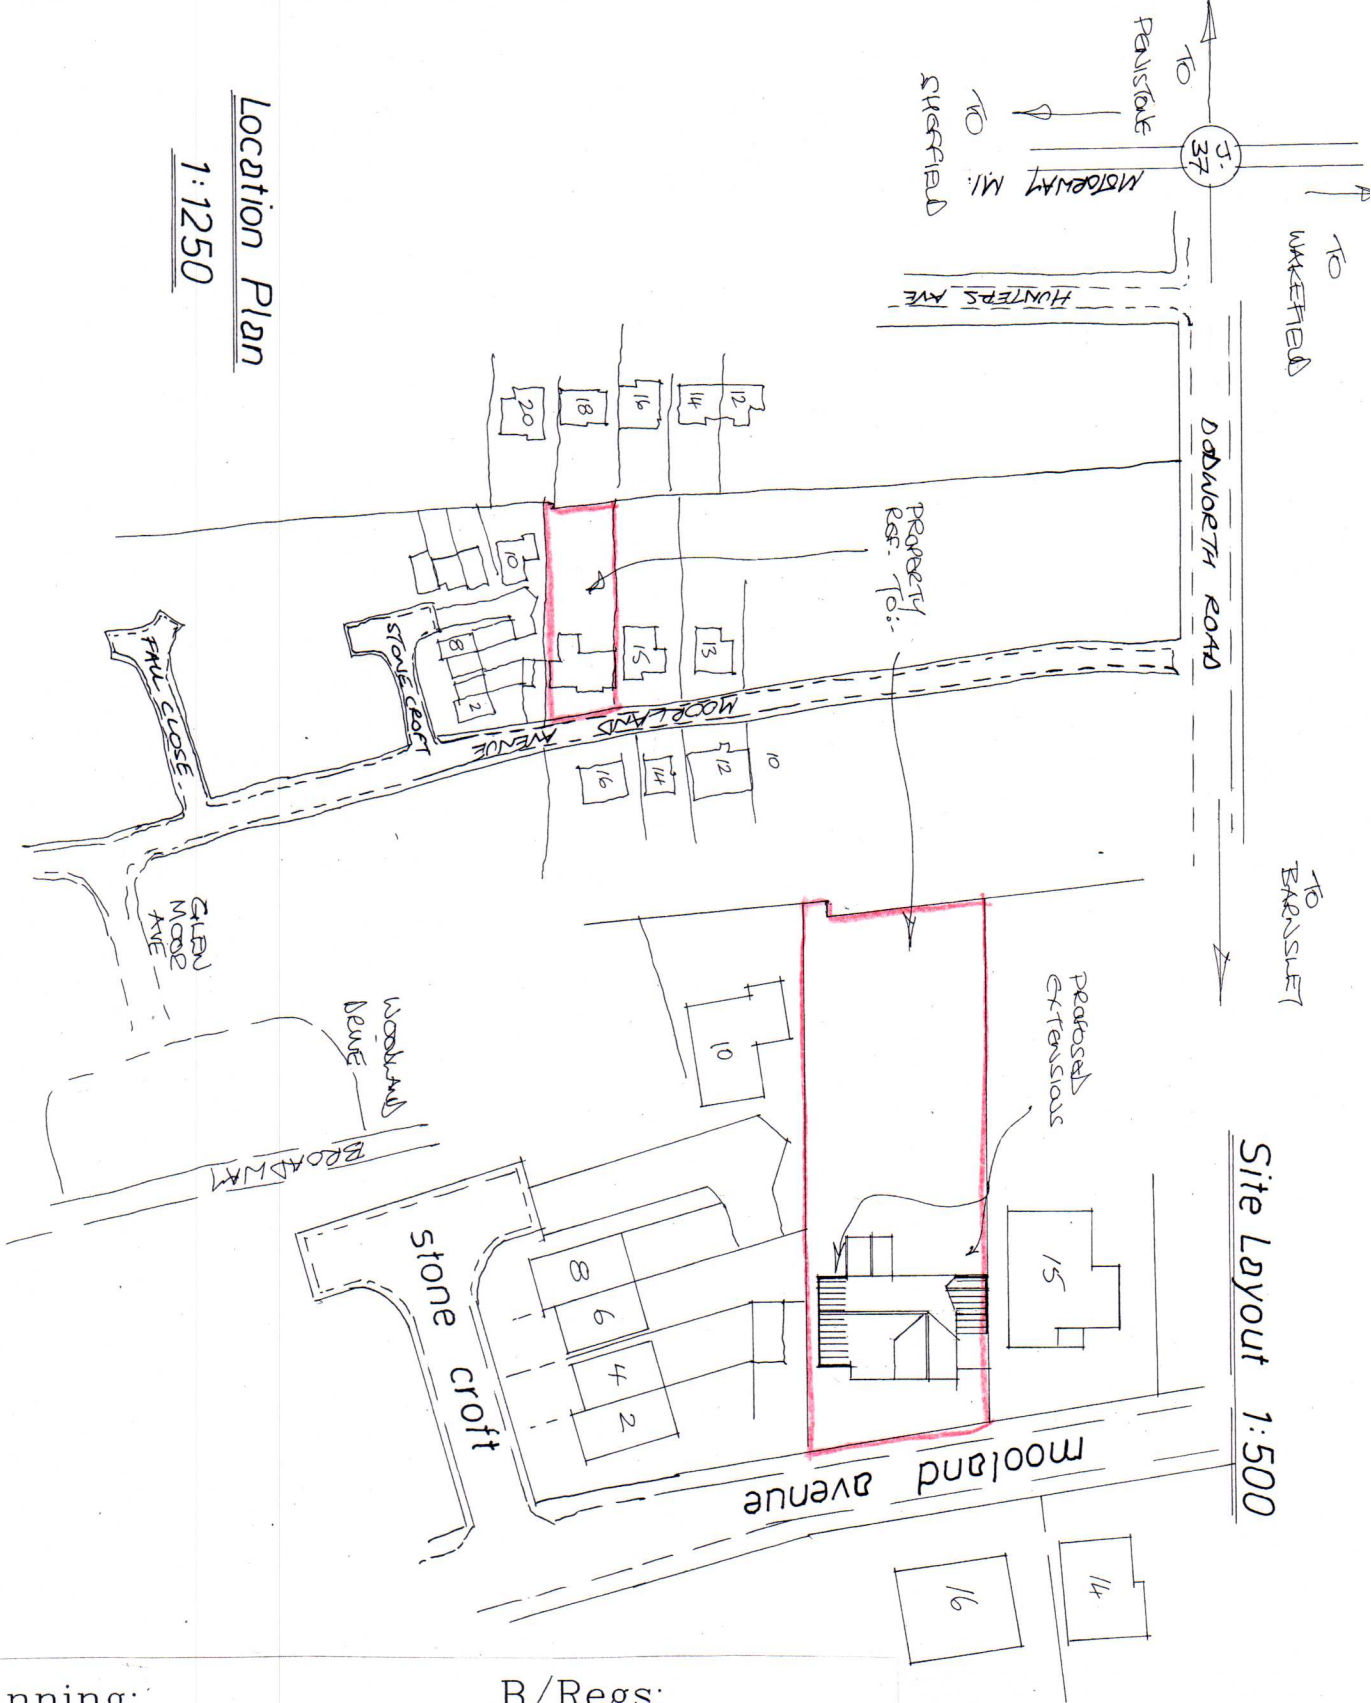

Site Layout 1:500

Location Plan

1:1250



B/Regs:

Planning:

Rev	Notes	Date

Garry Greetham Associates Residential Design Consultant Westwood House 18 Carr Lane Tinkersley Barnsley S75 3BE Tel(01226)746573	
PROJECT Extensions & Alterations	
CLIENT Mr. & Mrs. R. Williams	
TITLE Site & Location Layouts	
ADDRESS 17 Moorland Ave, Dodworth, Barnsley. S70 6PQ	
DRAWN BY ggg	
SCALE 1:1250 DATE MAY 22	
DRAWING No 976-01 REV	
Member of the Chartered Institute of Architectural Technologists	