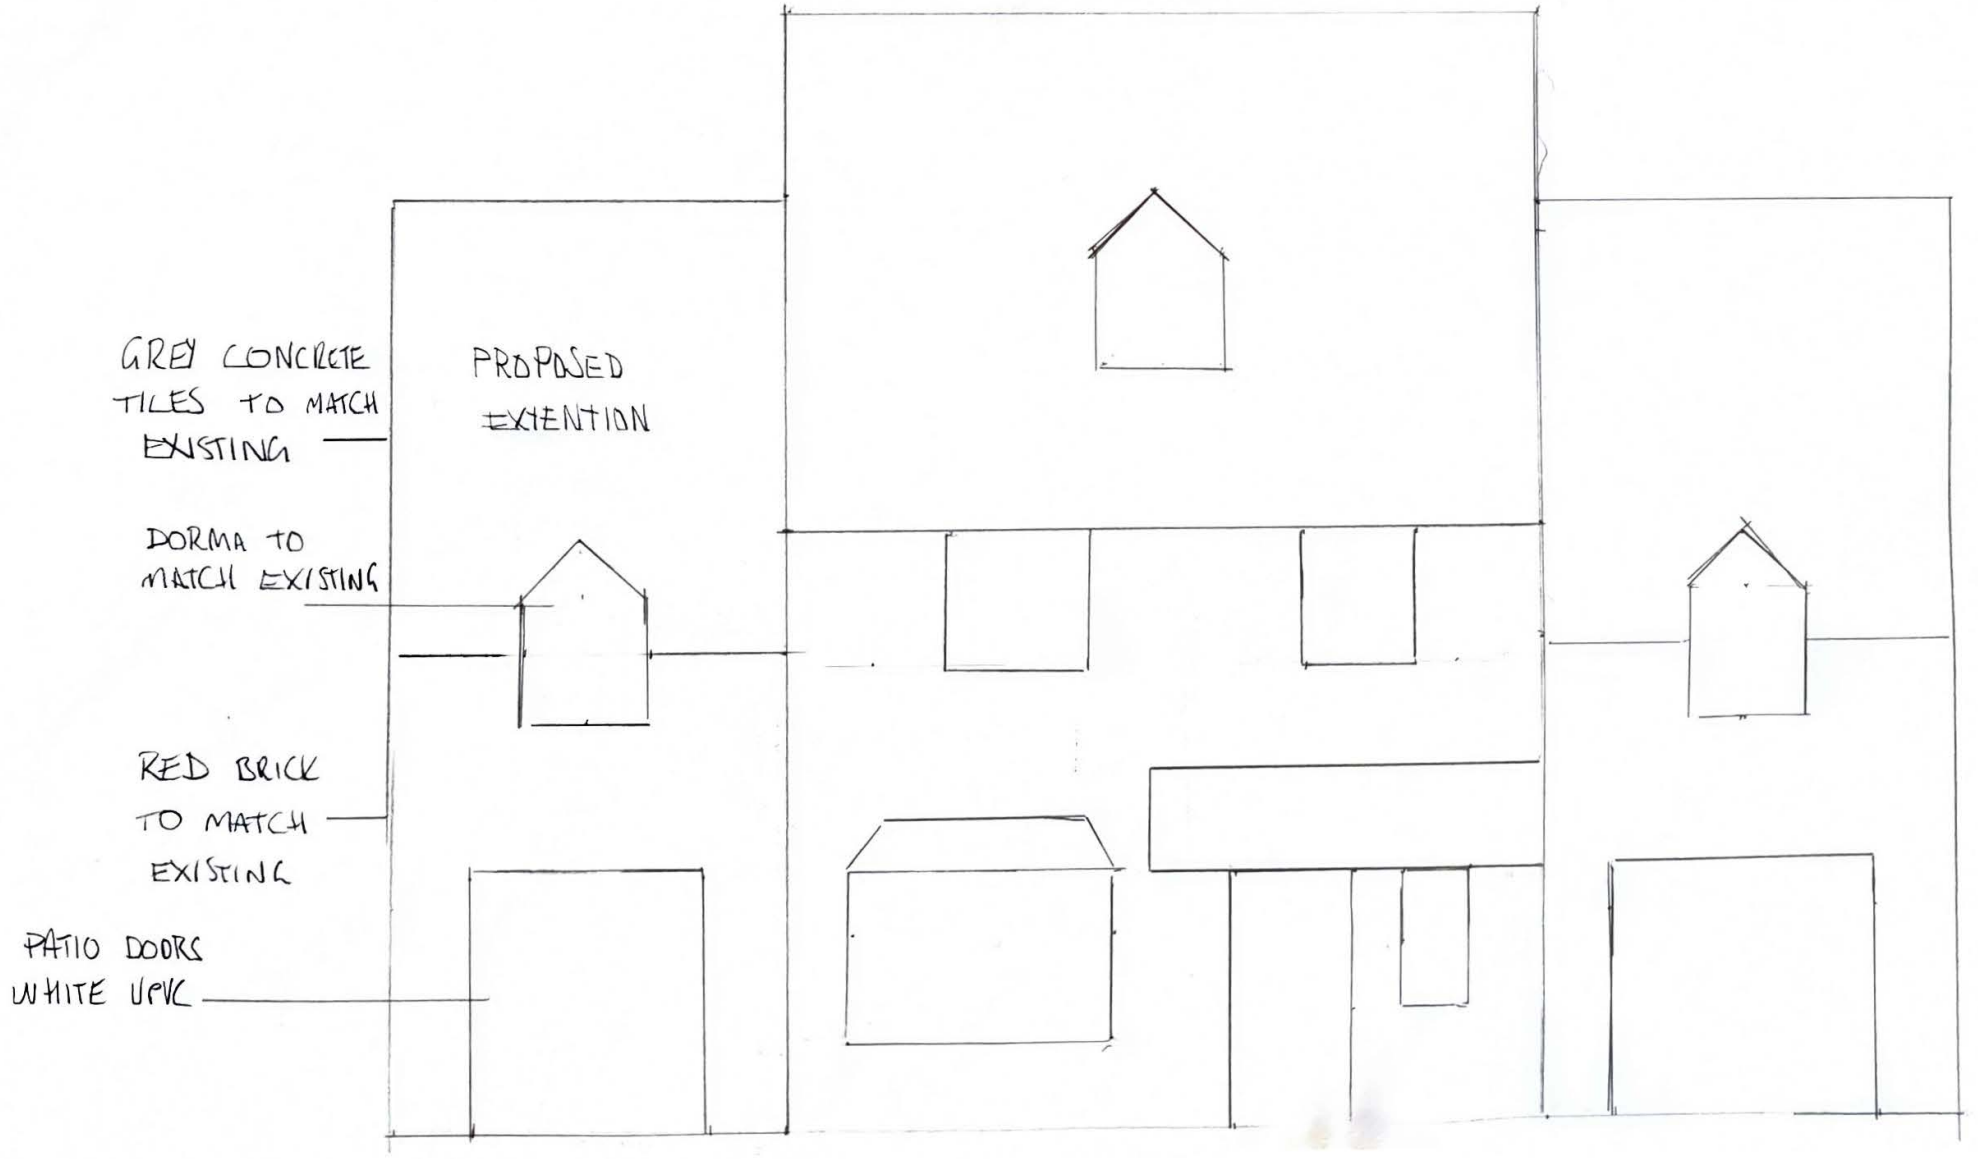
GREY CONCRETE TILES TO MATCH EXISTING
PROPOSED EXTENTION
DORMA TO MATCH EXISTING
RED BRICK TO MATCH EXISTING
PATIO DOORS WHITE UPVC

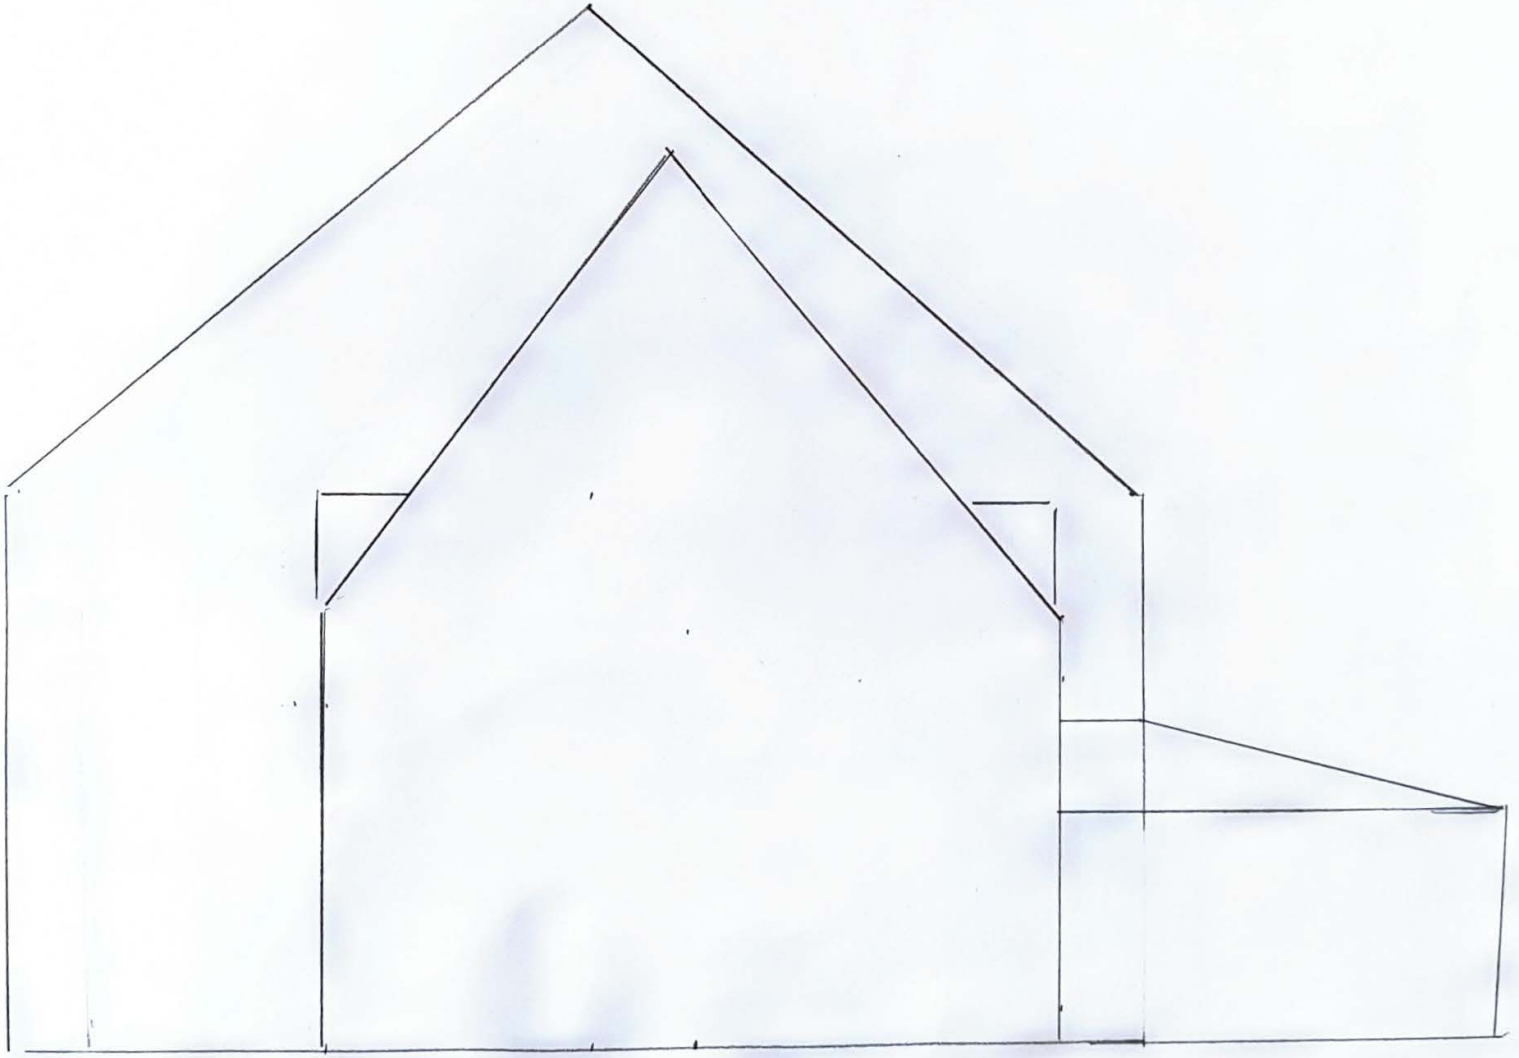

EAST ELEVATION

1:50

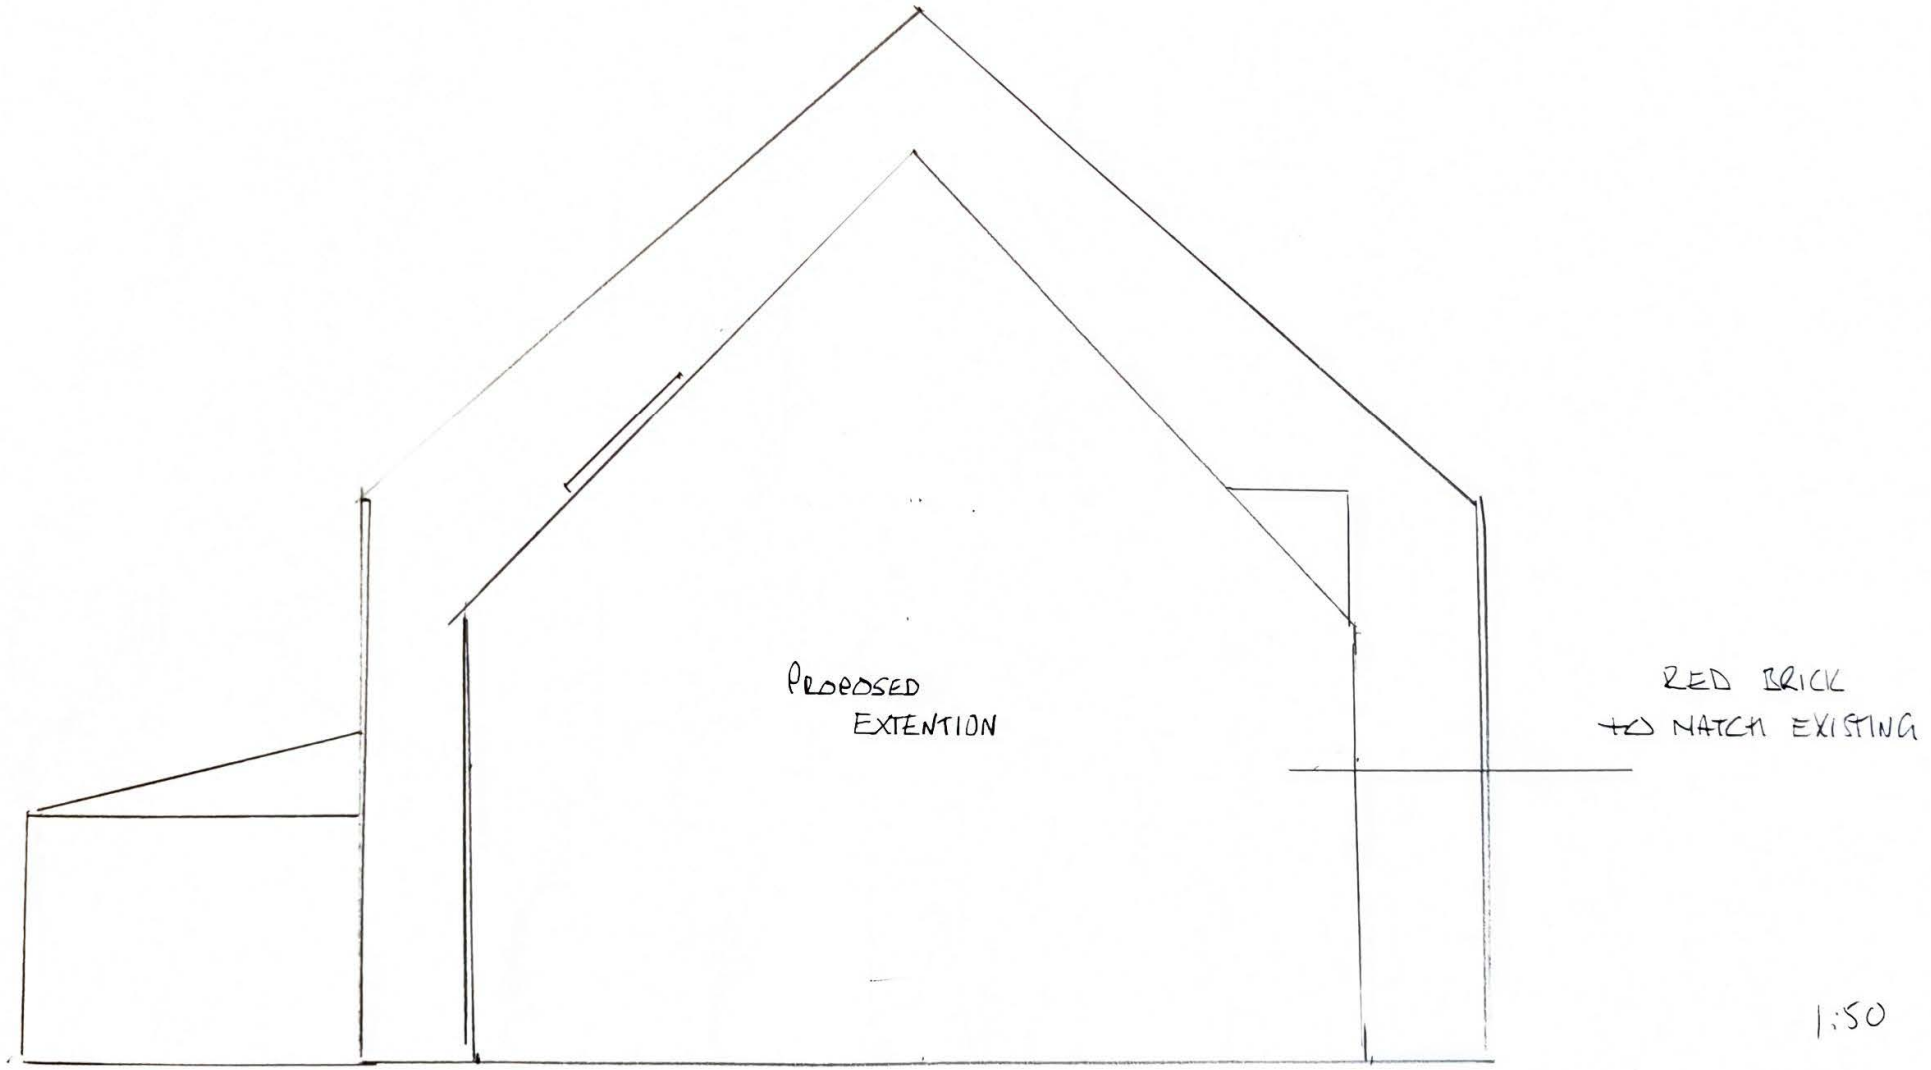

1:50

WEST ELEVATION

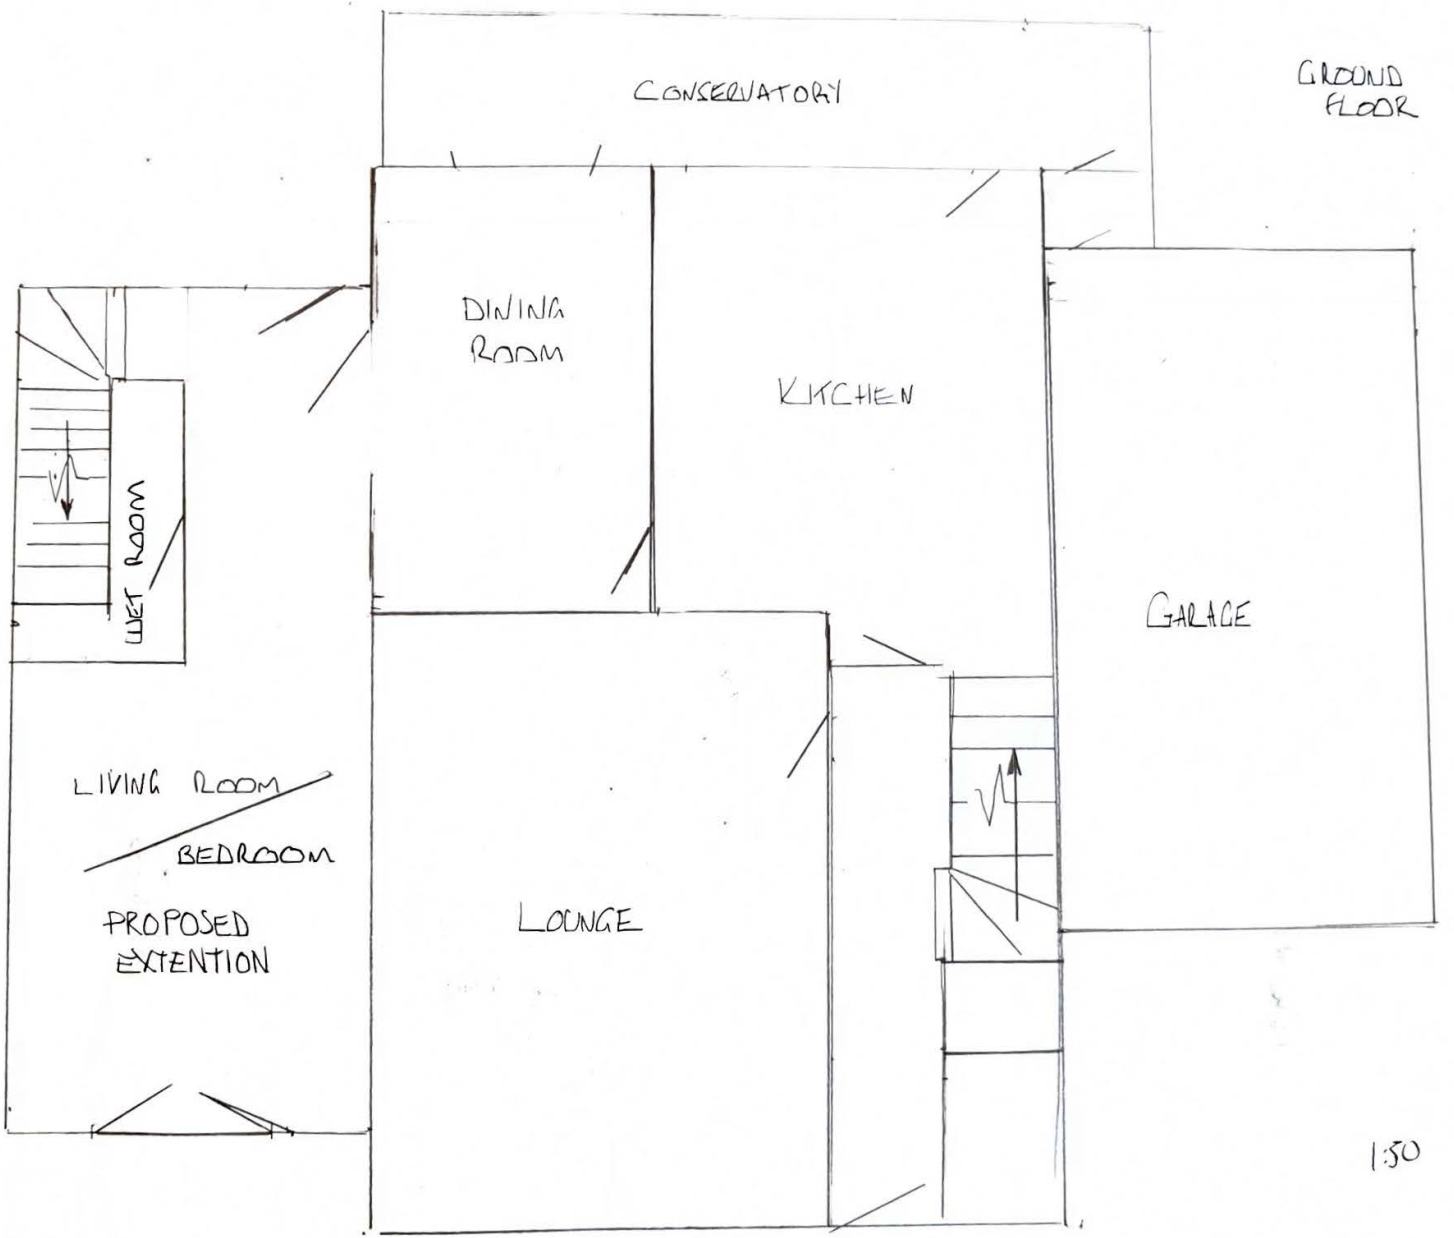
CONSERVATORY
GROUND FLOOR
DINING ROOM
KITCHEN
GARAGE
WET ROOM
LIVING ROOM
BEDROOM
PROPOSED EXTENTION
LOUNGE
1:50

1ST FLOOR

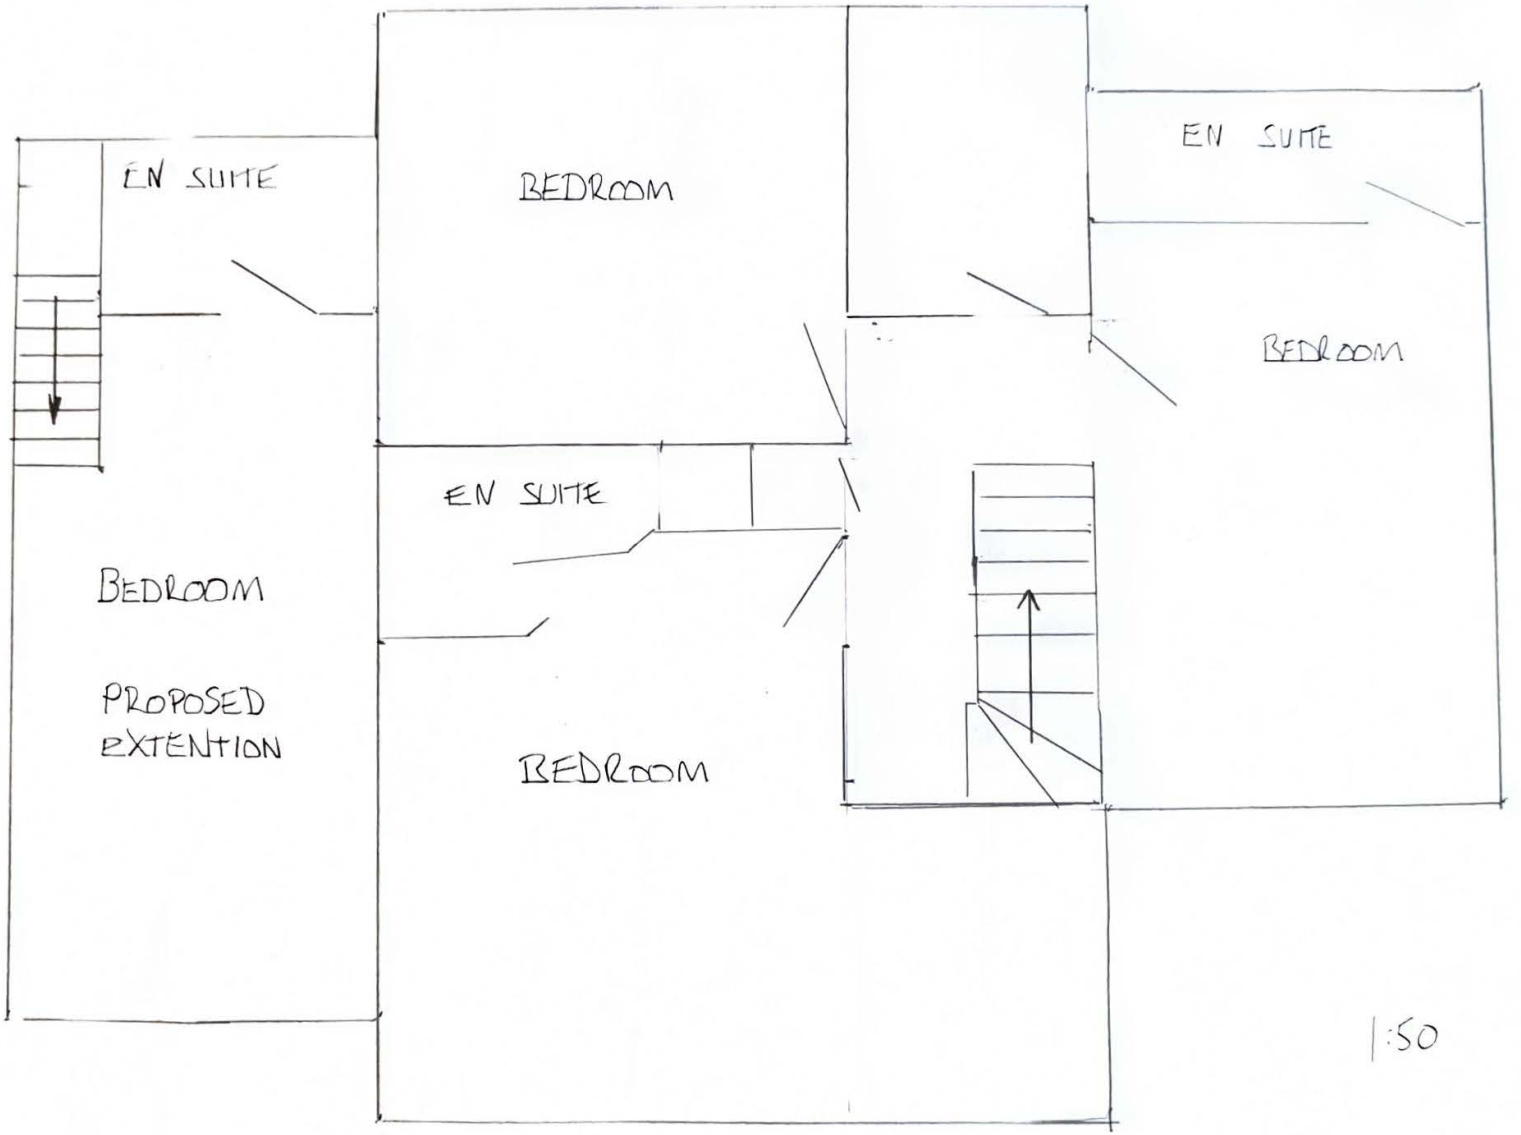

1:50

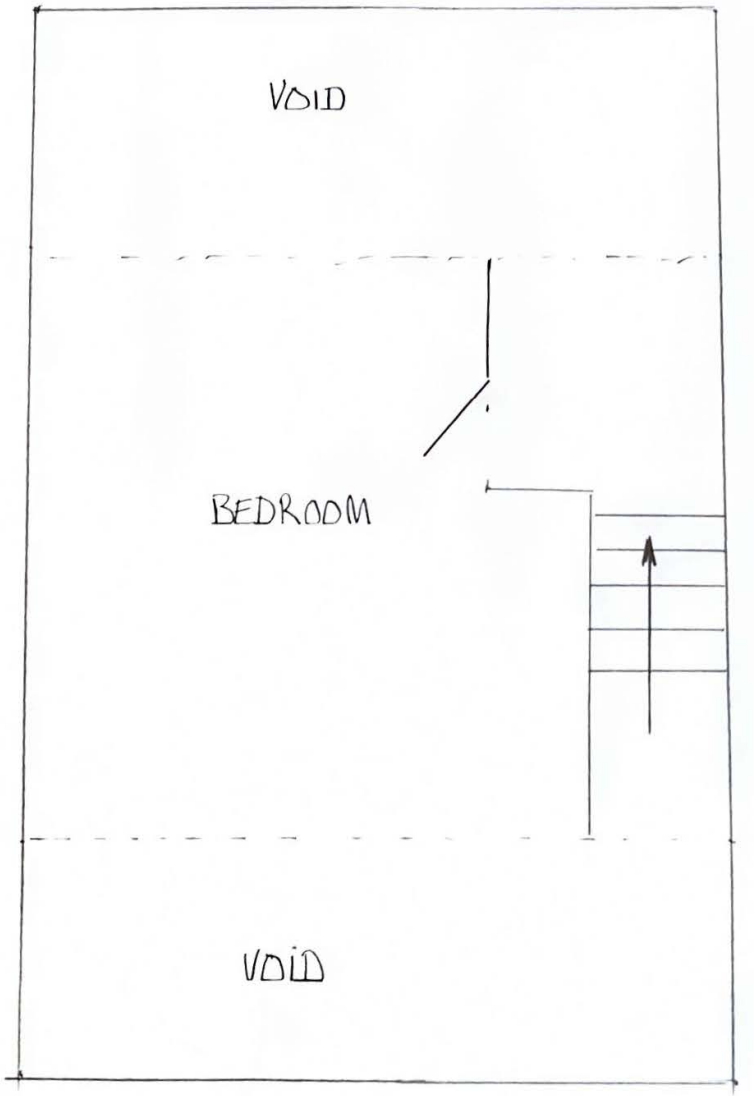

2nd FLOOR

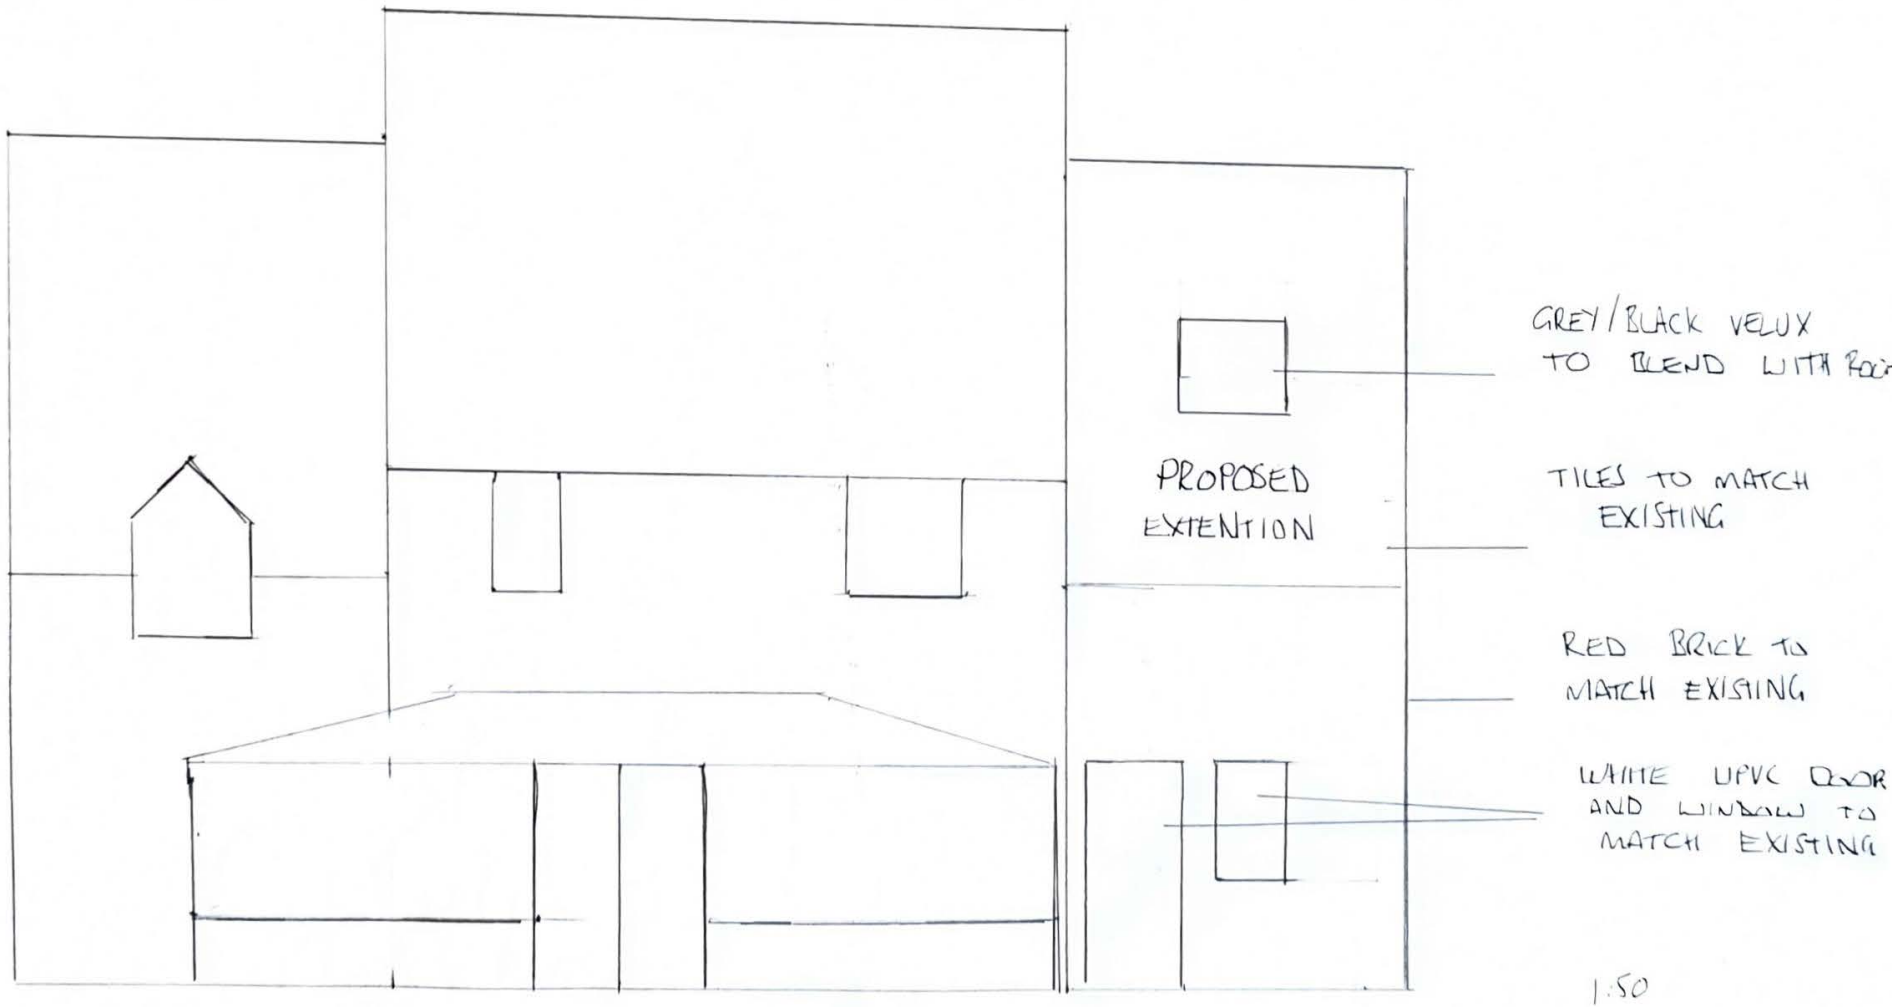
PROPOSED
EXTENTION
GREY/BLACK VELUX
TO BLEND WITH ROOF
TILES TO MATCH
EXISTING
RED BRICK TO
MATCH EXISTING
WHITE UPVC DOOR
AND WINDOW TO
MATCH EXISTING
1:50