

Elevations

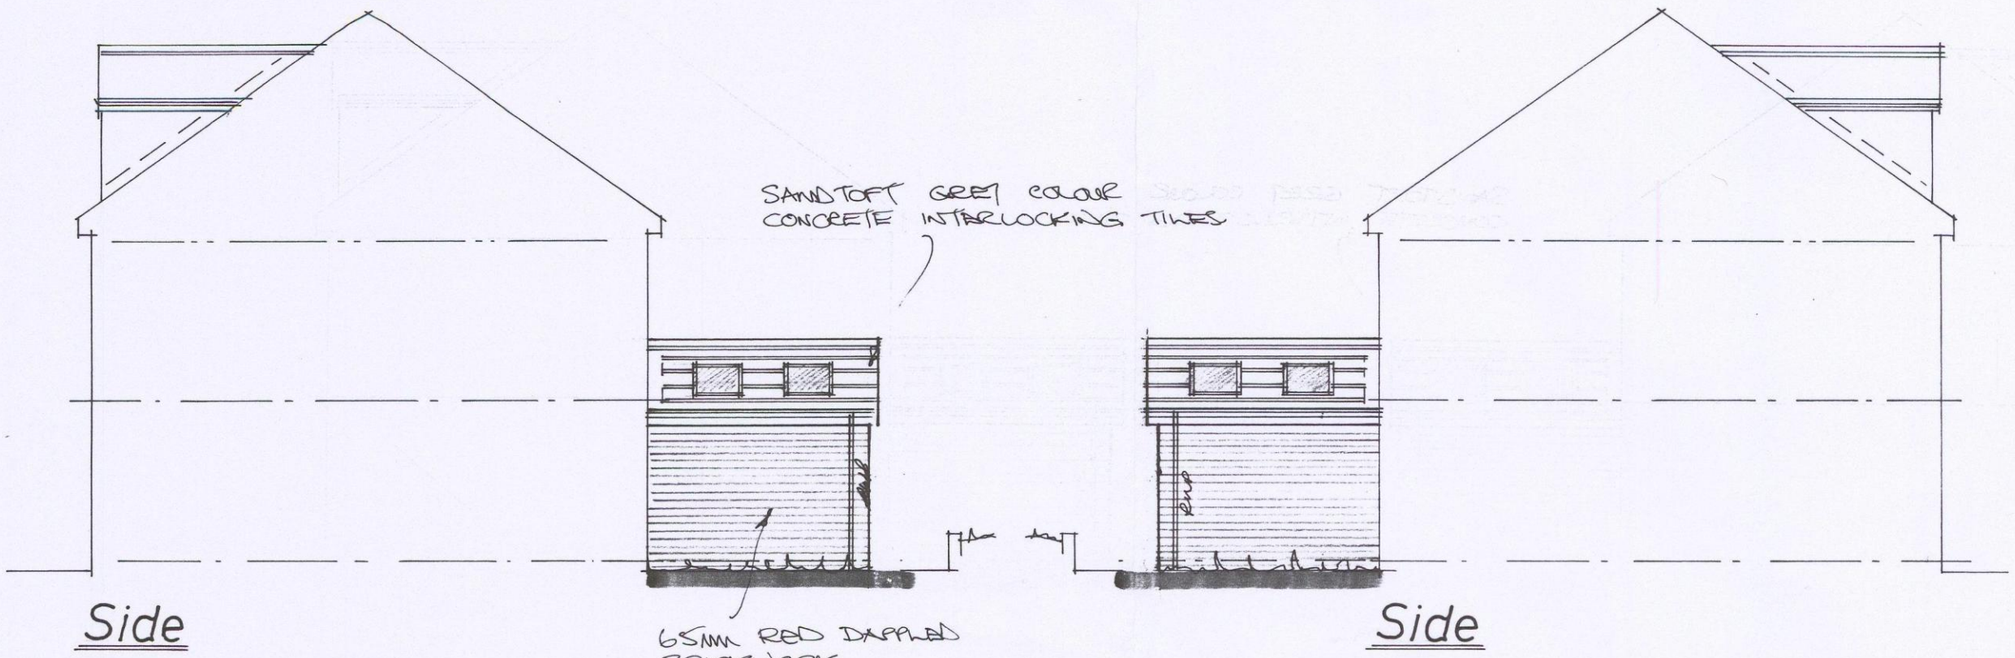


Side


Side

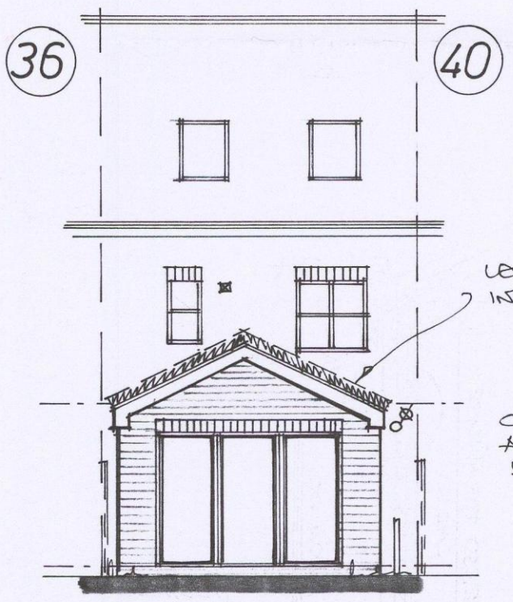


Rear

Typical Sections

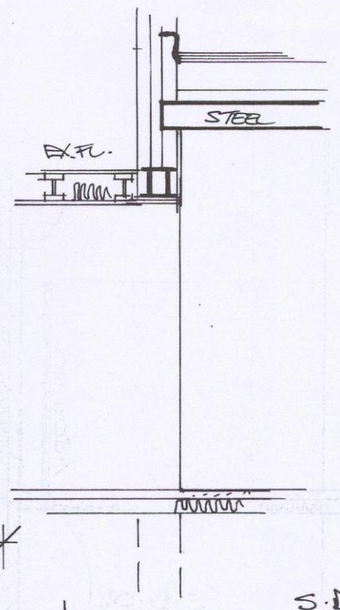

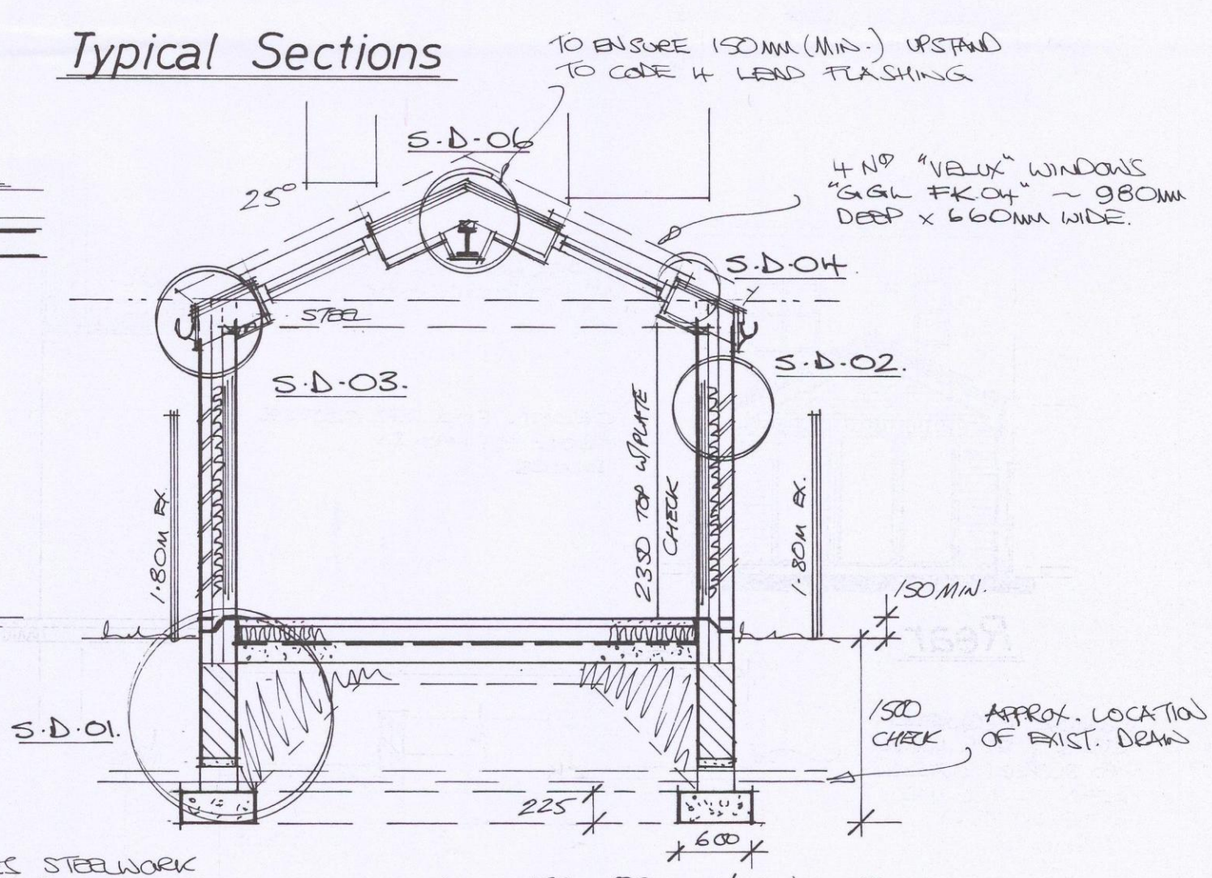

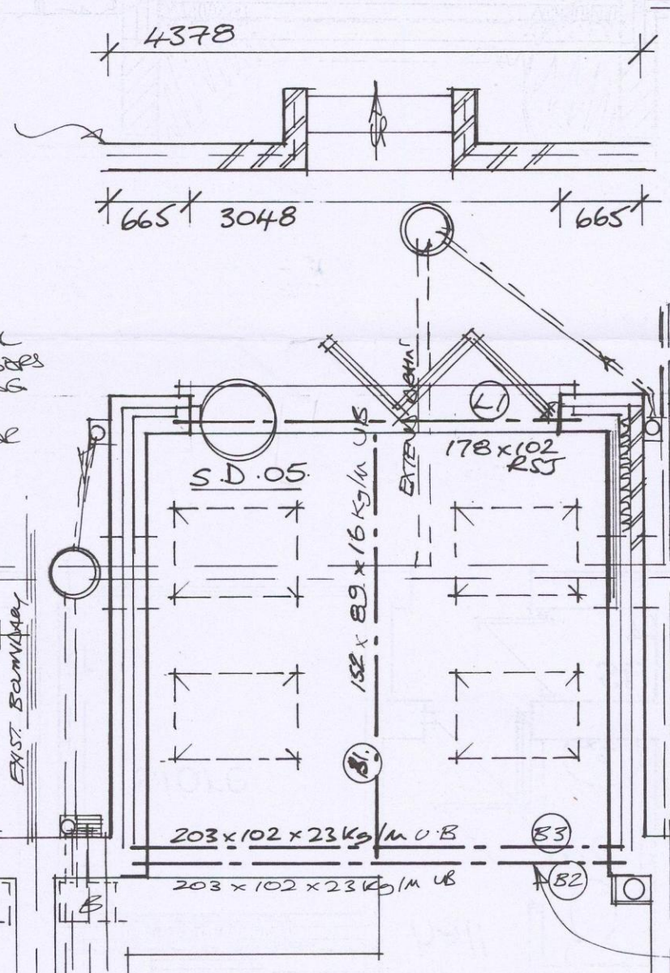


DENOTES STEELWORK 178 x 102mm R.S.J WITH 8mm M/S. PLATE WELDED TO BOTTOM FLANGE FOR SUPPORT OVER 3048MM WIDE x 2100MM HIGH BI-FOLD DOORS.

PROPOSED STEEL 2 Nº. 203 x 102mm x 23 kg/m UNIVERSAL BEAMS WITH 300MM WIDE x 200 x 200MM DEEP CONCRETE PADSTONES - 150MM END BEARINGS.

ALTER STORE AREA BELOW STAIRS & MAKE GOOD AS REQD.

PROVIDE HALF HOUR FIRE DOOR TO UTILITY AREA

152 x 89mm x 16 kg/m U.B STEEL RIDGE BEAM

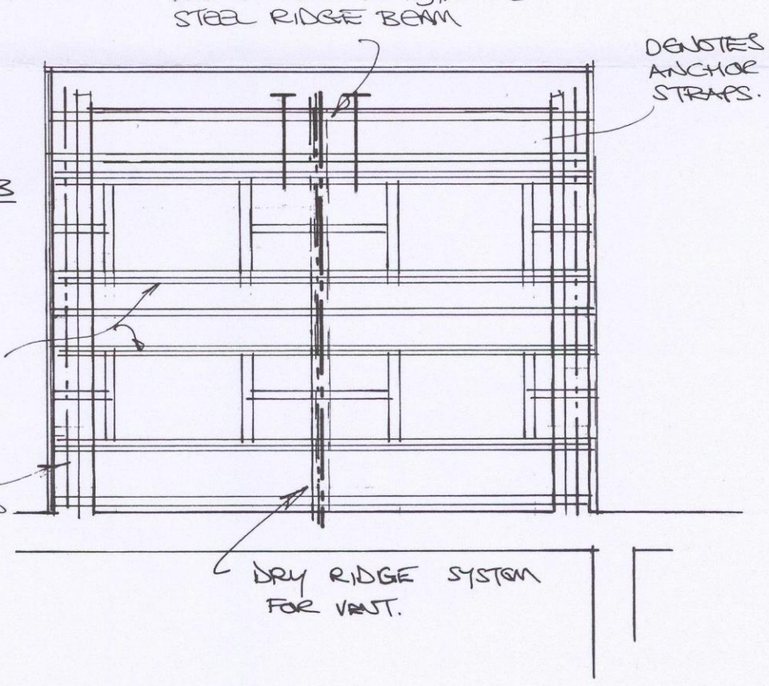

Roof Layout

Ground Floor Layout

Rev	Notes	Date
A	PLANNING REQ.	5/18

Planning: 2018/0461 B/Regs: 18/03253/BR

Garry Greetham Associates
Residential Design Consultant
Westwood House
18 Carr Lane
Tankersley
Barnsley S75 3BE
Tel(01226)746573

PROJECT	S/Storey Rear Extension
CLIENT	Mr. & Mrs. M. Corker
TITLE	Working Drawings
ADDRESS	38 Ecklands Croft, Millhouse Green, Penistone. S36 9AJ
DRAWN BY	ggg
SCALE	1:100; 1:50
DATE	Mar 18
DRAWING No	883-03
REV	A

Member of the Chartered Institute of Architectural Technologists