
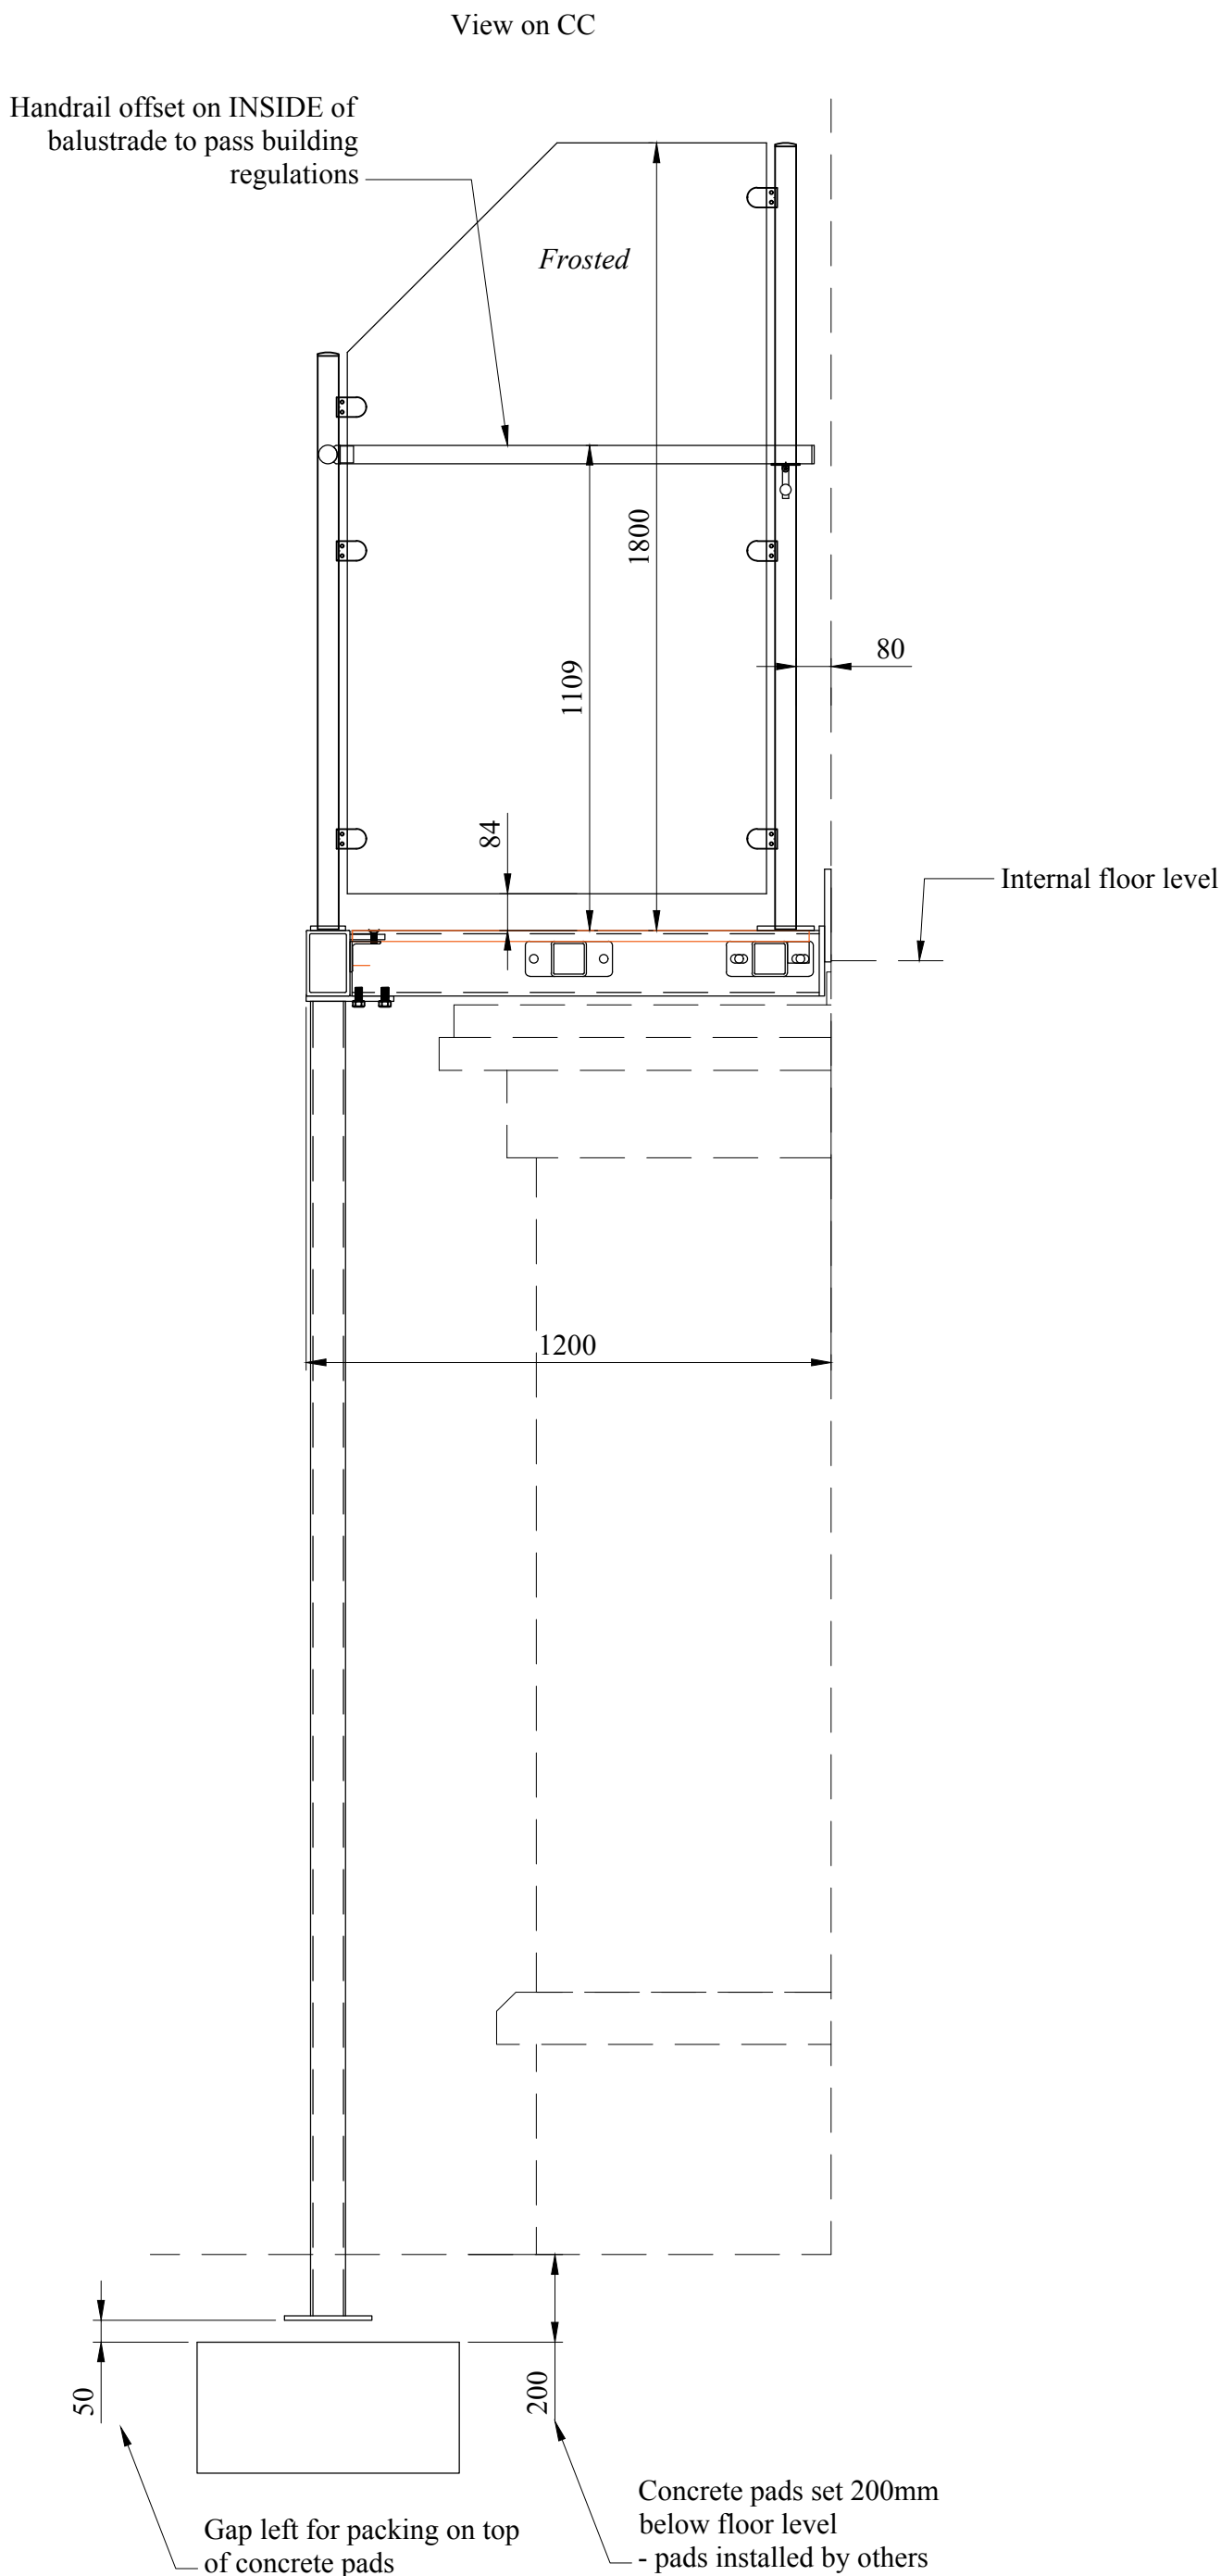
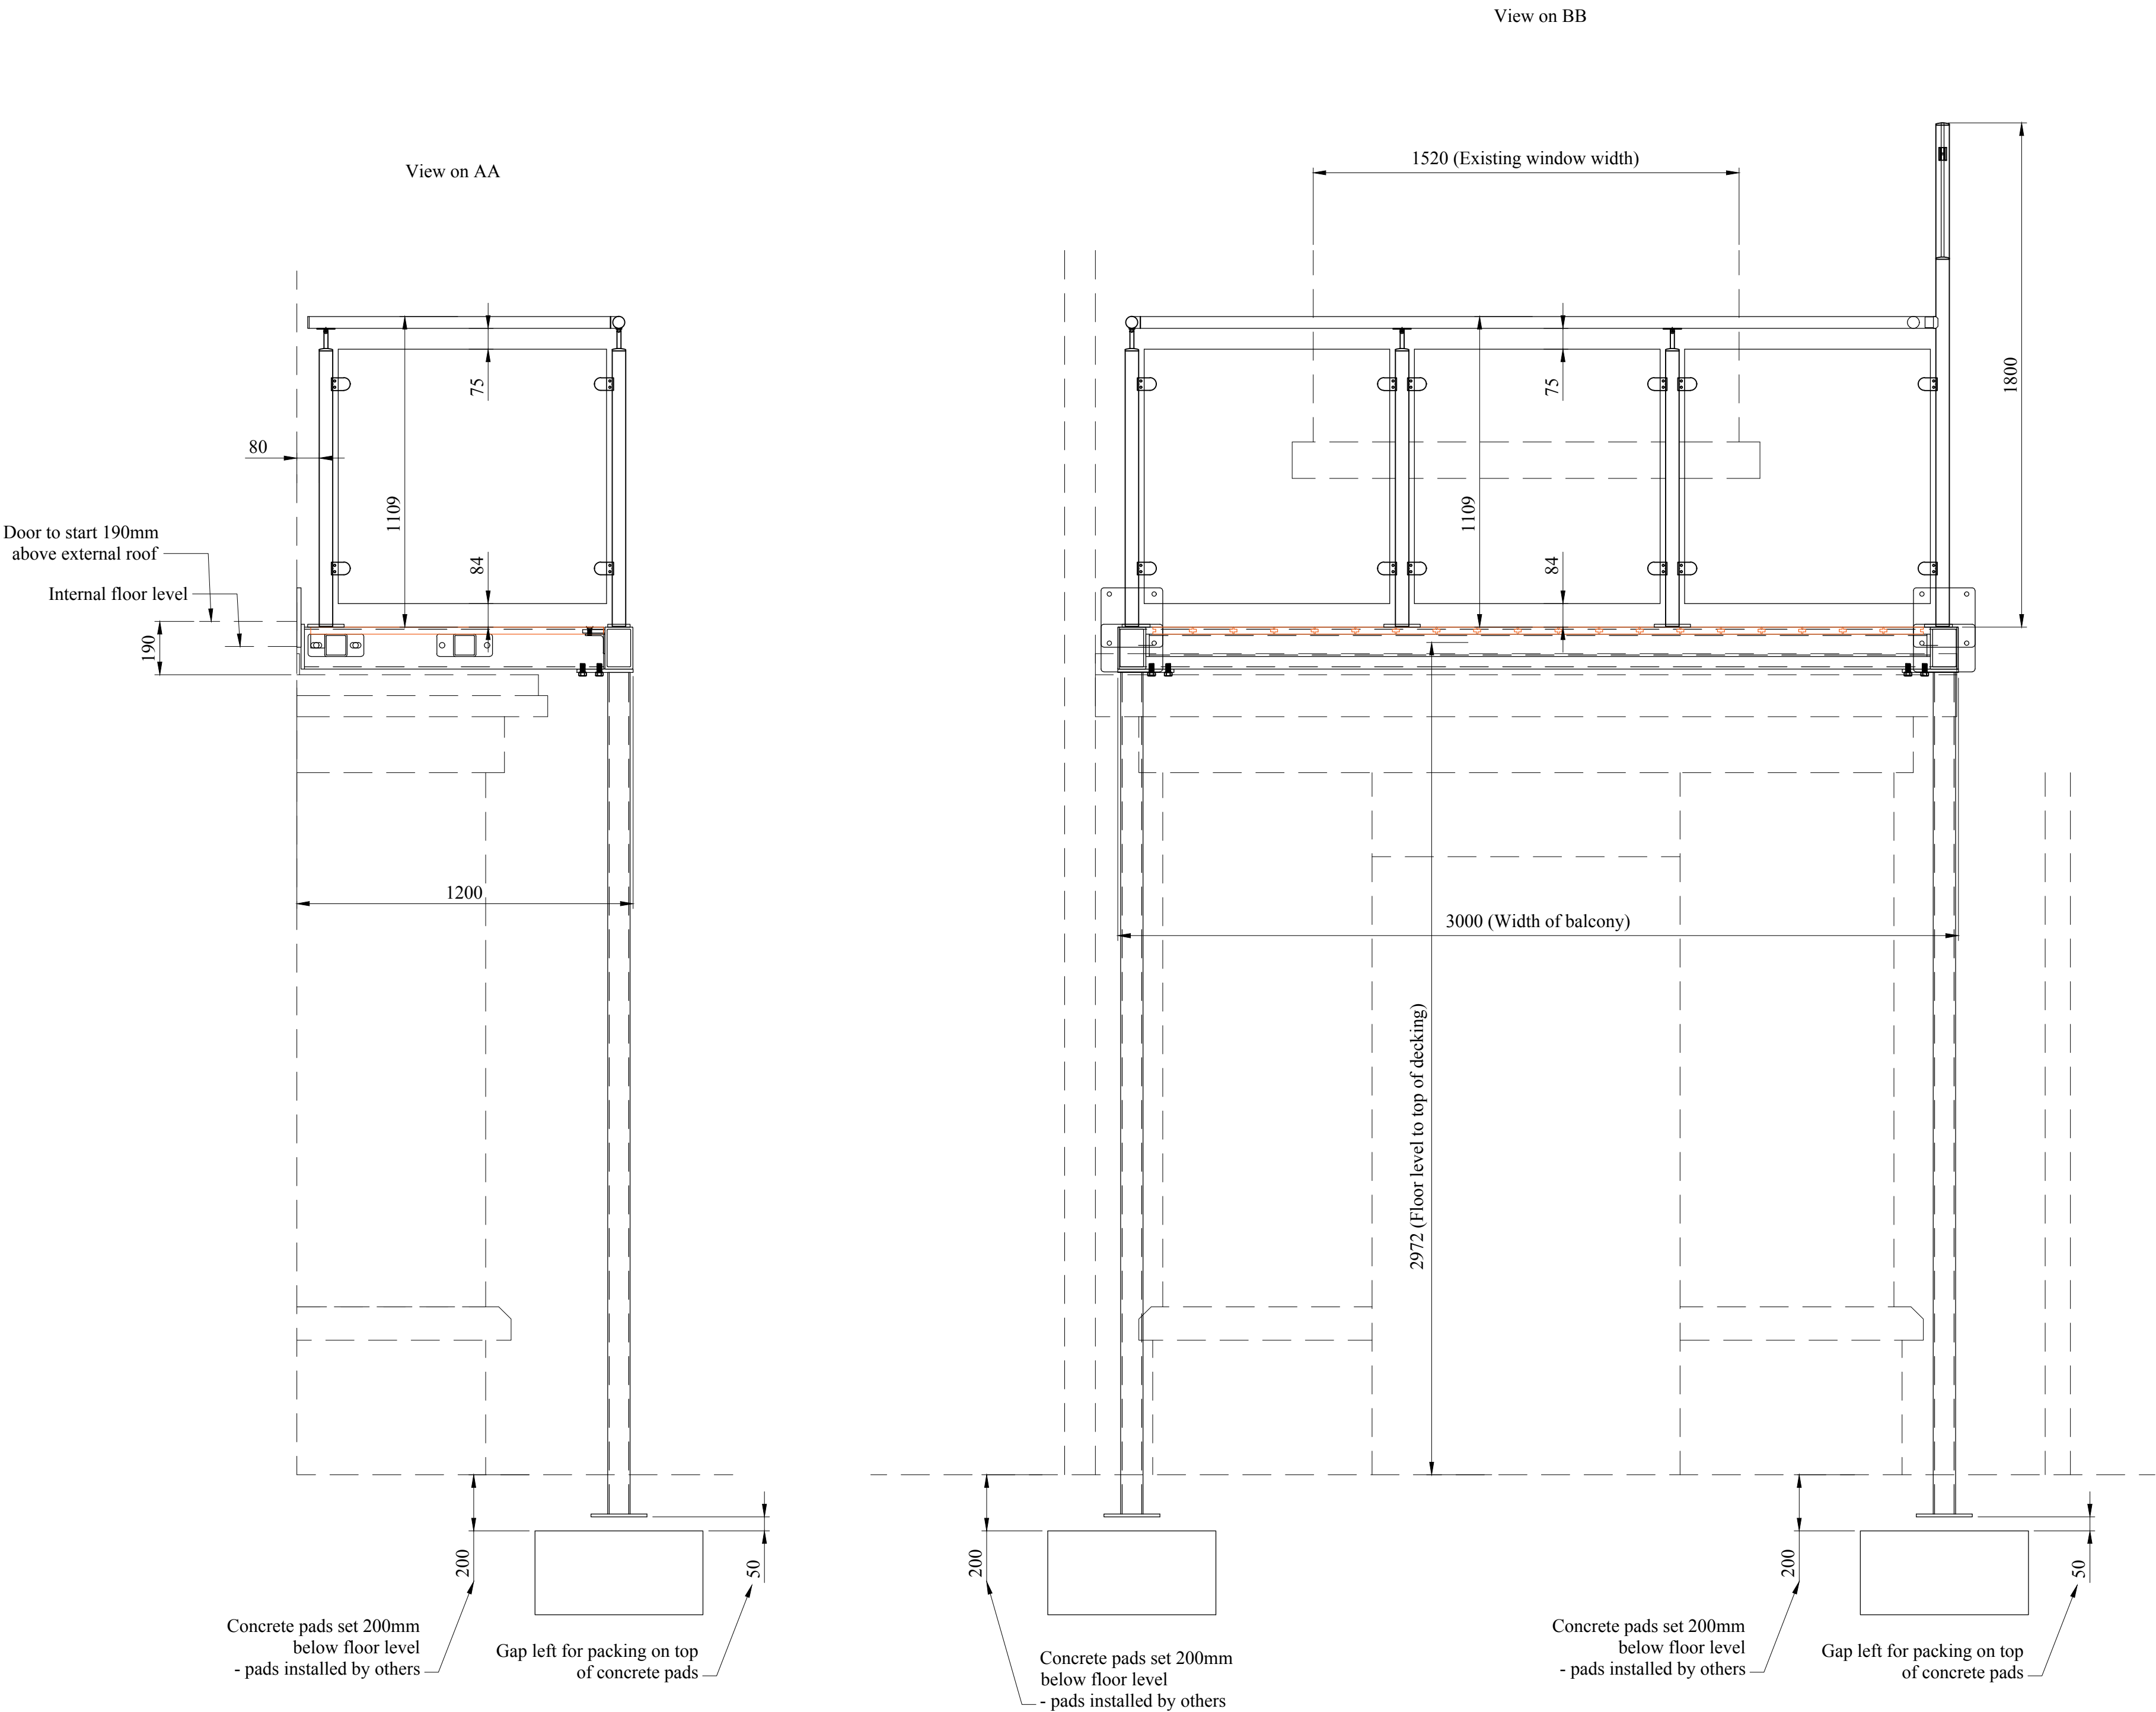
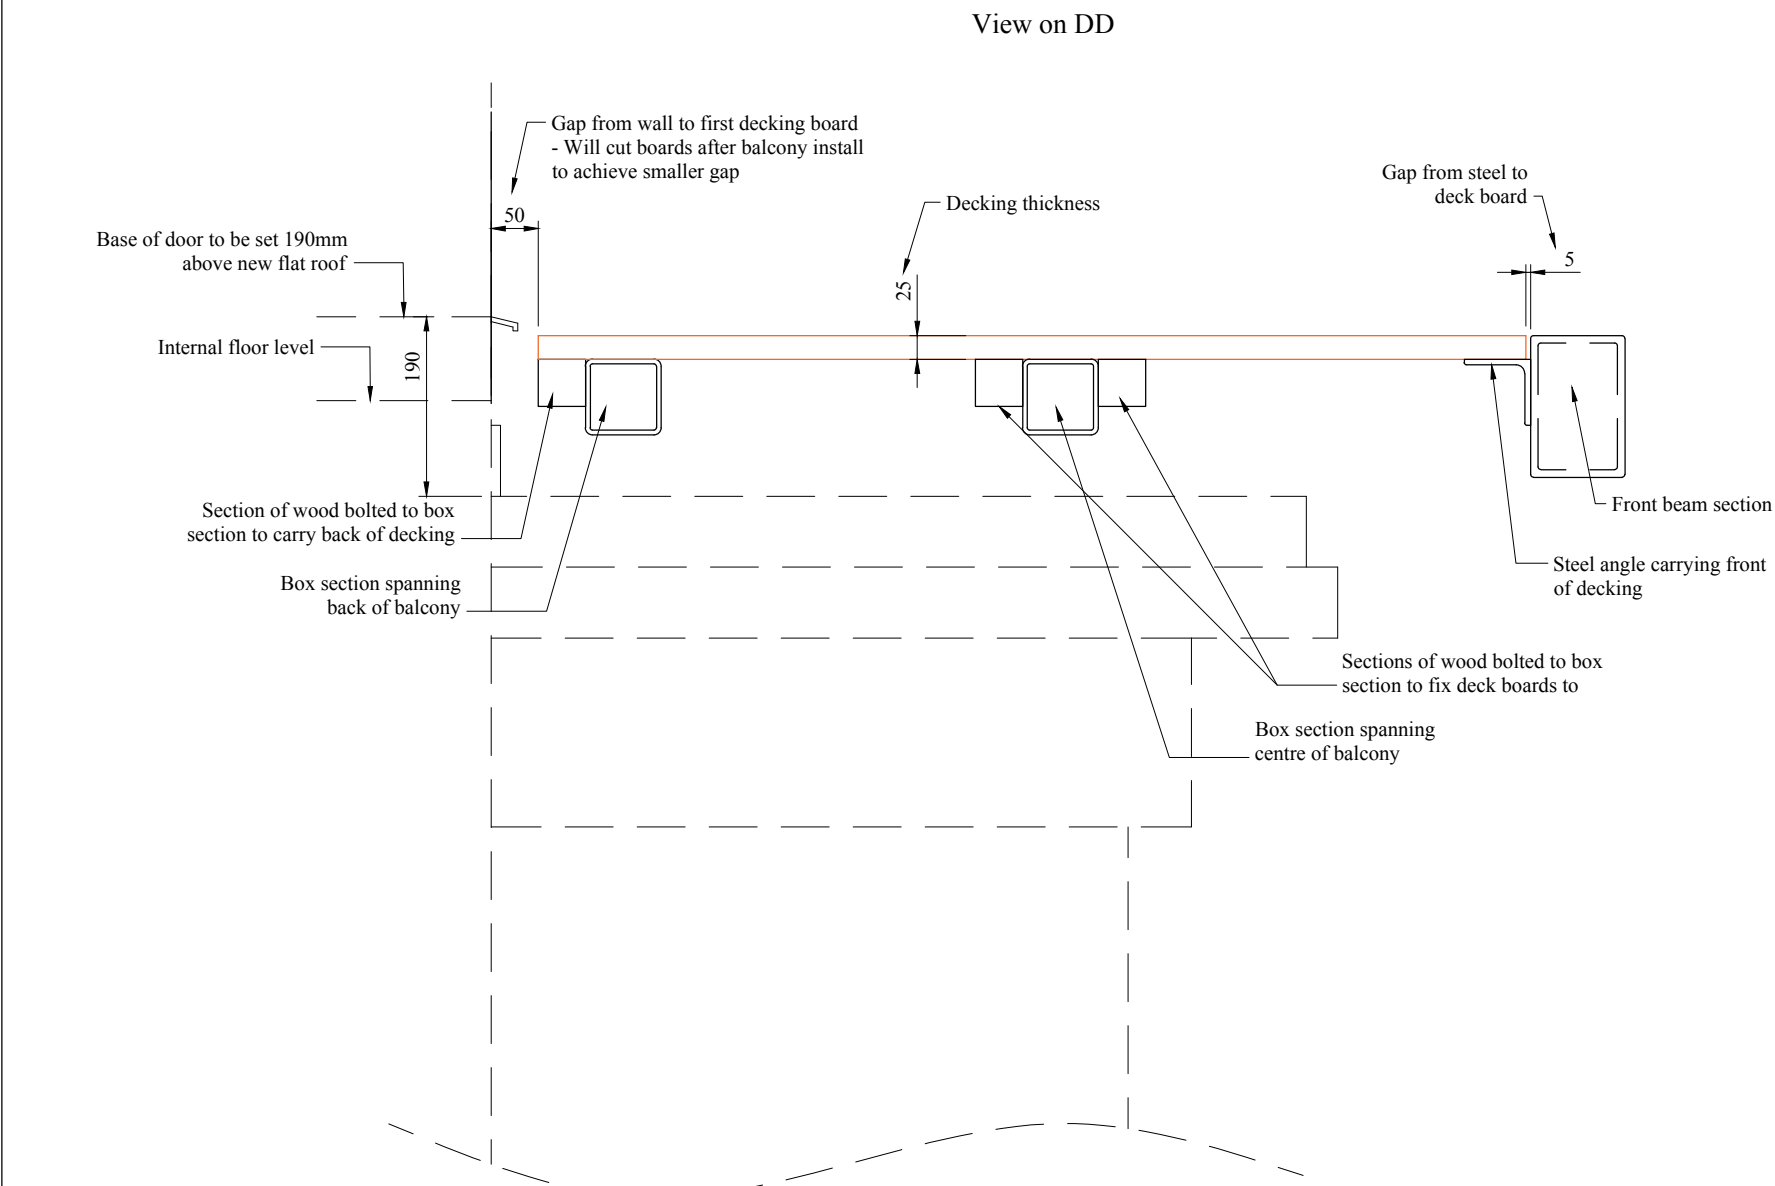


IF IN DOUBT ASK

FRAME SPECIFICATION:
Support Post - 80x80x5 SHS
Main Frame - 150x100x8 RHS
Spanning Supports - 80x80x5 SHS
Front Supporting Angle - 70x70x6 RSA
Plates - 10mm/12mm/15mm Thick Mild Steel
All Metalwork to be Galvanised and Powder Coated - Please confirm colour
140 x 25 Composite Decking Boards - Colour TBC

BALUSTRADE SPECIFICATION:
Balusters 48 dia tube
Handrail 42 dia tube
Base Fixing Plate 130 x 80
Glass 10mm toughened Clear - Front Sections
Glass 10mm toughened Frosted - Privacy Screen
All Metalwork in 316 Stainless Steel (Satin / Brushed polished)

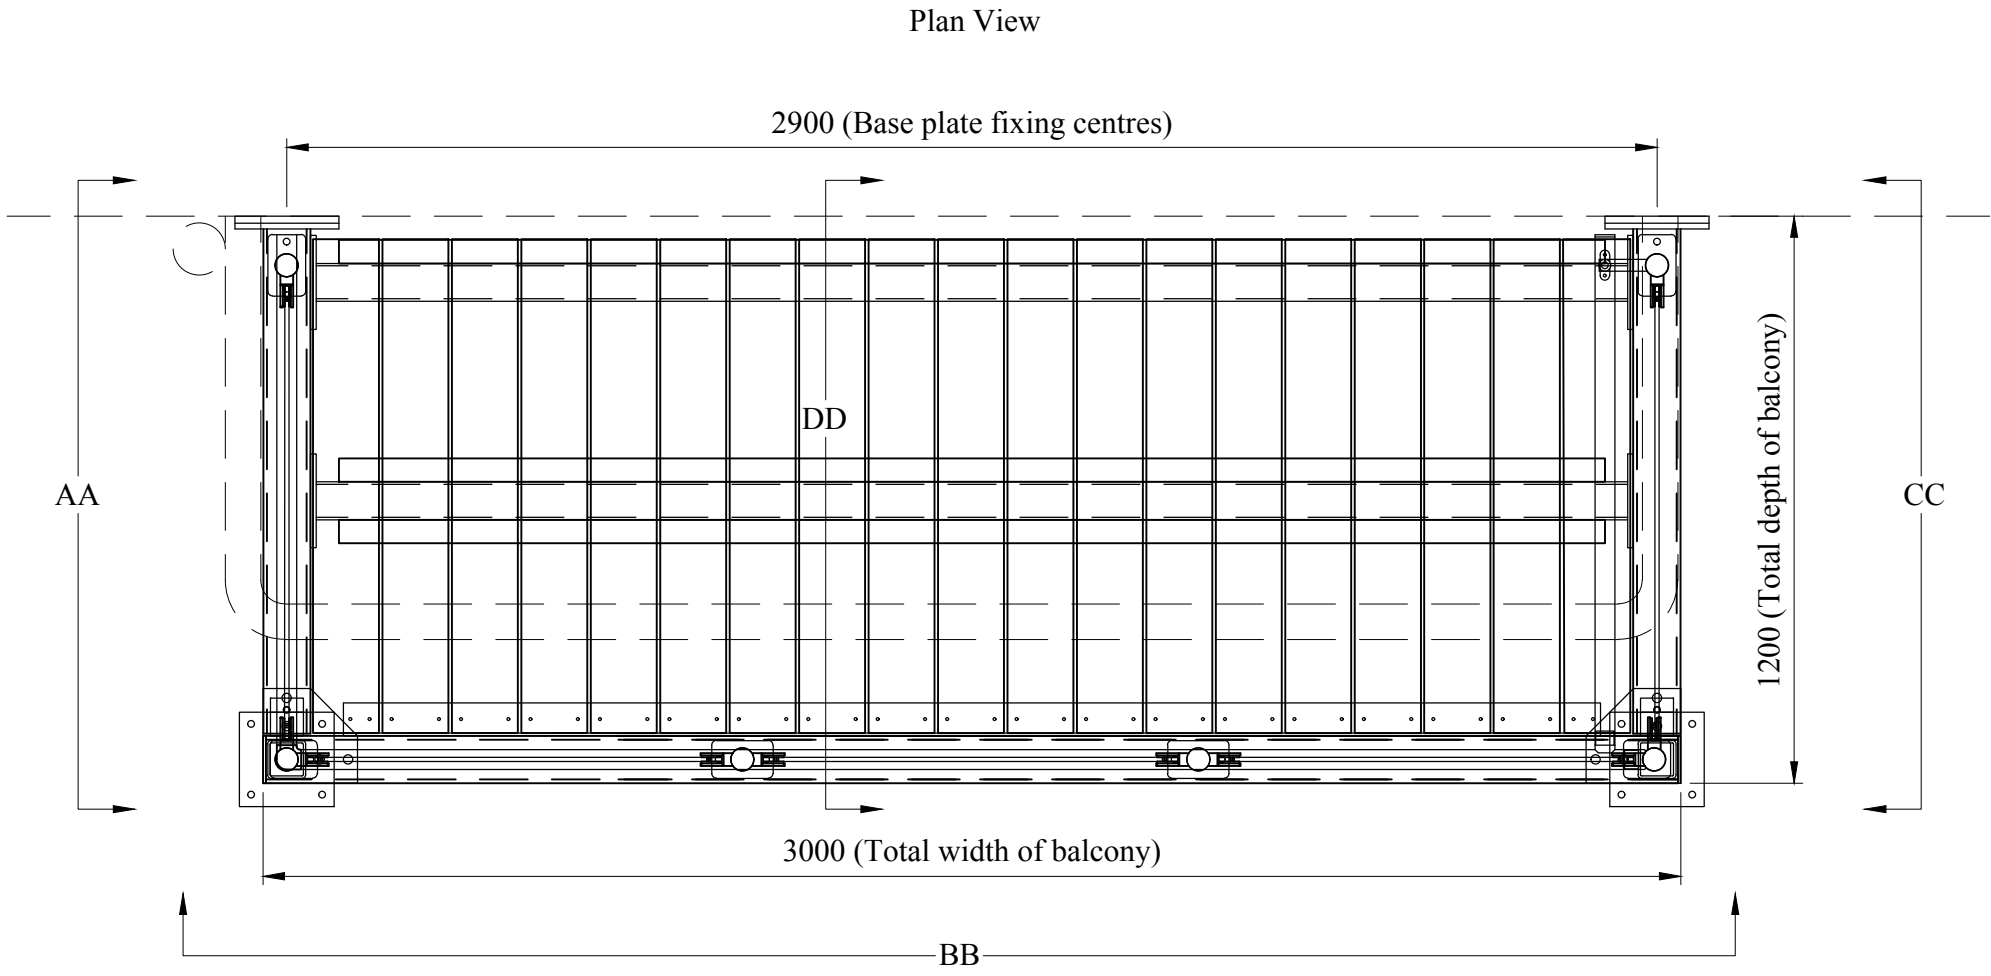

CLIENT
Brian Dodd

PROJECT
Walk Out Balcony

JOB NO.	DRG no.	REV.	DRAWN BY:	CHECKED BY:	DATE:	SCALE:
6970	01	01	AM		23/03/21	NTS

General Notes: Manufactured to BS 1090-2 Class EXC2, Method 3b (U.N.O.)
All Materials Mild Steel Grade S275 (U.N.O.)
All Holes 14da (U.N.O.); All Welds 6mm FW (U.N.O.)
Tolerance 0.0mm-1000mm +/- 1mm, over 1000mm +/- 2mm
All Notches to have minimum of 5mm internal radius

DIOMET
Fabrications Ltd
Specialist Architectural Metalworkers
www.dio-met.co.uk
Arc Works 150 Workshop Road S93TN Tel:0114 2439009 Email: post@dio-met.co.uk