
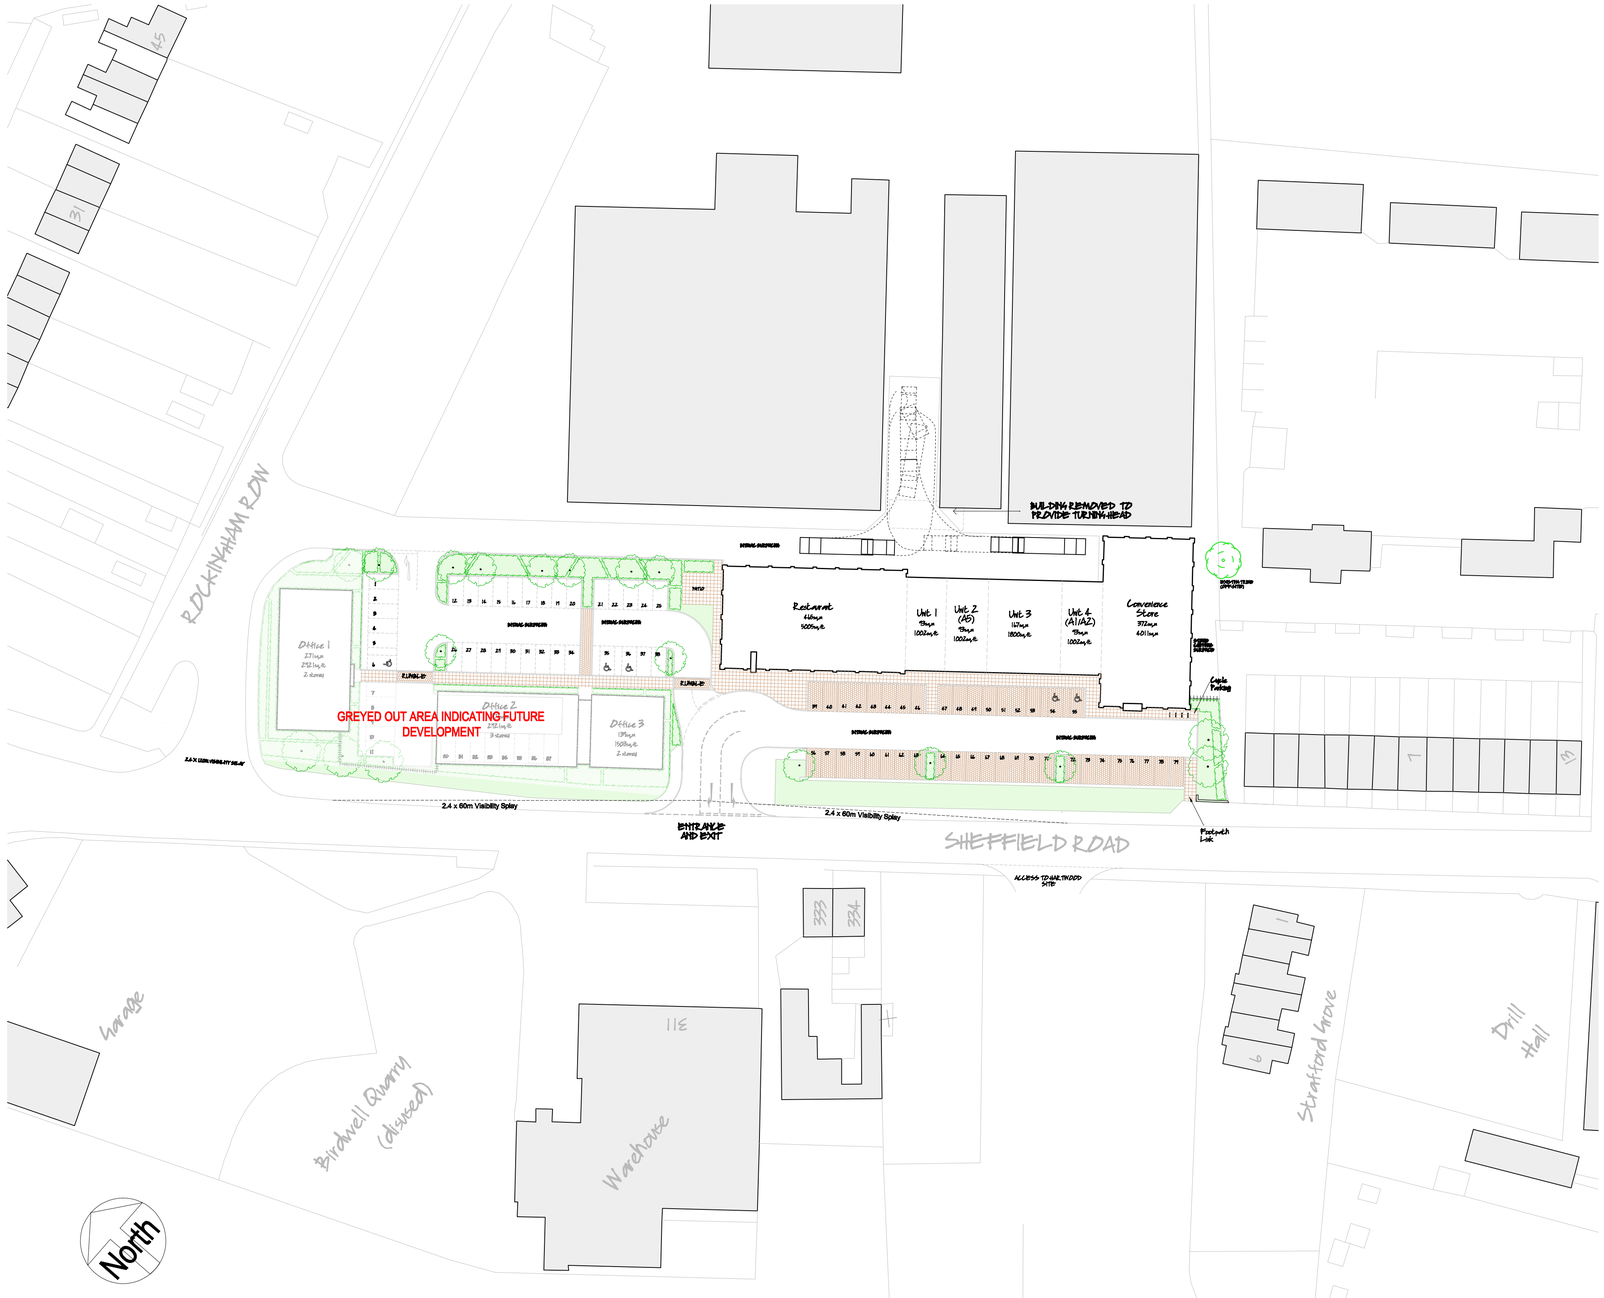


PLANNING LAYOUT

SCALE 1:500

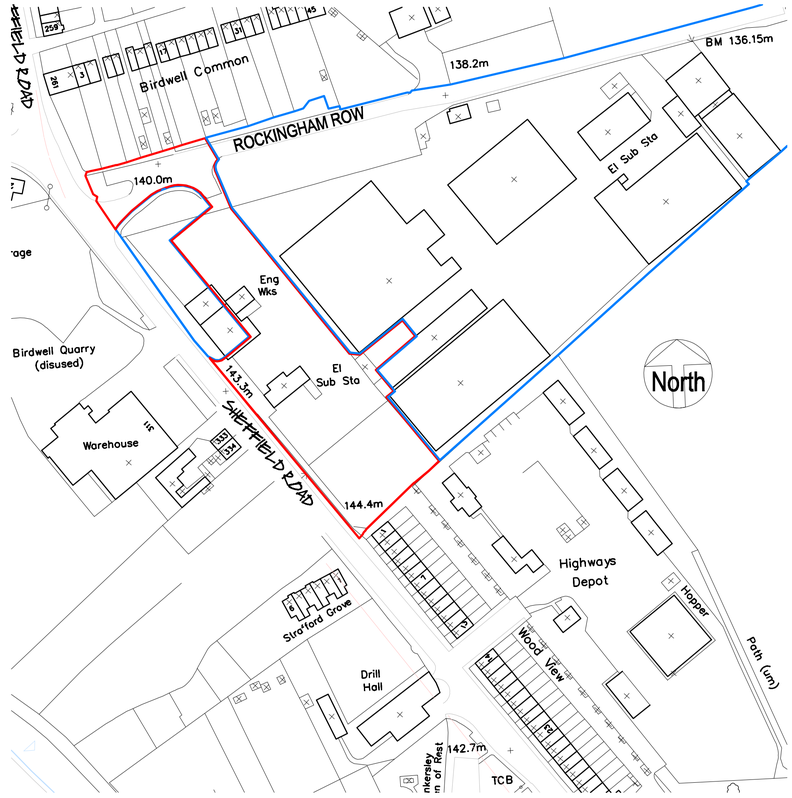

LOCATION PLAN

SCALE 1:1250

KEY:

- SETT PAVING (SUCH AS MARSHALLS TEGULA)
- 450X450 RECONSTITUTED STONE FLAG (SUCH AS MARSHALL SAXON BUFF)
- TURF
- ORNAMENTAL SHRUB PLANTING
- TREE PLANTING
- SPECIMEN SHRUB PLANTING WITHIN GRAVEL AREA
- 1200 BAR RAIL
- 1000 DRY STONE WALL

REV	DATE	AMENDMENTS	BY	CHKD
A	DEC 10	VERGE WIDENED TO ALLOW FOR FUTURE ROAD WIDENING	LB	NF

architectural design
town planning
landscape architecture

John R Paley Associates

CLIENT
Hartwood Estates

PROJECT
Proposed Office and Retail Dev at Hangmanstone Depot, Sheffield Road, Birdwell

DRAWING OF
Location Plan and Proposed Layout

DRAWING NUMBER

stage	job no.	drawing no.	date issued
P	08:4151	01A	5Aug09
scale	drawn	checked by
As indicated	RF	-

1 Red Hall Crescent
Paragon Business Village
Wakefield
WF1 2UP

t - 01924 201020
f - 01924 201030
e - info@jrpassoc.co.uk