
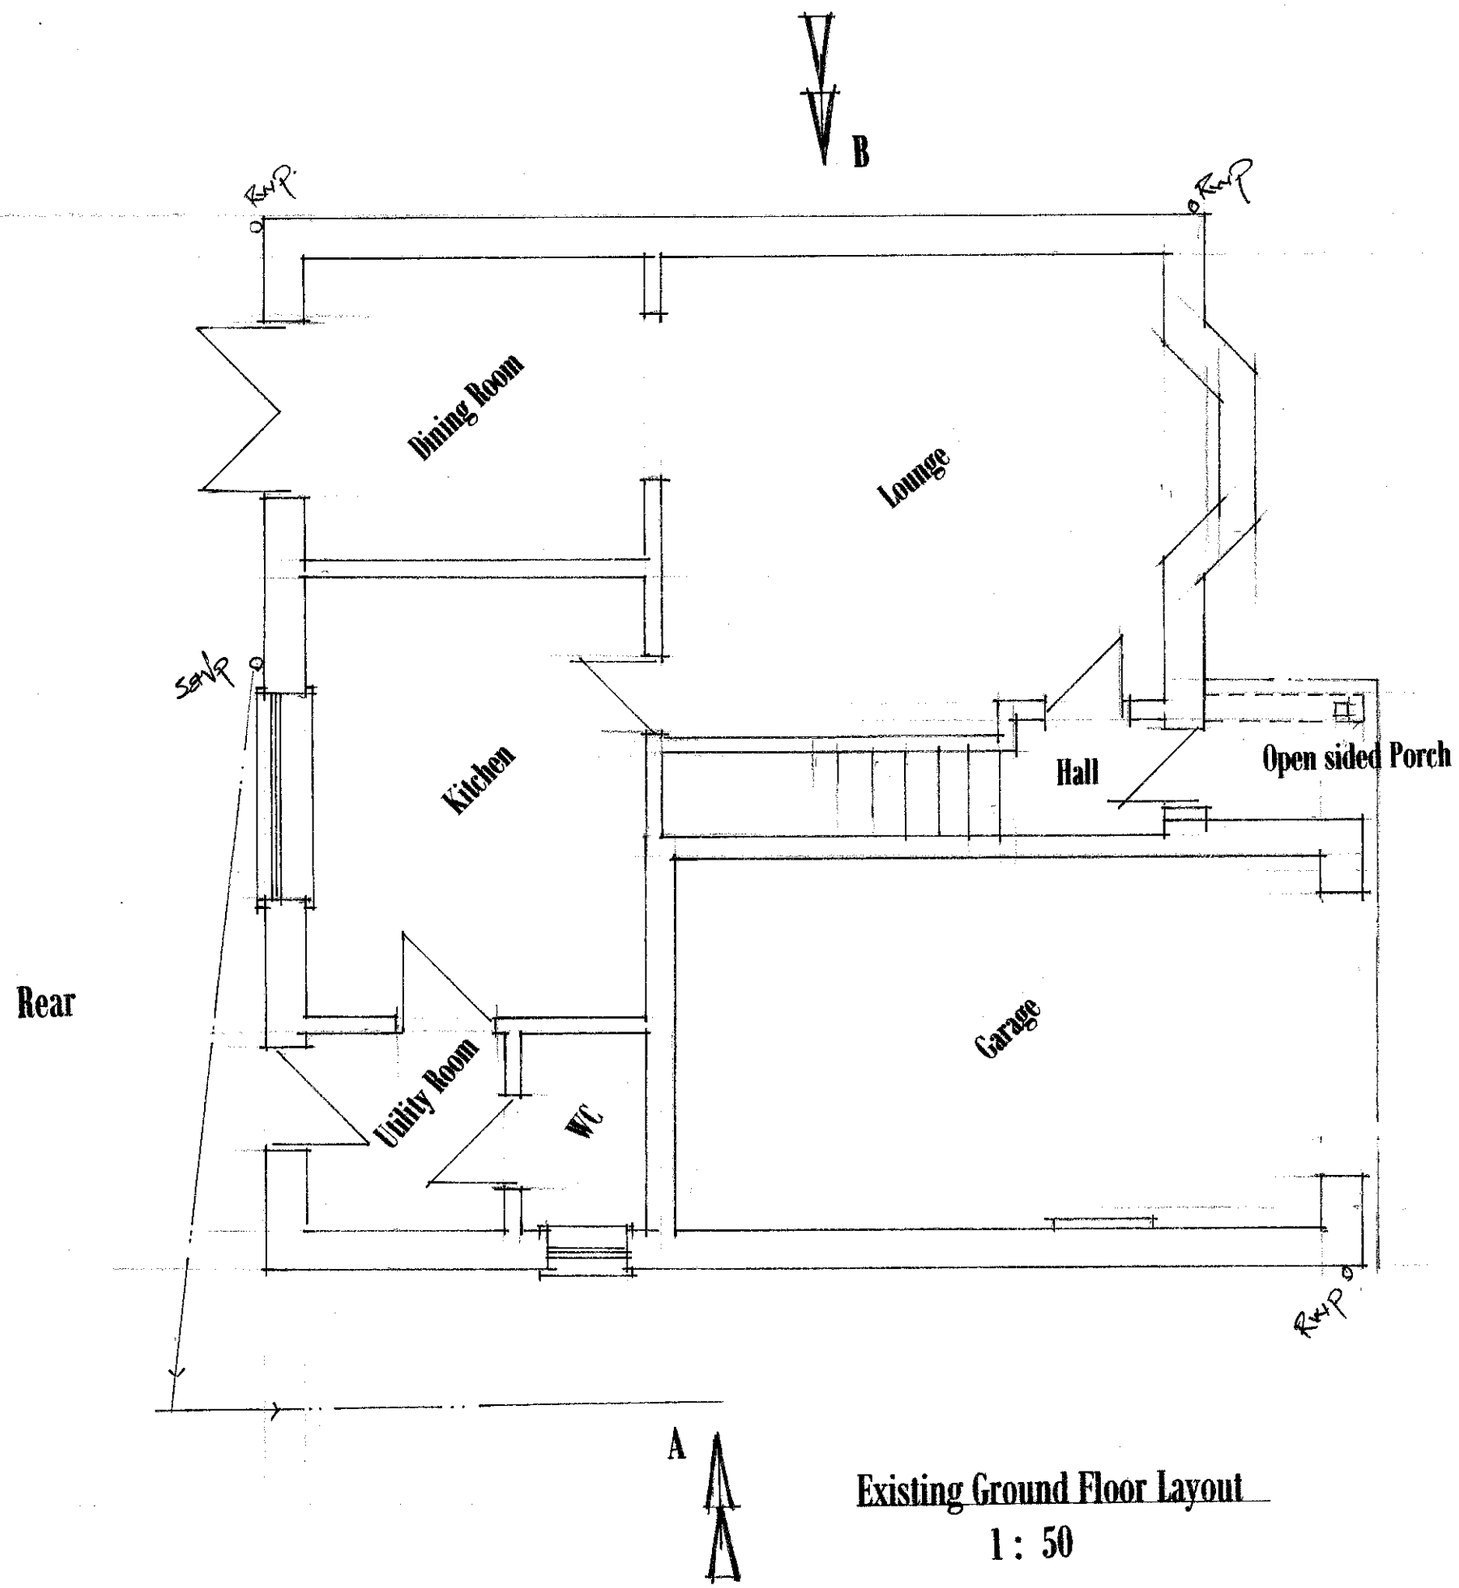


11 Long Furlong
Penistone
Sheffield
S36 6FF

Existing Ground Floor Layout
1 : 50

11 Long Furlong
Penistone
Sheffield
S36 6FF

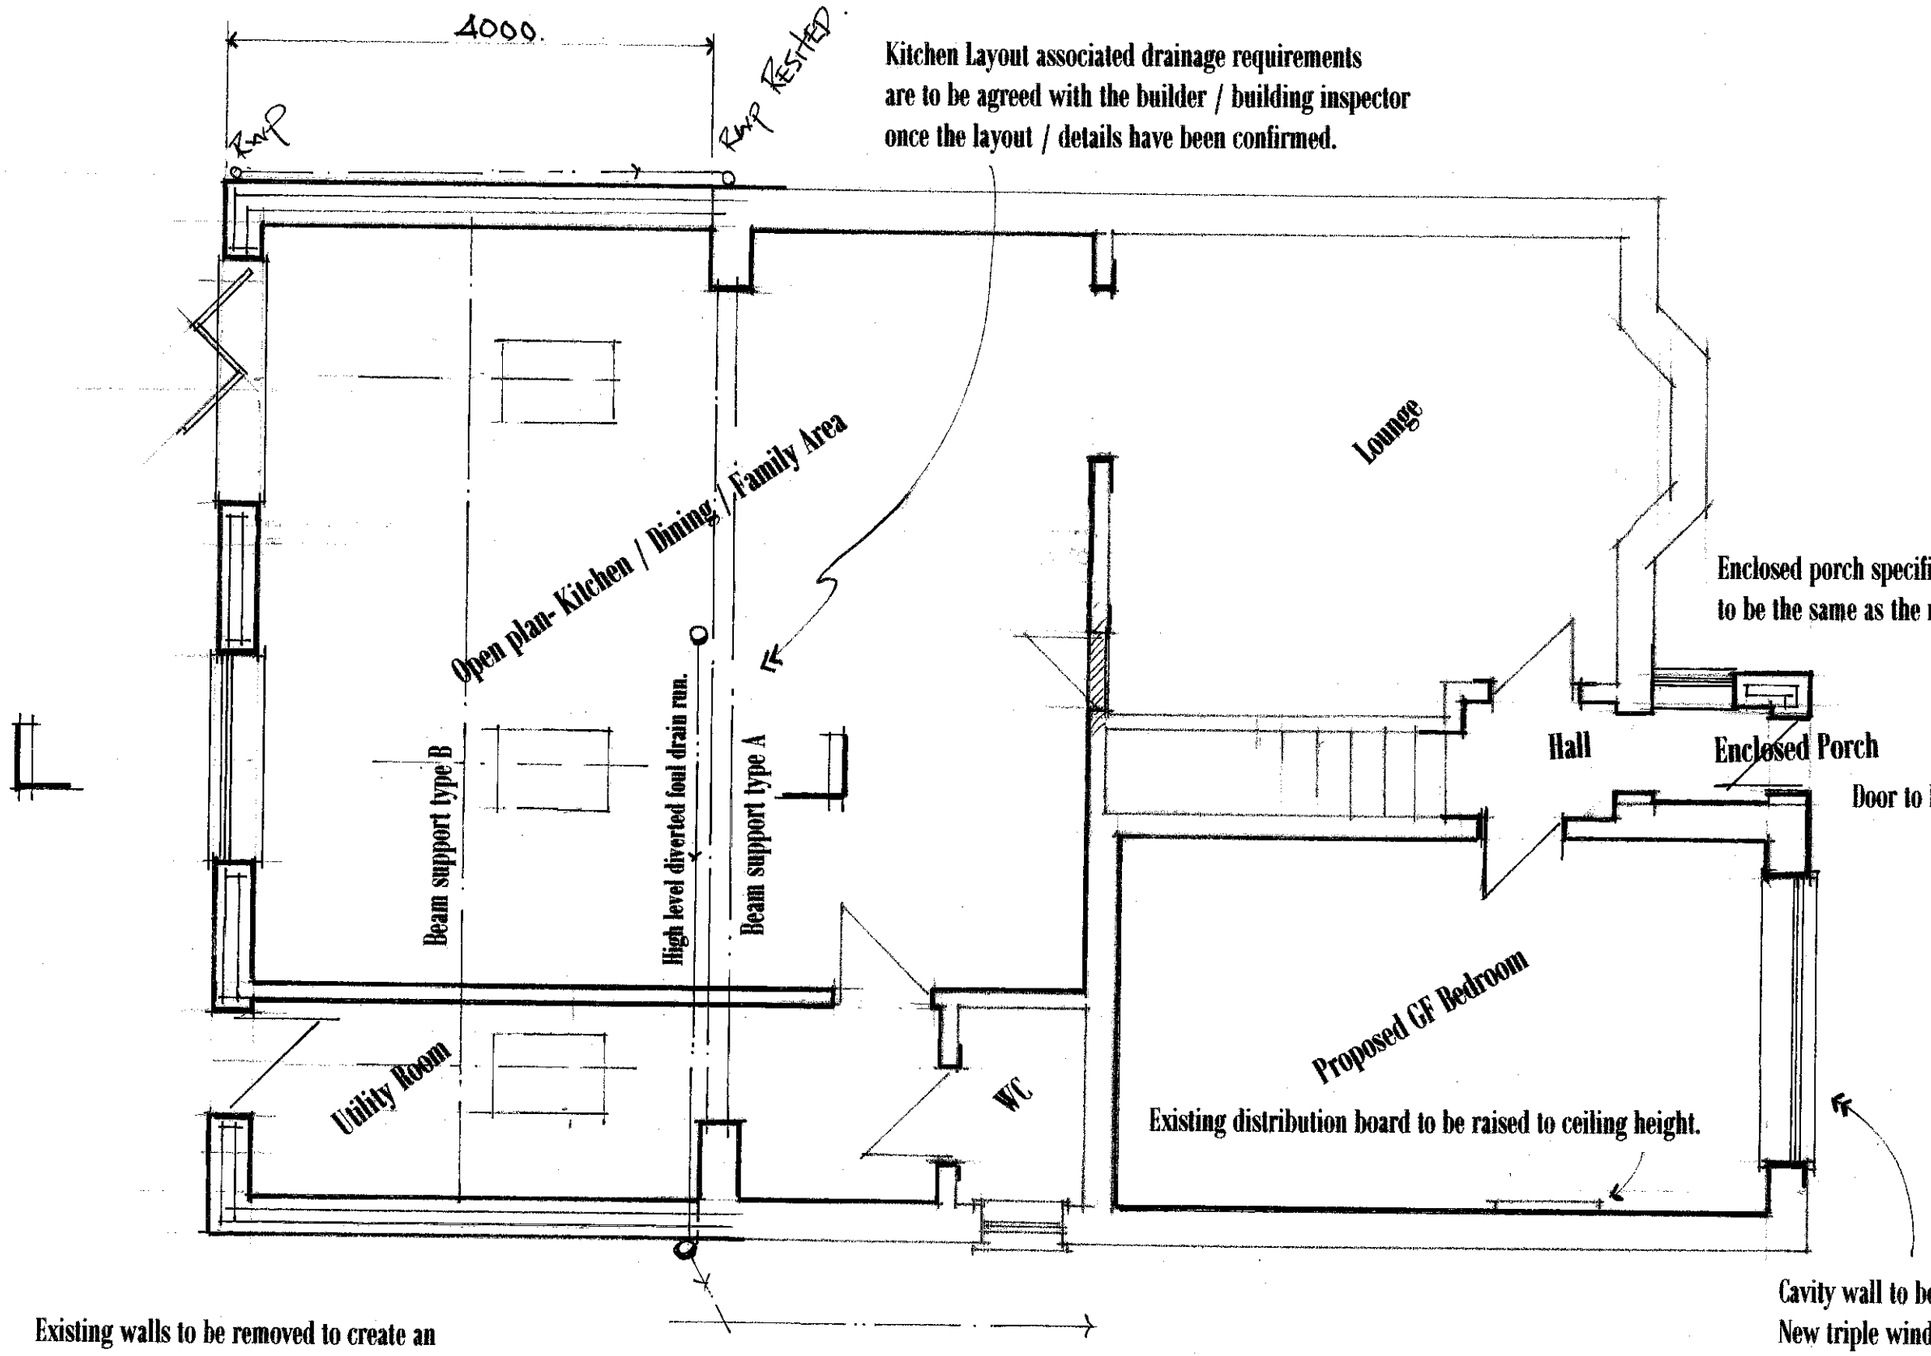

Proposed Ground Floor Layout

1 : 50




Rear Elevation




Front Elevation

11 Long Furlong
Penistone
Sheffield
S36 6FF

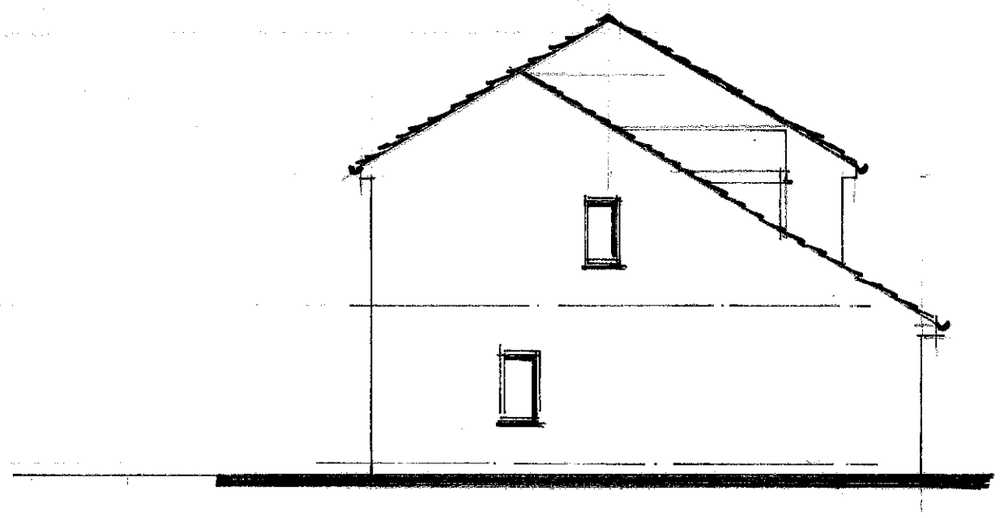

Side Elevation On A

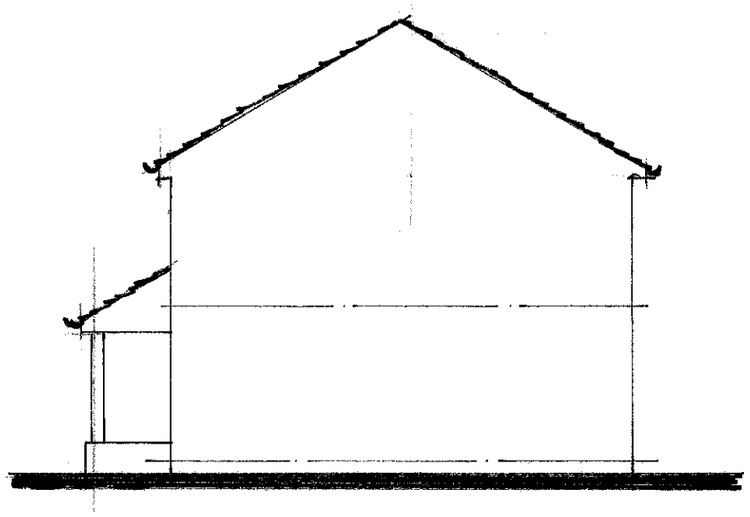


Side Elevation On B

1 : 100

Existing Elevations

03

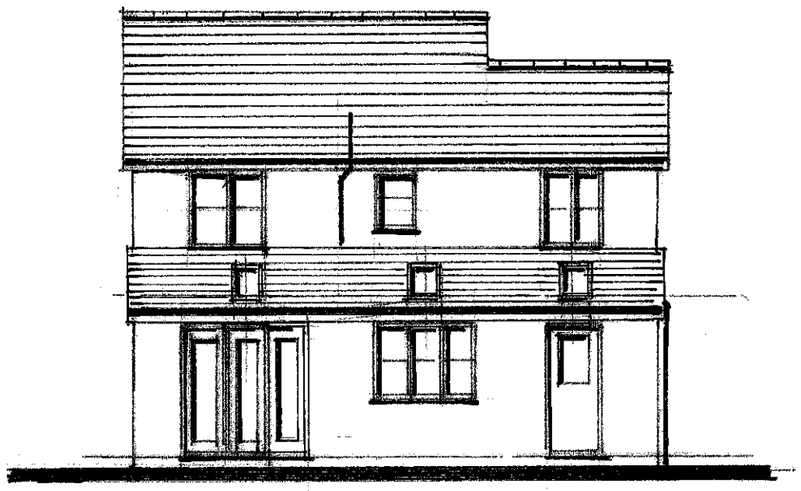


Rear Elevation


11 Long Furlong
Penistone
Sheffield
S36 6FF



Front Elevation

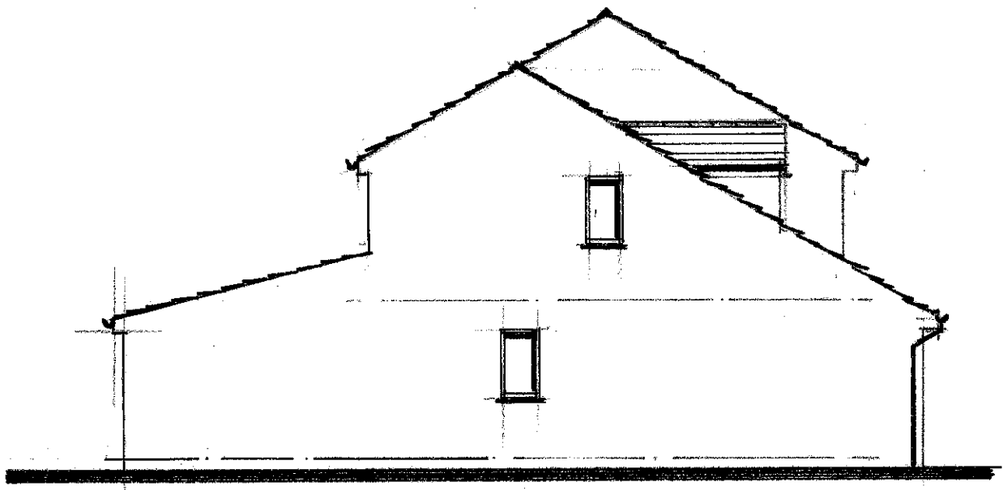


Side Elevation On A

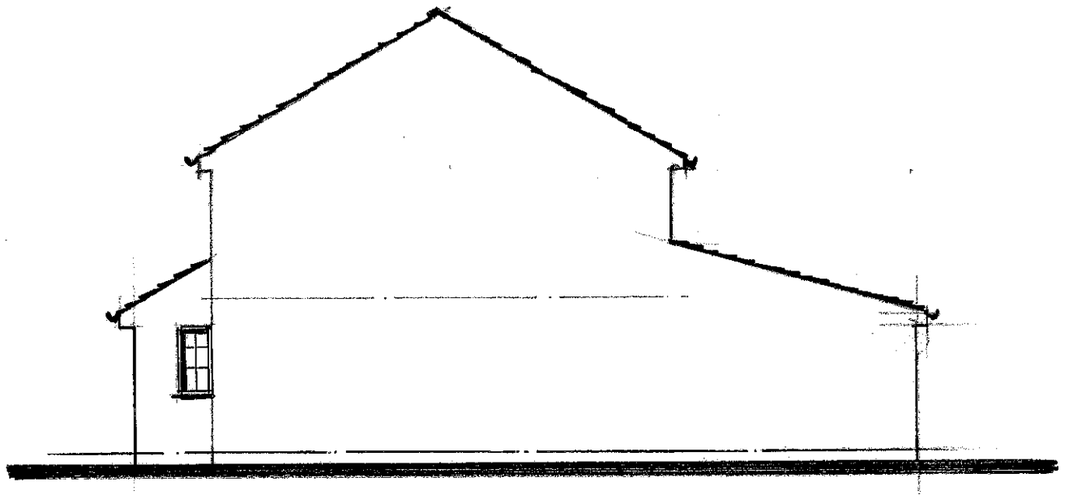

Side Elevation On B

1 : 100
Proposed Elevations

04

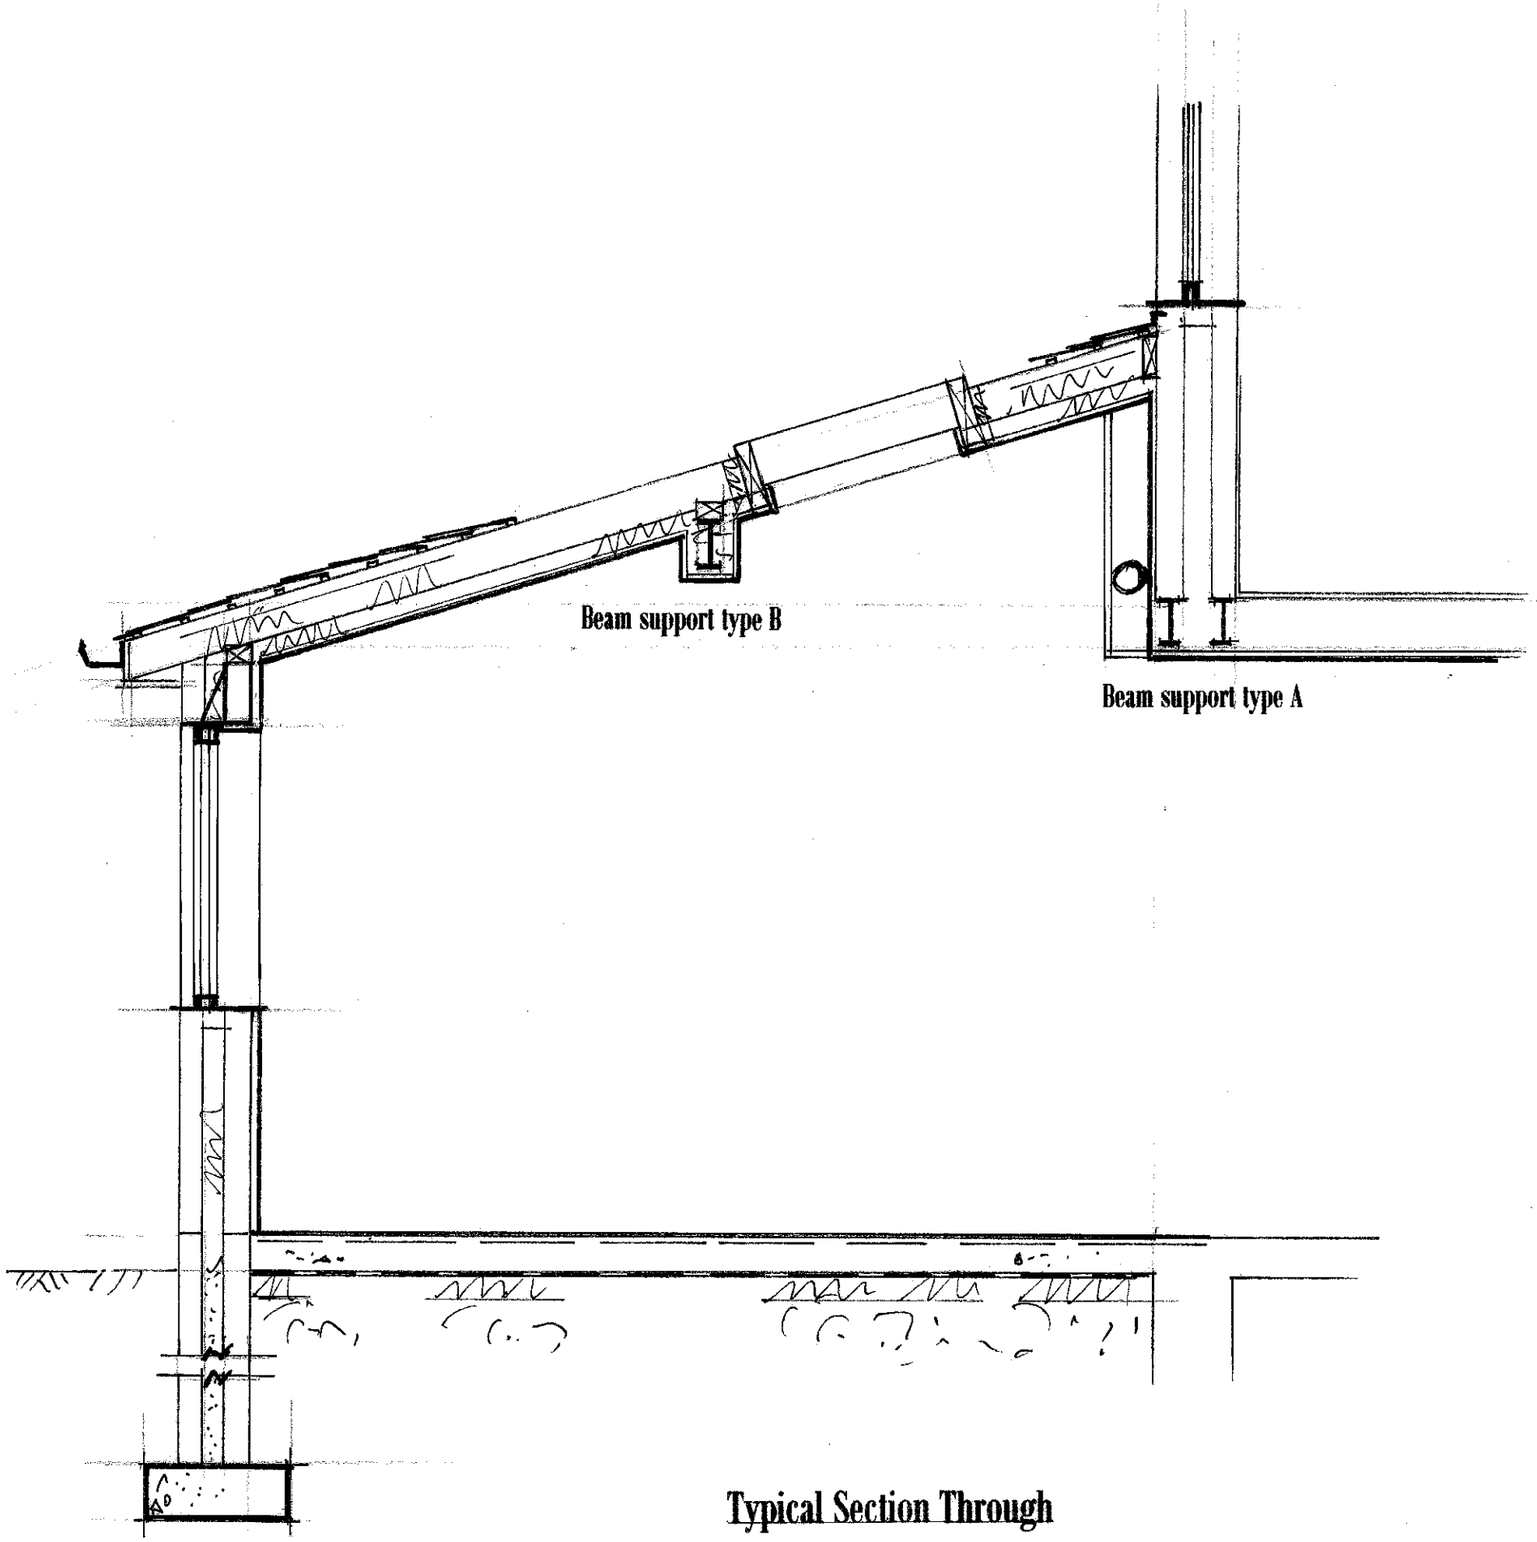

11 Long Furlong
Penistone
Sheffield
S36 6FF

Typical Section Through

1 : 25