



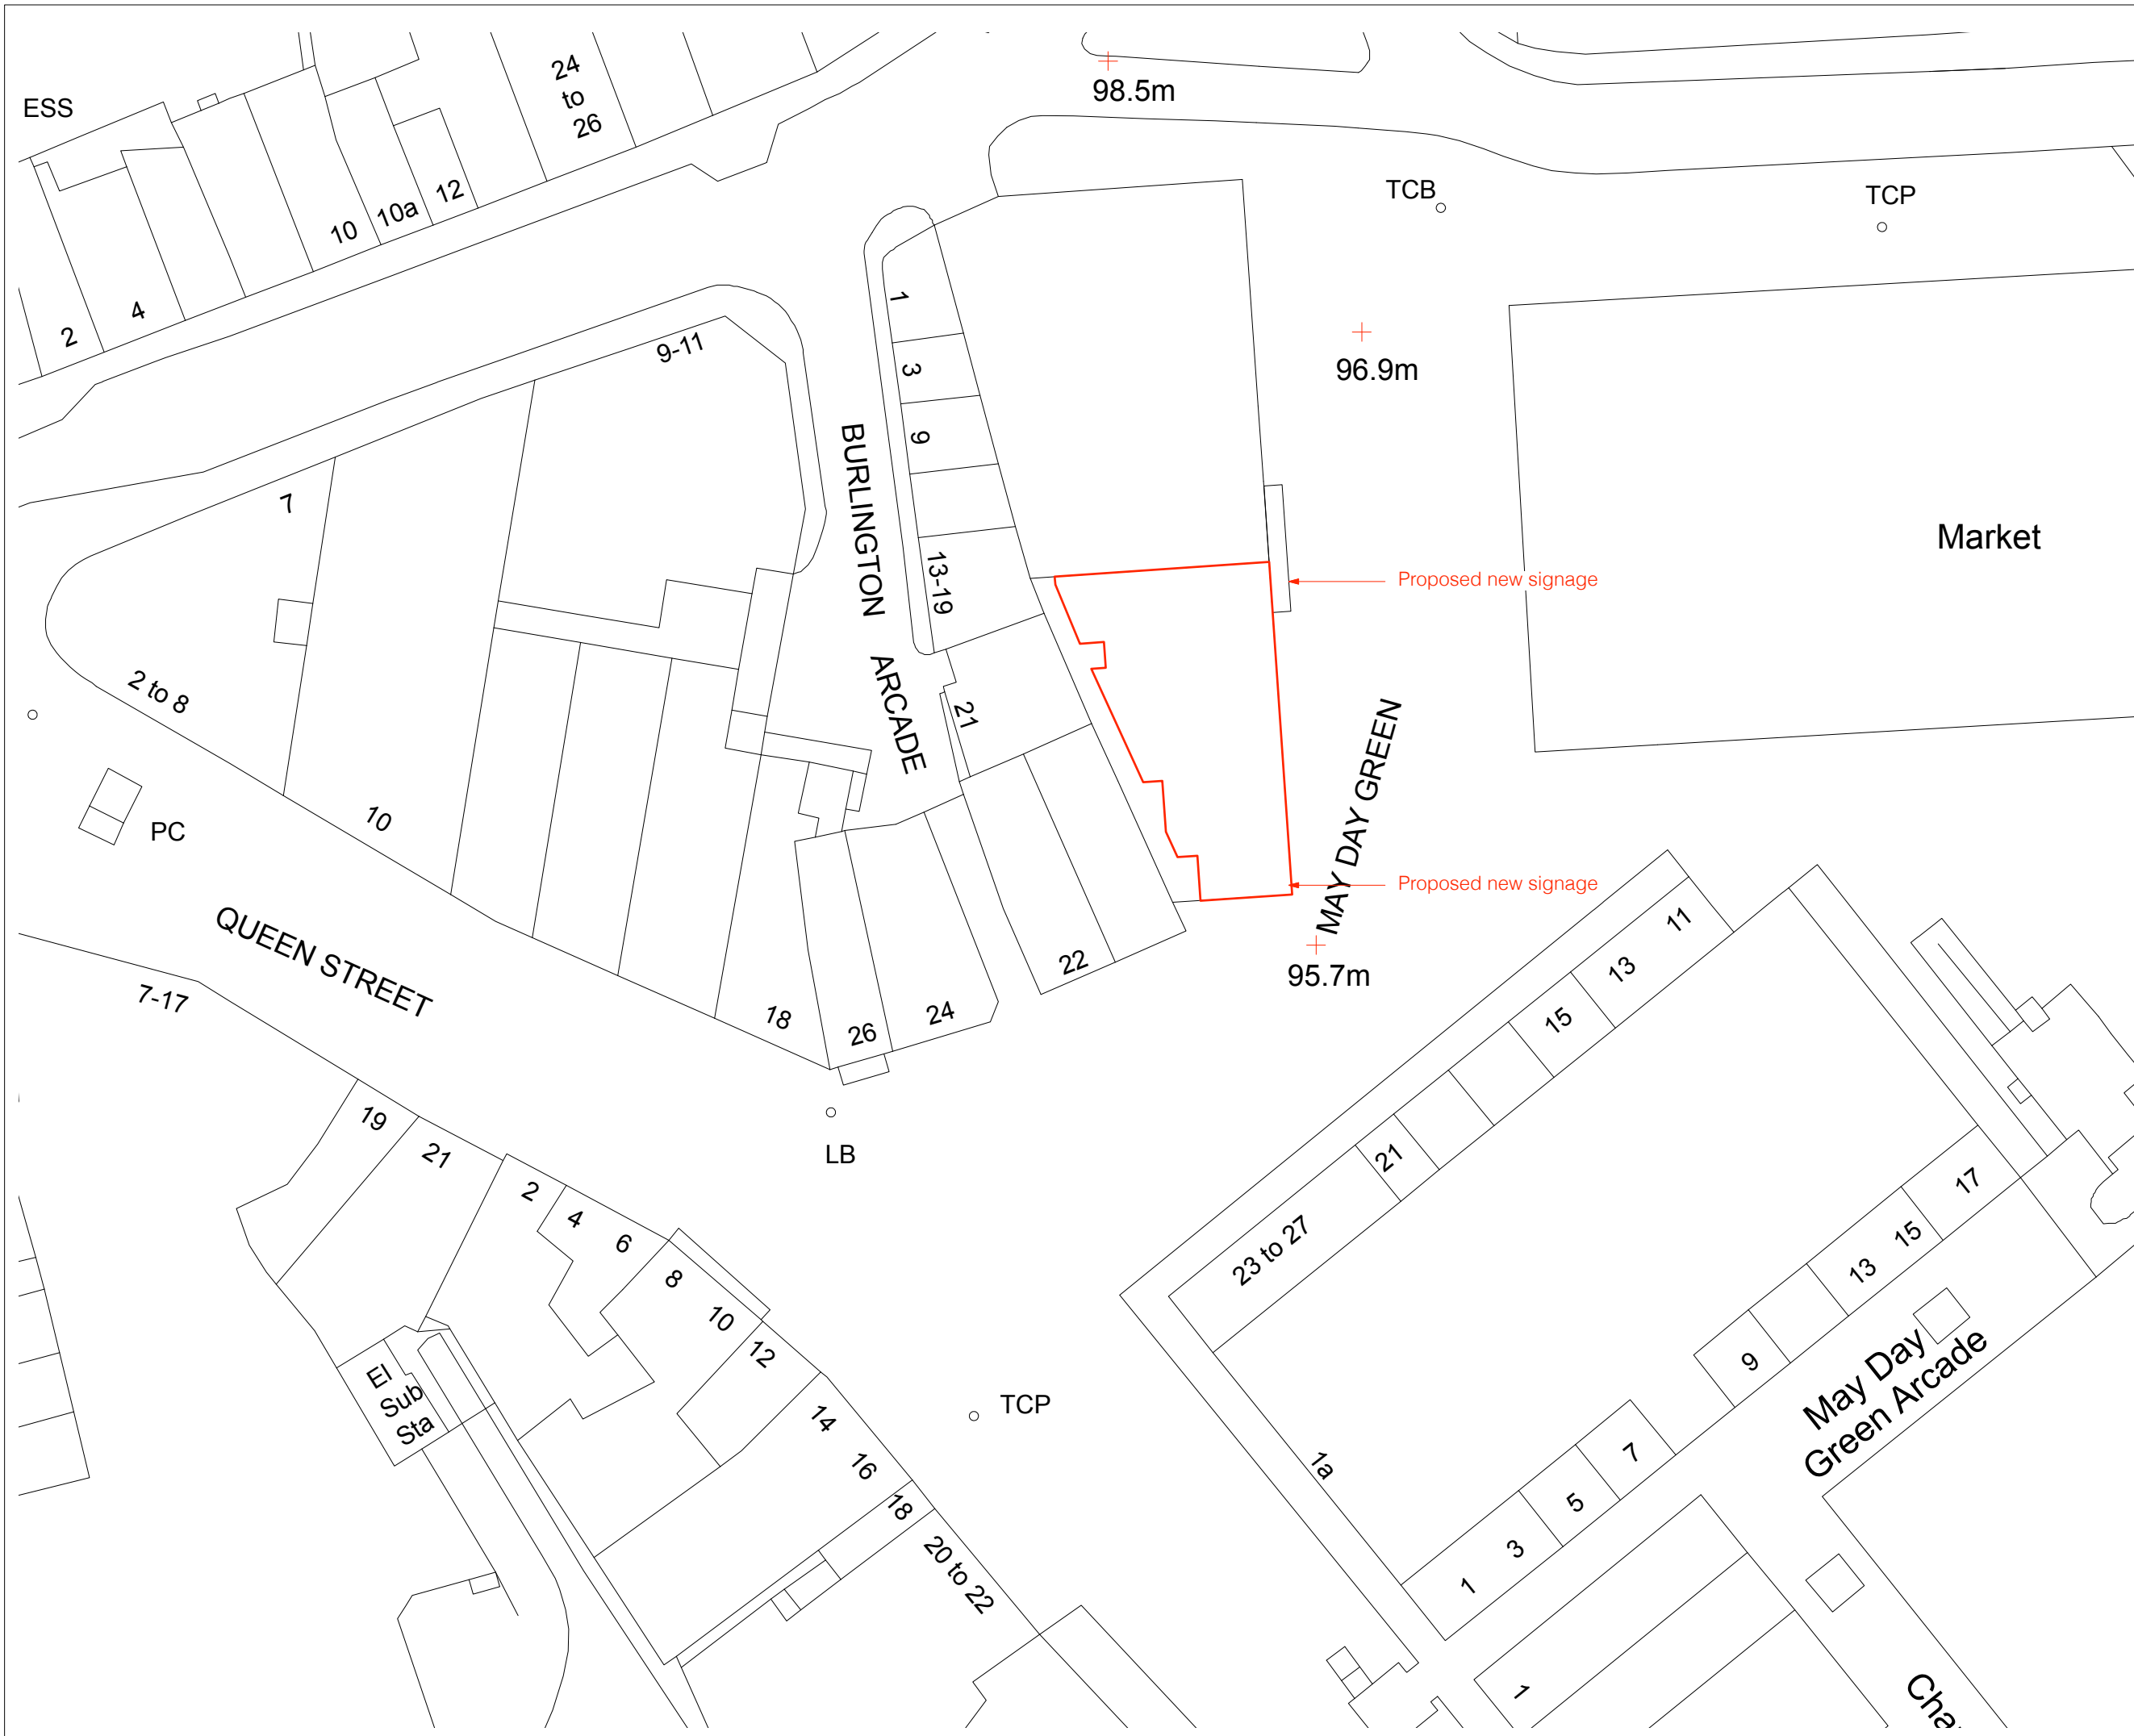

NORTH

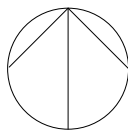

0 10 20m
scale(m)

Rev	Date	Initials	Details
Purpose of Issue			
BLOCK PLAN			
RICHARD PEDLAR ARCHITECTS ARCHITECTURE • CONSERVATION • URBAN DESIGN			
RPCA 4 Grove Road Redland Bristol BS6 6UJ • 0117 974 2612 www.rpca.co.uk • info@rpca.co.uk			
Project	Proposed Lounge 3 The Glassworks, Barnsley		
Client	Loungers UK Ltd.		
Title	Block Plan		
Drawing No.	LNG3901.BP-		
Scale	1:250 @ A1 1:500 @ A3	Date	April 2019
Responsibility is not accepted for errors made by others in scaling from this drawing. All construction information to be taken from figured dimensions only.			