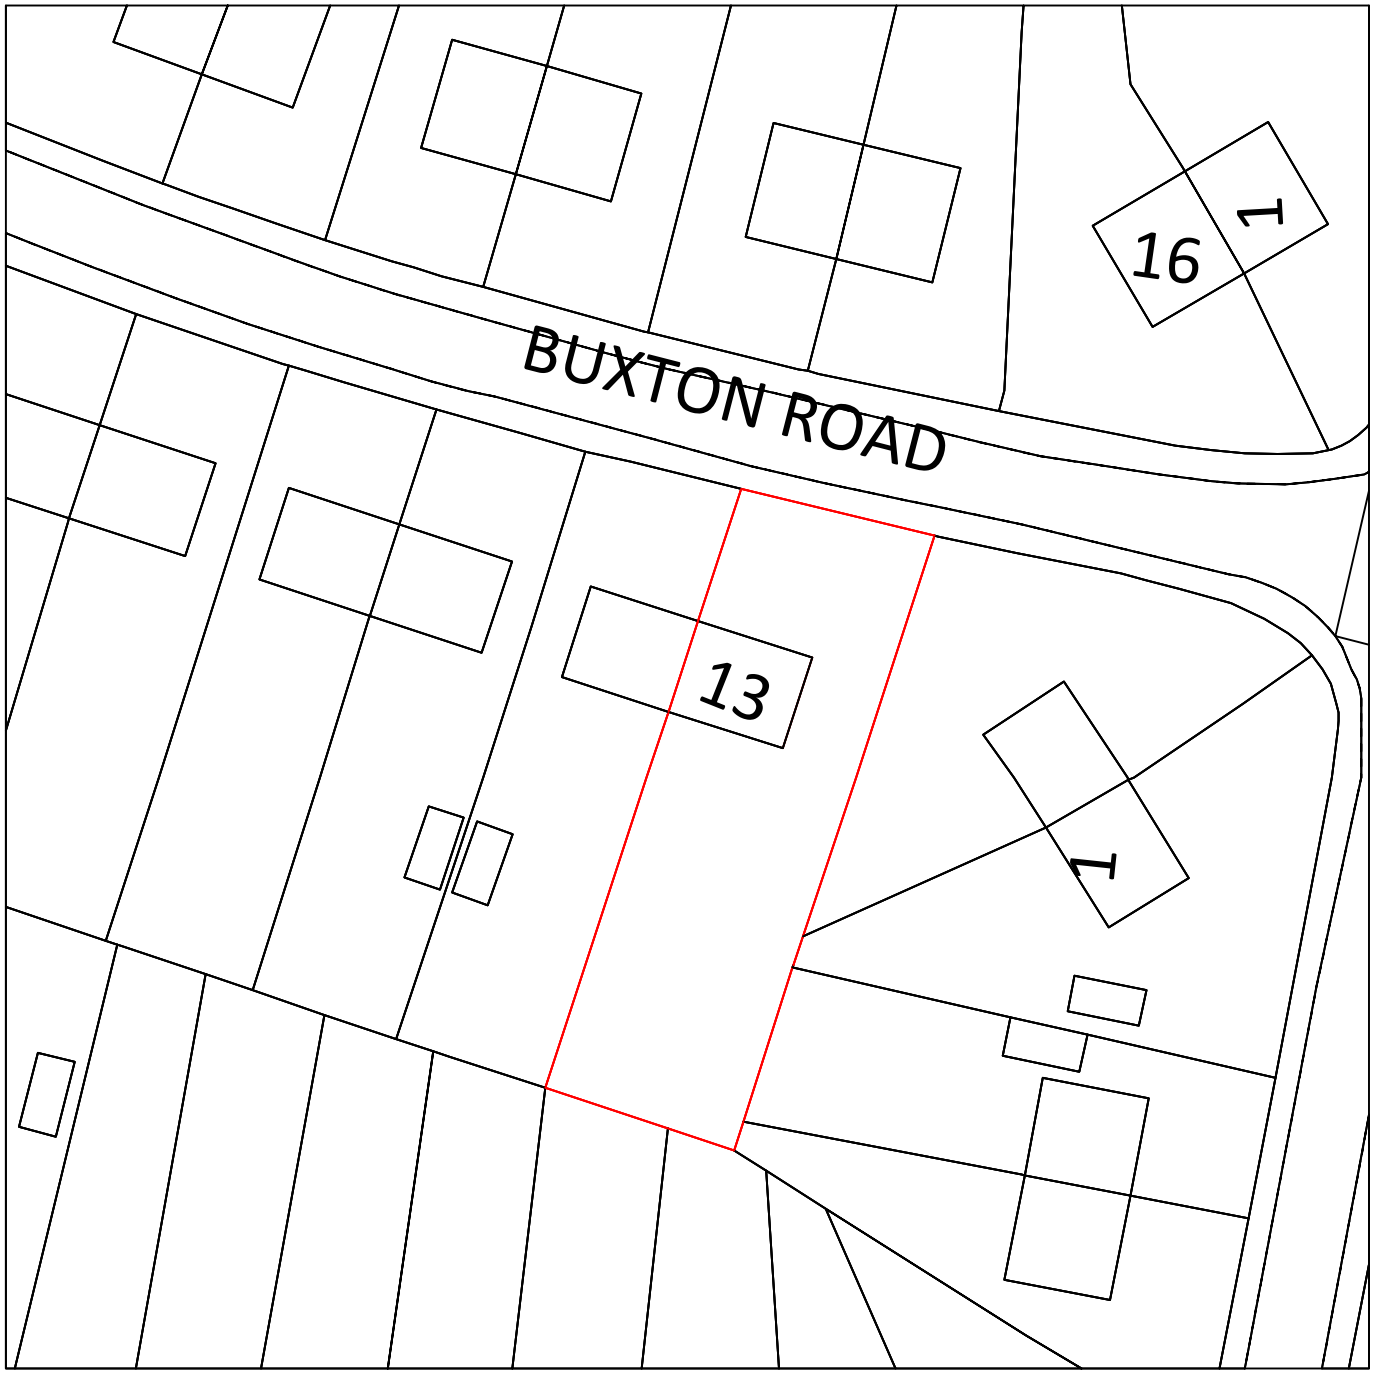


No scale measurements to be taken from this drawir
Site dimensions to be taken before commencing an
work. Any discrepancies to be notified to Contract
Administrator prior to commencement of works.
All work and materials to be in accordance with
Statutory Requirements and any discrepancies to be
brought to the attention of CBA Ltd.

This drawing is the property of CBA Ltd. Copyright is reserved by them and the drawing is issued on the condition that it is not copied, reproduced, retained or disclosed to any unauthorized person(s), either wholly or in part without their consent in writing.

Revision Details:

CBA
CHRIS BAKER ASSOCIATES LTD
CHARTERED BUILDING SURVEYORS
33 Lindhusrt Roa
Barnsley
South Yorkshire
S71 3DB
CB.CBA@outlook.cc

13 BUXTON ROAD
BARNSLEY
SOUTH YORKSHIRE
S71 3SN

Drawing Title:

LOCATION PLAN

Drawn By: LEK

Date: 10.04.14

Scale: 1:500 on A4

Drawing No: LK/Gen/EmB/D-01

Revision: