


OS GRID REFERENCE
436010, 409199

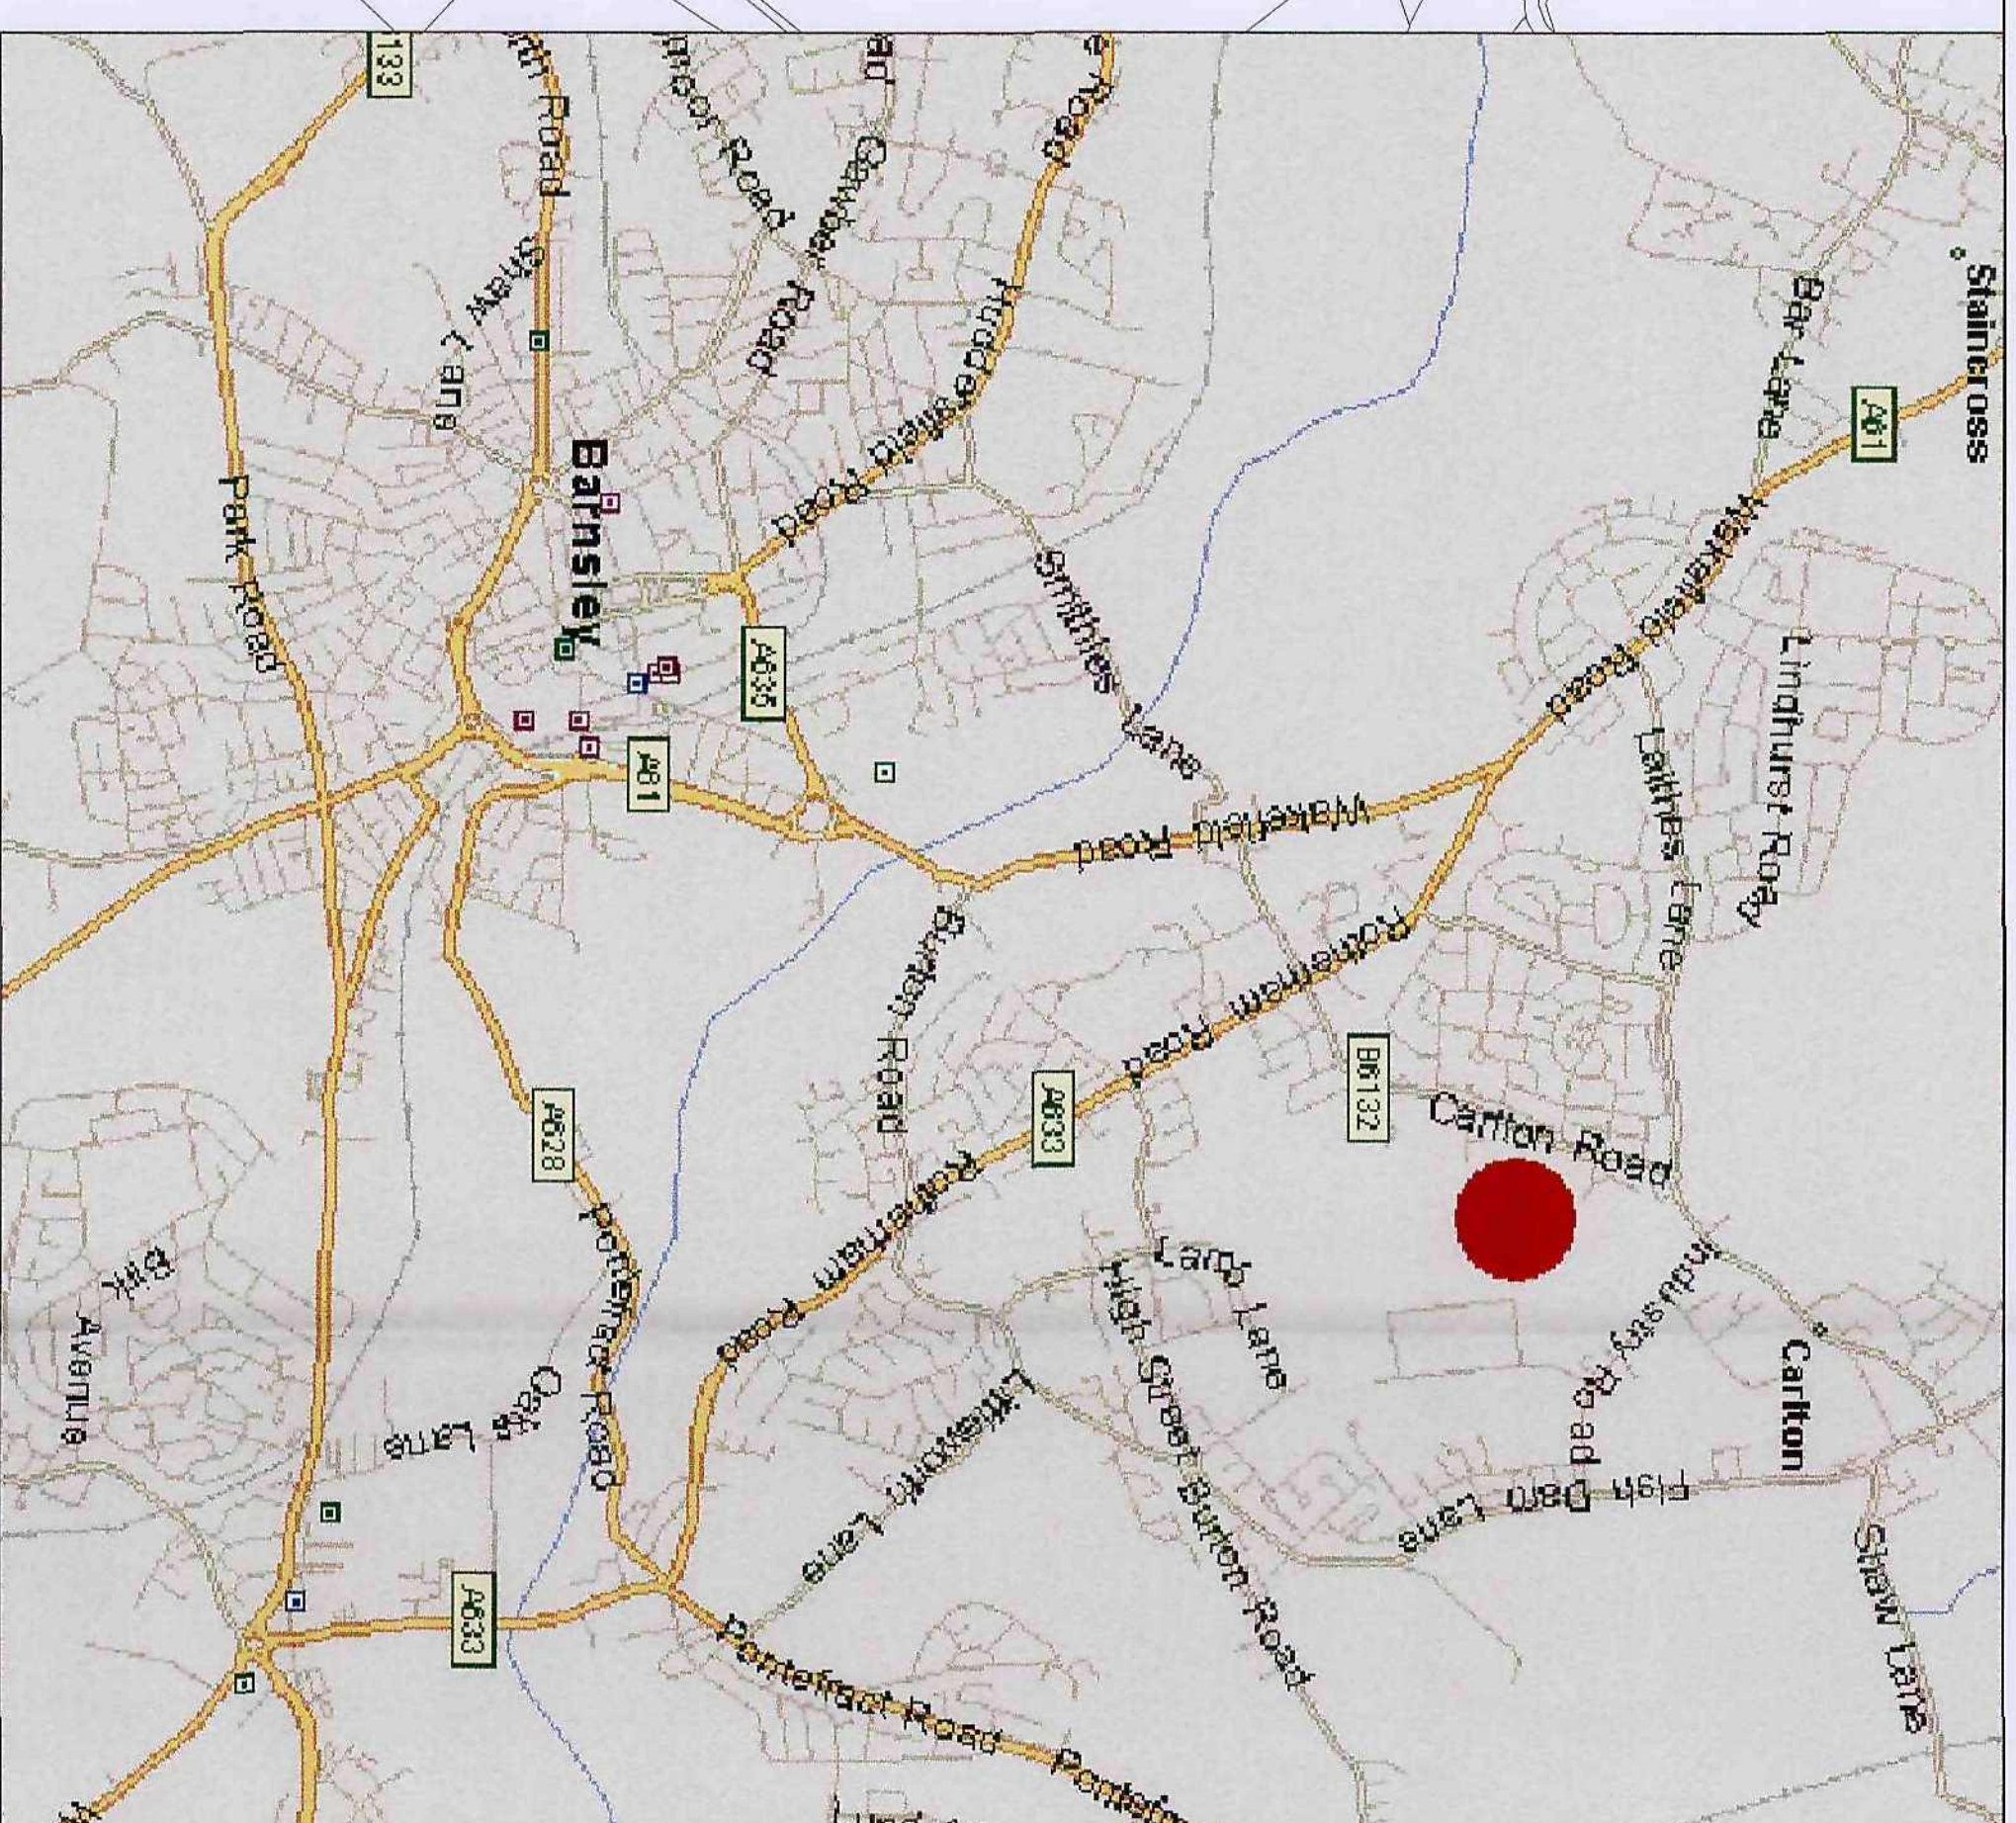

Row	Amendment	Down	Date	Checked

Sa
sanderson
associates
(consulting engineers) ltd
Highways | Traffic | Transportation | Water

T 01939 844080 info@sandersonassociates.co.uk
F 01939 844081 www.sandersonassociates.co.uk

BARNSELY M.B.C.

Project Title
DRAINAGE IMPACT ASSESSMENT
ST MICHAEL'S ALC SITE
CARLTON ROAD, BARNSELEY

Drawing Title
SITE LOCATION PLAN

Scale	1:1250	Drawn By	TW
Drawing Size	A1	Checked By	JMcK
Date	10.11.09	Approved By	JMcK
 GIM GROUP INSTITUTION MANAGEMENT		Drawing Number	5534/001
		Rev	



Rev	Amendment	Drawn	Date	Checked

sa sanderson
associates
(consulting engineers) ltd
Highways | Traffic | Transportation | Water
T 01924 844080 mail@sandersonassociates.co.uk
F 01924 844081 www.sandersonassociates.co.uk

Client
BARNLEY M.B.C.

Project Title
**DRAINAGE IMPACT ASSESSMENT
ST MICHAEL'S ALC SITE
CARLTON ROAD, BARNLEY**

Drawing Title
EXISTING CONTOURS

Scale 1:1000	Drawn By TW
Drawing Size A1	Checked By JMcK
Date 10.11.09	Approved By JMcK
	Drawing Number 5534/002
	Rev



KEY	
	IMPERMEABLE AREA (BUILDINGS) = 5,068m ² (5%)
	IMPERMEABLE AREA (FOOTWAY) = 24,091m ² (22%)
	TOTAL IMPERMEABLE AREA = 29,159m ² (27%)
	PERMEABLE AREA = 79,607m ² (73%)
	TOTAL AREA = 108,766m ² (100%)

Rev	Amendment	Drawn	Date	Checked
-----	-----------	-------	------	---------



sanderson[®]
associates
(consulting engineers) Ltd
Highways | Traffic | Transportation | Water
T 01924 844080 mail@sandersonassociates.co.uk
F 01924 844061 www.sandersonassociates.co.uk

Client
BARNSELY M.B.C.

Project Title
**DRAINAGE IMPACT ASSESSMENT
ST MICHAEL'S ALC SITE
CARLTON ROAD, BARNSELY**

Drawing Title
**PROPOSED PERMEABLE AND
IMPERMEABLE AREAS**

Scale 1:1000	Drawn By TW
Drawing Size A1	Checked By JMcK
Date 10.11.09	Approved By JMcK

	Drawing Number 5534/004	Rev
---	-----------------------------------	-----